COORDINATES					
PT.	STATION			NAD 83	
NO.	W/OFFSET			EAST (X)	NORTHING (Y)
	532+00N 300L			2,474,999.66	457,314.86
	516+00N 300L			2,473,441.32	456,953.34
	502+00N 300L			2,472,077.81	456,637.11
	502+00N 300R			2,472,213.32	456,052.71
	496+20.39N 320L			2,471,458.42	456,514.05
	496+20.39N 340R			2,471,711.24	455,895.20
	485+00N 320L			2,470,458.79	455,904.13
	3+00 185L			2,471,823.07	455,939.26
	2+98.49 190L			2,471,468.29	456,511.05
	2+98.49 210L			2,471,448.56	456,507.98
	12+68.19 210L			2,471,305.08	457,427.76
	12+68.19 190L			2,471,324.29	457,434.51
	14+55.27 210L			2,471,250.06	457,523.64
	14+55.27 190L			2,471,265.62	457,536.73
	23+20.22 190L			2,470,661.60	458,041.08
	28+68.22 190L			2,470,204.79	458,160.61
	28+68.22 160L			2,470,207.08	458,191.11
	33+76.72 190L			2,469,666.69	458,094.47
	33+76.72 160L			2,469,674.24	458,125.50
	37+26.72 190L			2,469,278.52	458,349.49
	37+26.72 160L			2,469,309.25	458,371.03
	40+20 190L			2,469,100.95	458,622.26
	40+20 160L			2,469,125.67	458,639.29

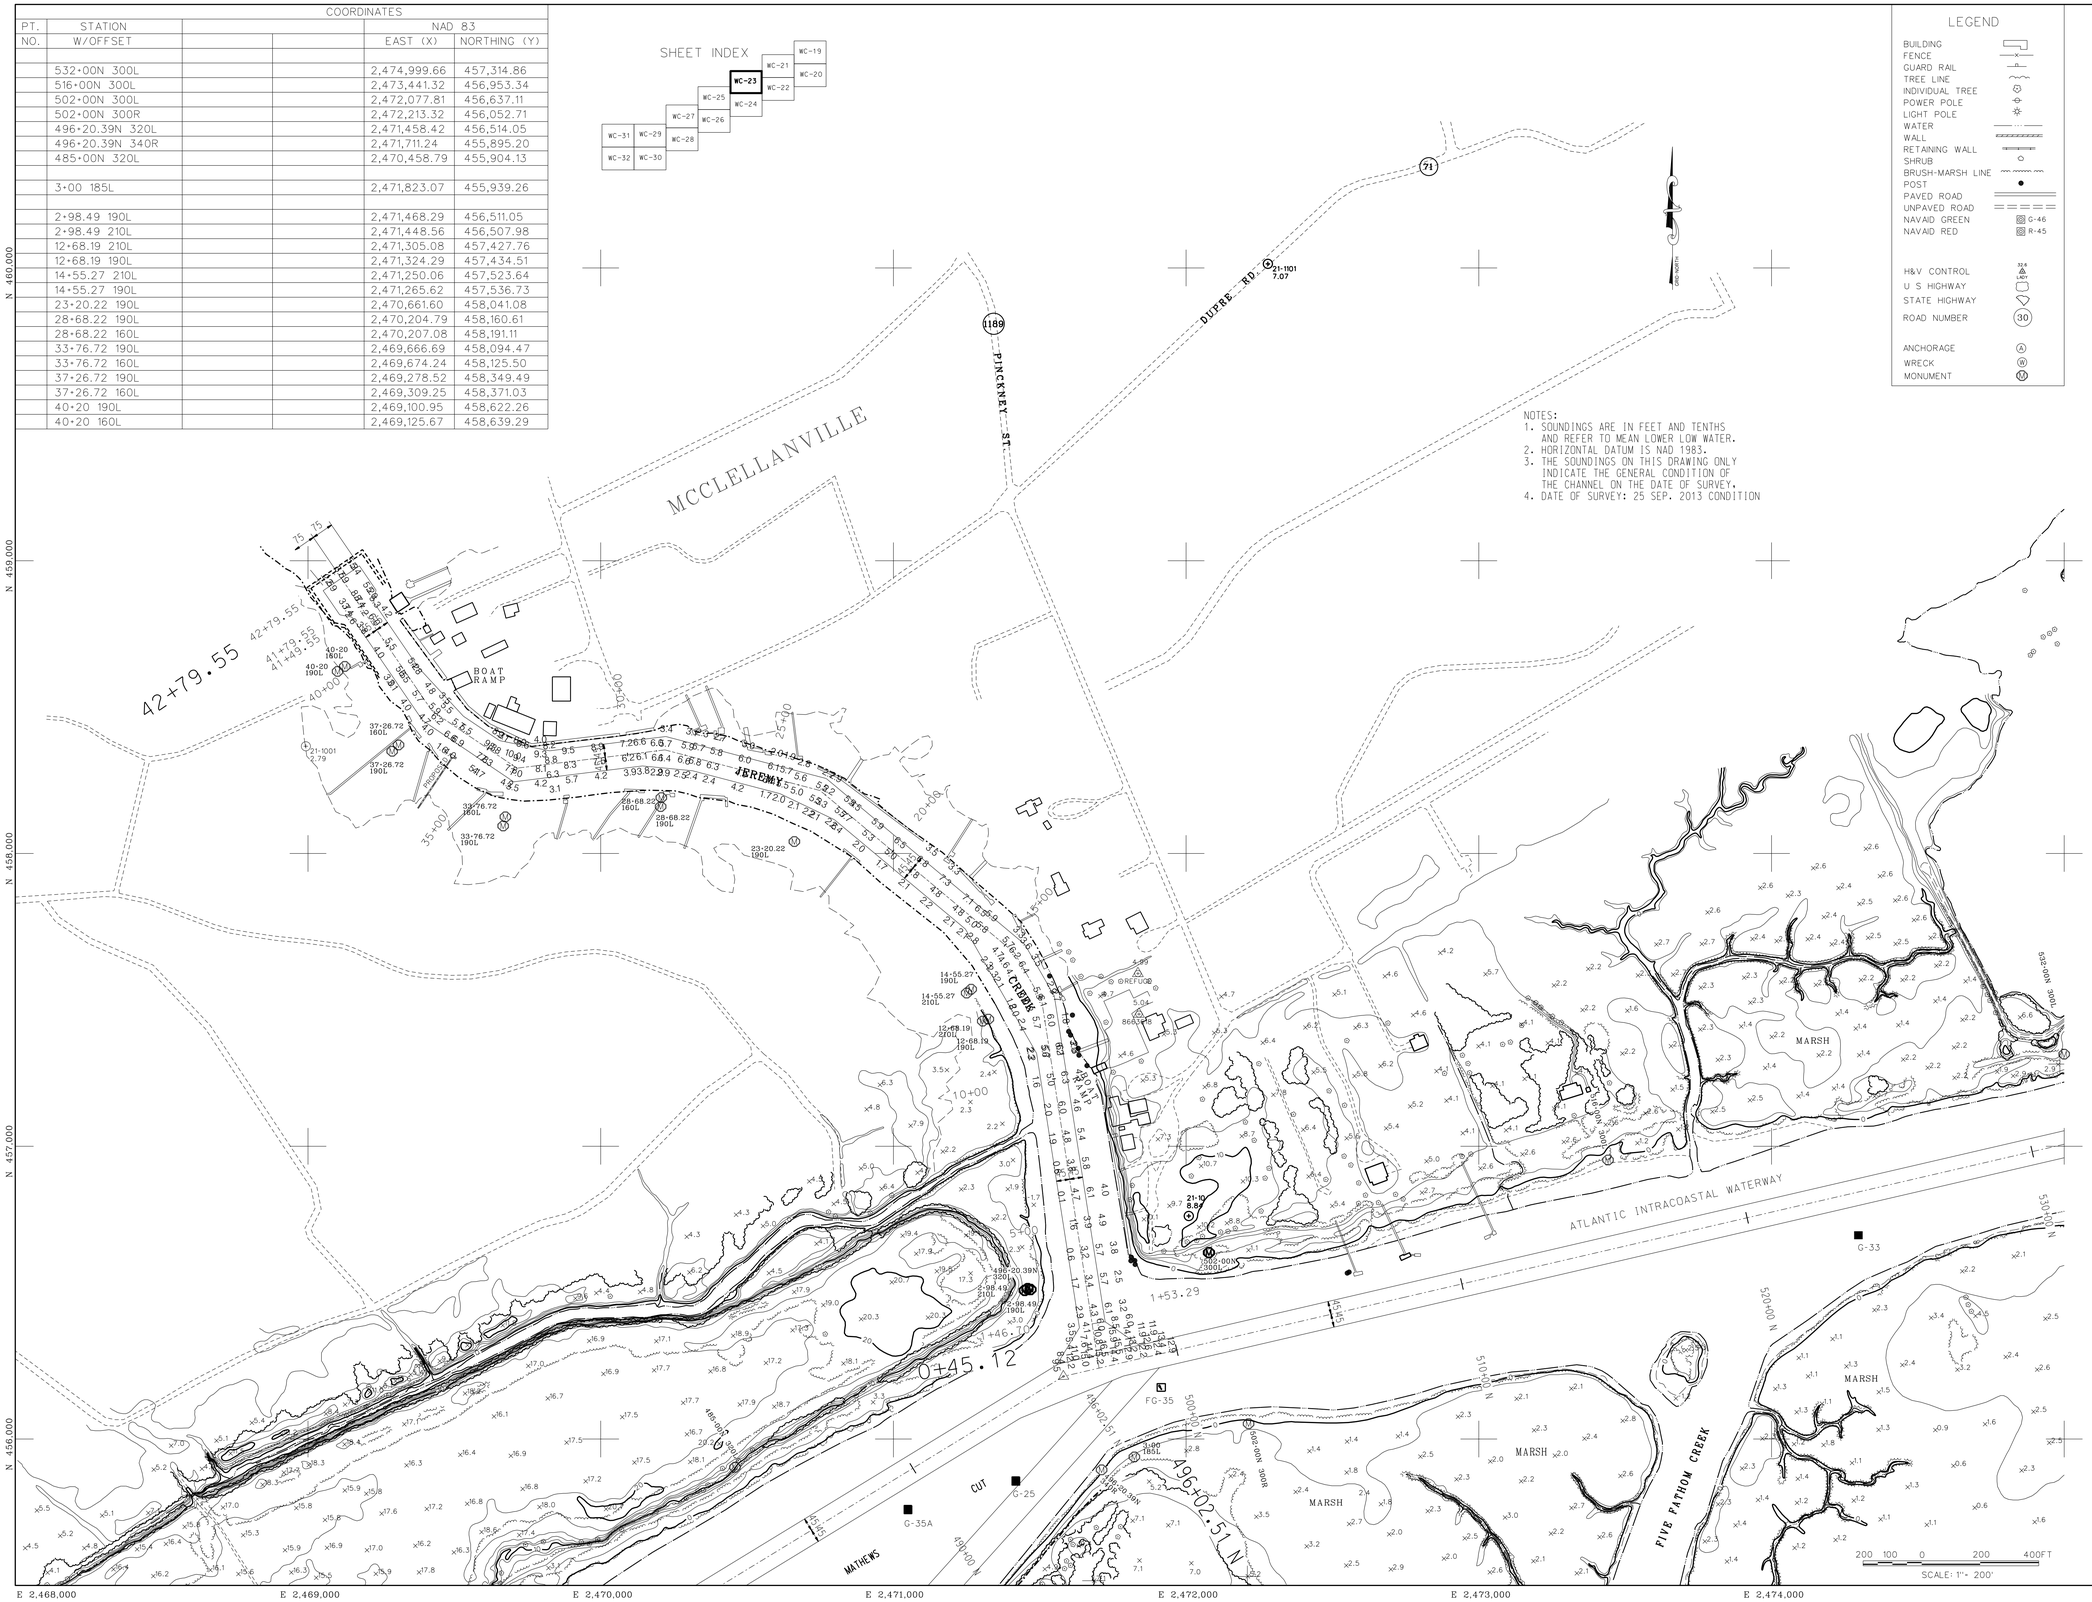

NOTES:
1. SOUNDINGS ARE IN FEET AND TENTHS AND REFER TO MEAN LOWER LOW WATER.
2. HORIZONTAL DATUM IS NAD 1983.
3. THE SOUNDINGS ON THIS DRAWING ONLY INDICATE THE GENERAL CONDITION OF THE CHANNEL ON THE DATE OF SURVEY.
4. DATE OF SURVEY: 25 SEP. 2013 CONDITION

LEGEND

BUILDING
FENCE
GUARD RAIL
TREE LINE
INDIVIDUAL TREE
POWER POLE
LIGHT POLE
WATER
WALL
RETAINING WALL
SHRUB
BRUSH-MARSH LINE
POST
PAVED ROAD
UNPAVED ROAD
NAVAID GREEN G-46
NAVAID RED R-45

H&V CONTROL 32.6 LAST
U S HIGHWAY
STATE HIGHWAY
ROAD NUMBER 30

ANCHORAGE A
WRECK W
MONUMENT M

US Army Corps of Engineers
Charleston District

MARK	DESCRIPTION	DATE	APPRV.
No. 1	Issue Block Description 1	Date 1	Appv. 1
No. 2	Issue Block Description 2	Date 2	Appv. 2
No. 3	Issue Block Description 3	Date 3	Appv. 3
No. 4	Issue Block Description 4	Date 4	Appv. 4
No. 5	Issue Block Description 5	Date 5	Appv. 5
No. 6	Issue Block Description 6	Date 6	Appv. 6
No. 7	Issue Block Description 7	Date 7	Appv. 7
No. 8	Issue Block Description 8	Date 8	Appv. 8
No. 9	Issue Block Description 9	Date 9	Appv. 9
No. 10	Issue Block Description 10	Date 10	Appv. 10
No. 11	Issue Block Description 11	Date 11	Appv. 11
No. 12	Issue Block Description 12	Date 12	Appv. 12
No. 13	Issue Block Description 13	Date 13	Appv. 13
No. 14	Issue Block Description 14	Date 14	Appv. 14
No. 15	Issue Block Description 15	Date 15	Appv. 15
No. 16	Issue Block Description 16	Date 16	Appv. 16

U.S. ARMY ENGINEER DISTRICT
CORPS OF ENGINEERS
CHARLESTON, SOUTH CAROLINA

SURVEYED BY:
Drawn by: MRV
Ckd by:
Reviewed by:
Submitted by:
Date: 27 SEP. 2013
Design file no. 9506
Drawing Code:
File name:
Plot date:
Dwg scale: 1" = 200'

ATLANTIC INTRACOASTAL WATERWAY
STA. 0+45 TO STA. 42+80 JEREMY CREEK
9506
GEORGETOWN AND CHARLESTON COUNTIES

SHEET 2 OF 2