COORDINATES					
PT.	STATION	NAD 27		NAD 83	
NO.	W/OFFSET	EAST (X)	NORTHING (Y)	EAST (X)	NORTHING (Y)
	1332+00N 200L	2,528,483.28	506,100.89	2,528,479.48	506,269.02
	1332+00N 200R	2,528,880.34	506,052.70	2,528,876.52	506,220.95
	1321+01.02N 200R	2,528,749.61	504,975.68	2,528,746.11	505,143.99
	1321+01.02N 200L	2,528,349.18	504,996.11	2,528,345.71	505,164.30
	1304+00N 200R	2,528,781.60	503,288.45	2,528,778.58	503,456.92
	1304+00N 200L	2,528,381.59	503,281.01	2,528,378.61	503,449.36

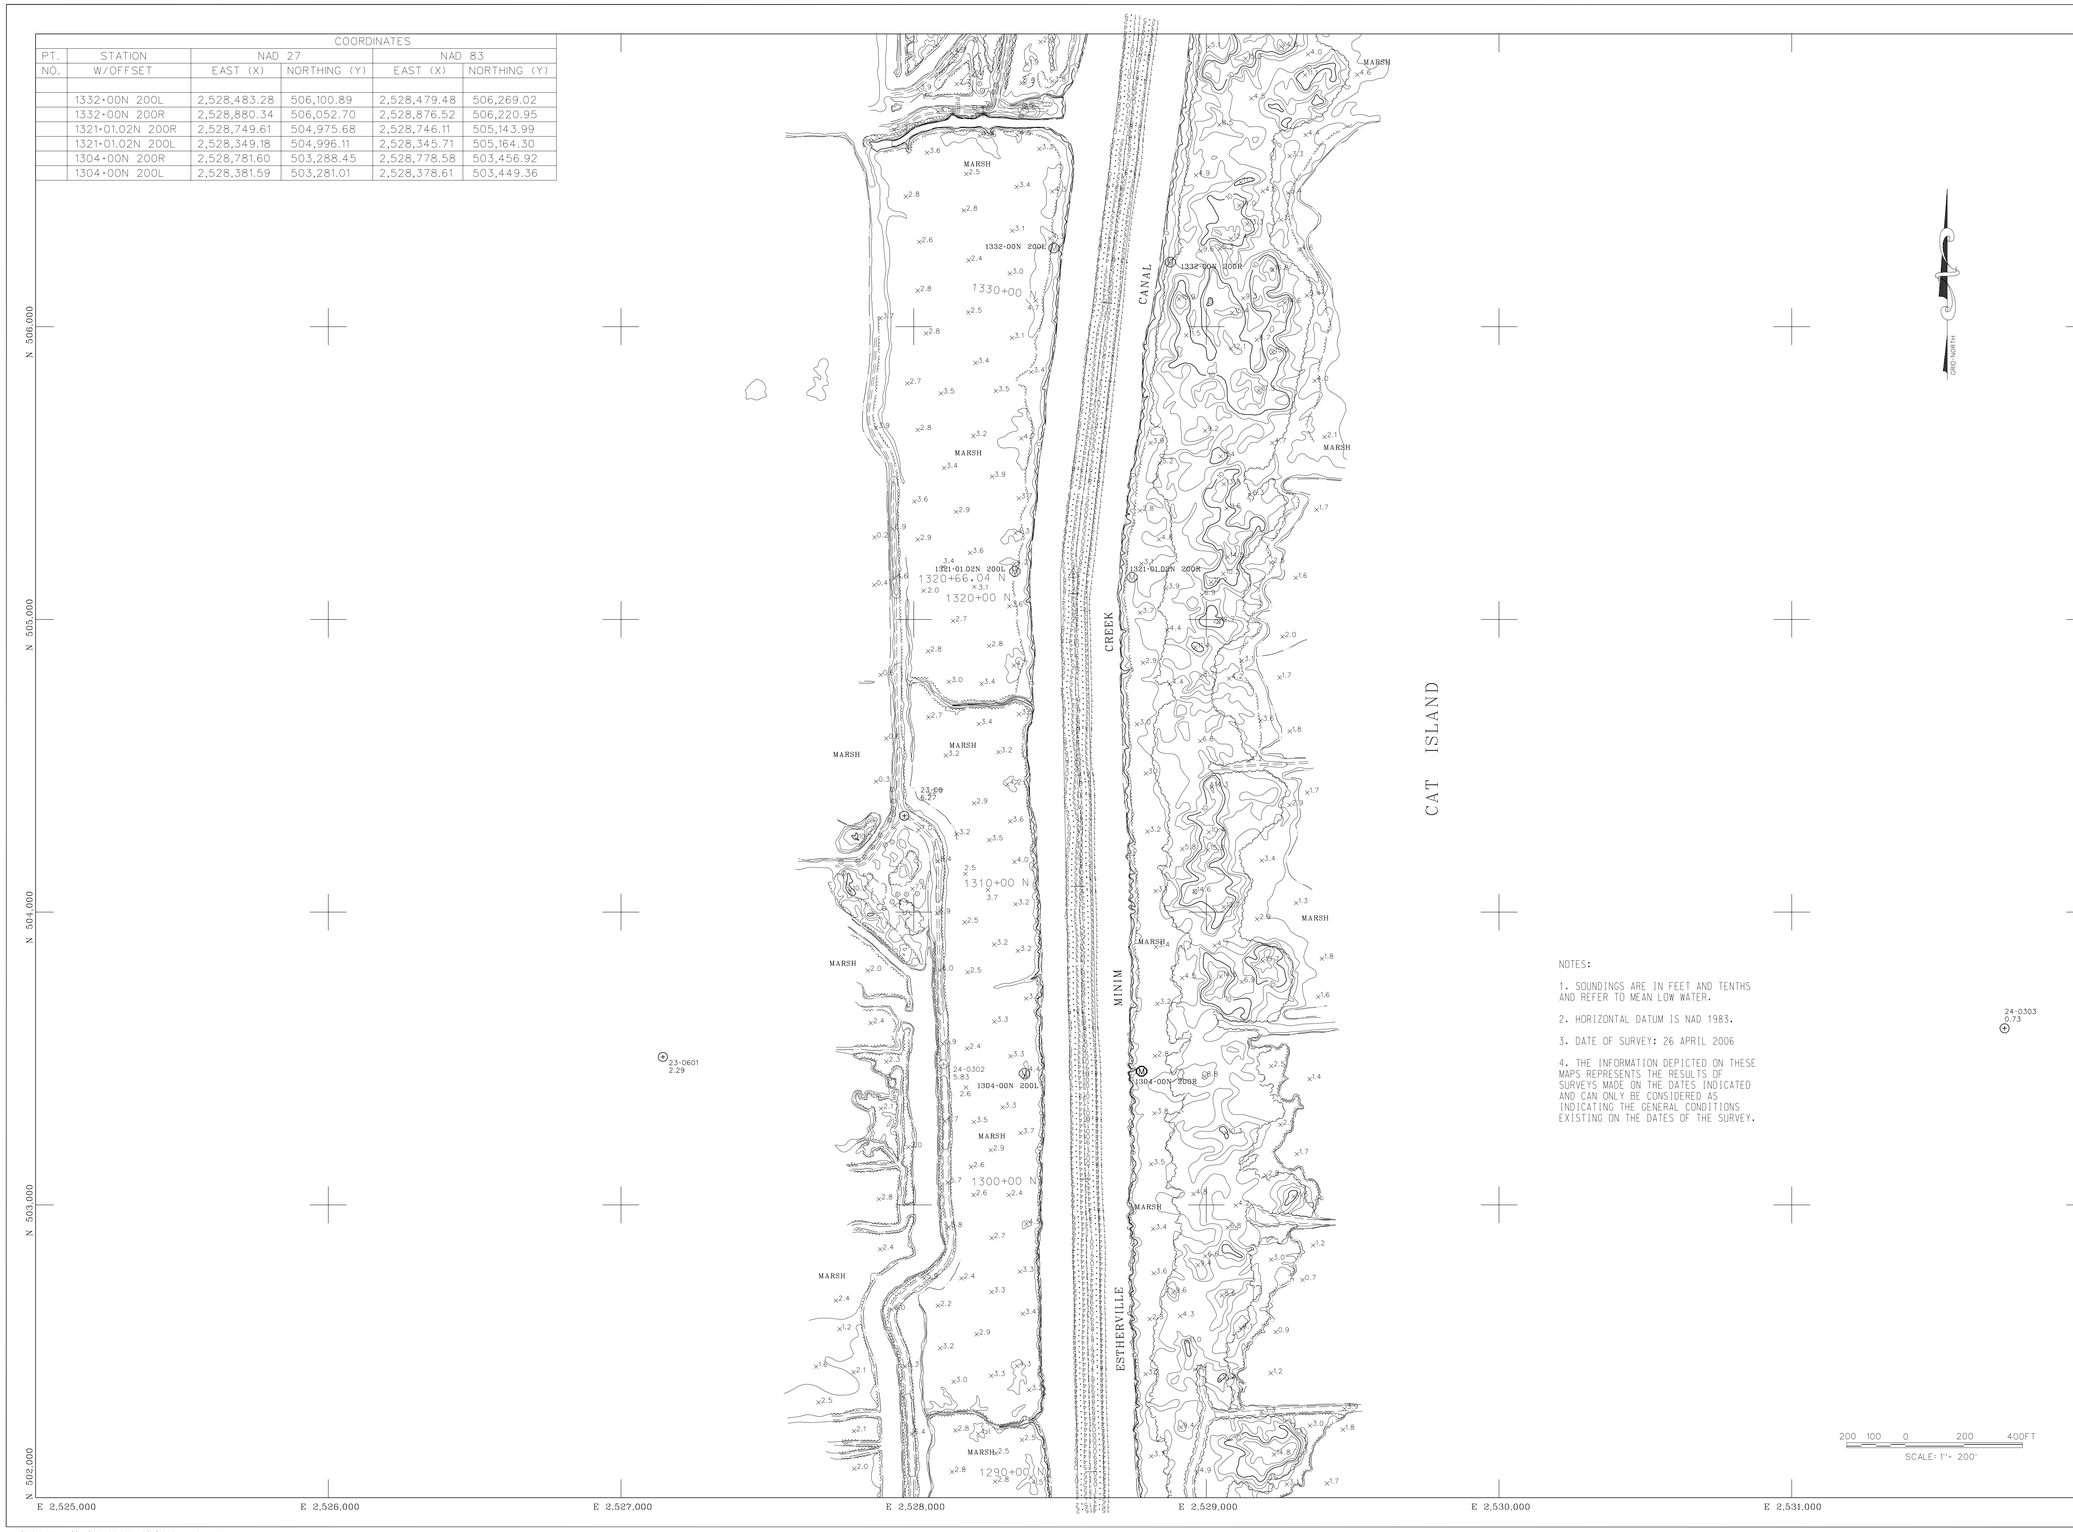

NOTES:

1. SOUNDINGS ARE IN FEET AND TENTHS AND REFER TO MEAN LOW WATER.

2. HORIZONTAL DATUM IS NAD 1983.

3. DATE OF SURVEY: 26 APRIL 2006

4. THE INFORMATION DEPICTED ON THESE MAPS REPRESENTS THE RESULTS OF SURVEYS MADE ON THE DATES INDICATED AND CAN ONLY BE CONSIDERED AS INDICATING THE GENERAL CONDITIONS EXISTING ON THE DATES OF THE SURVEY.

U.S. Army Corps of Engineers
Charleston District
69A Hagood Ave
Charleston, SC 29403-5107

LEGEND

BUILDING
FENCE
GUARD RAIL
TREE LINE
INDIVIDUAL TREE
POWER POLE
LIGHT POLE
WATER
WALL
RETAINING WALL
SHRUB
BRUSH-MARSH LINE
POST
PAVED ROAD
UNPAVED ROAD
NAVAID GREEN G-46
NAVAID RED R-45
DISPOSAL AREA
GPS CONTROL POINT 16-1402 5.93
H&V CONTROL 32.6
U S HIGHWAY 1401
STATE HIGHWAY
ROAD NUMBER 30
WATERWAY
ANCHORAGE A
WRECK W
MONUMENT M

WINYAH BAY TO CHARLESTON

SHEET INDEX

WC-1
WC-2
WC-3
WC-4
WC-5
WC-6
WC-7
WC-8
WC-9
WC-10
WC-11
WC-12
WC-13
WC-14
WC-15
WC-16
WC-17
WC-18

SPECIAL NOTE: THE INFORMATION SHOWN ON THIS DRAWING REPRESENTS THE RESULTS OF SURVEYS MADE ON THE DATES INDICATED ON EACH MAP AND CAN ONLY BE CONSIDERED AS INDICATING THE GENERAL CONDITIONS EXISTING ON THAT DATE.

NOTE:

ALL COORDINATES SHOWN ARE IN THE NAD 83 SOUTH CAROLINA STATE PLANE COORDINATE SYSTEM AND VERTICAL DATUM IS NAVD 88. OFFSET MONUMENTATION (M) GOVERNMENT FURNISHED FOR INFORMATION ONLY.

PREPARED BY:

NOVA Digital Systems, INC.
PHOTOGRAMMETRIC ENGINEERING,SURVEYING & GIS SERVICES
600 TOWNE CENTRE BLVD, SUITE 400 FINEVILLE, NC 28134
PH. (704) 889-5010

FROM AERIAL PHOTOGRAPHY
FLOWN APRIL 19 - 2001
AT A SCALE 1" = 1000'

ATLANTIC INTRACOASTAL WATERWAY

STA. 1289+11N TO STA. 1339+25N

WINYAH BAY TO CHARLESTON SOUTH CAROLINA

SIZE	DRAWING NO.
E	9104

SCALE: 1"= 200' SHEET 6 OF 62

WC-S6.DGN

.../9104AIWW-wc/dgn/WC-S06.DGN 5/3/2006 11:18:44 AM