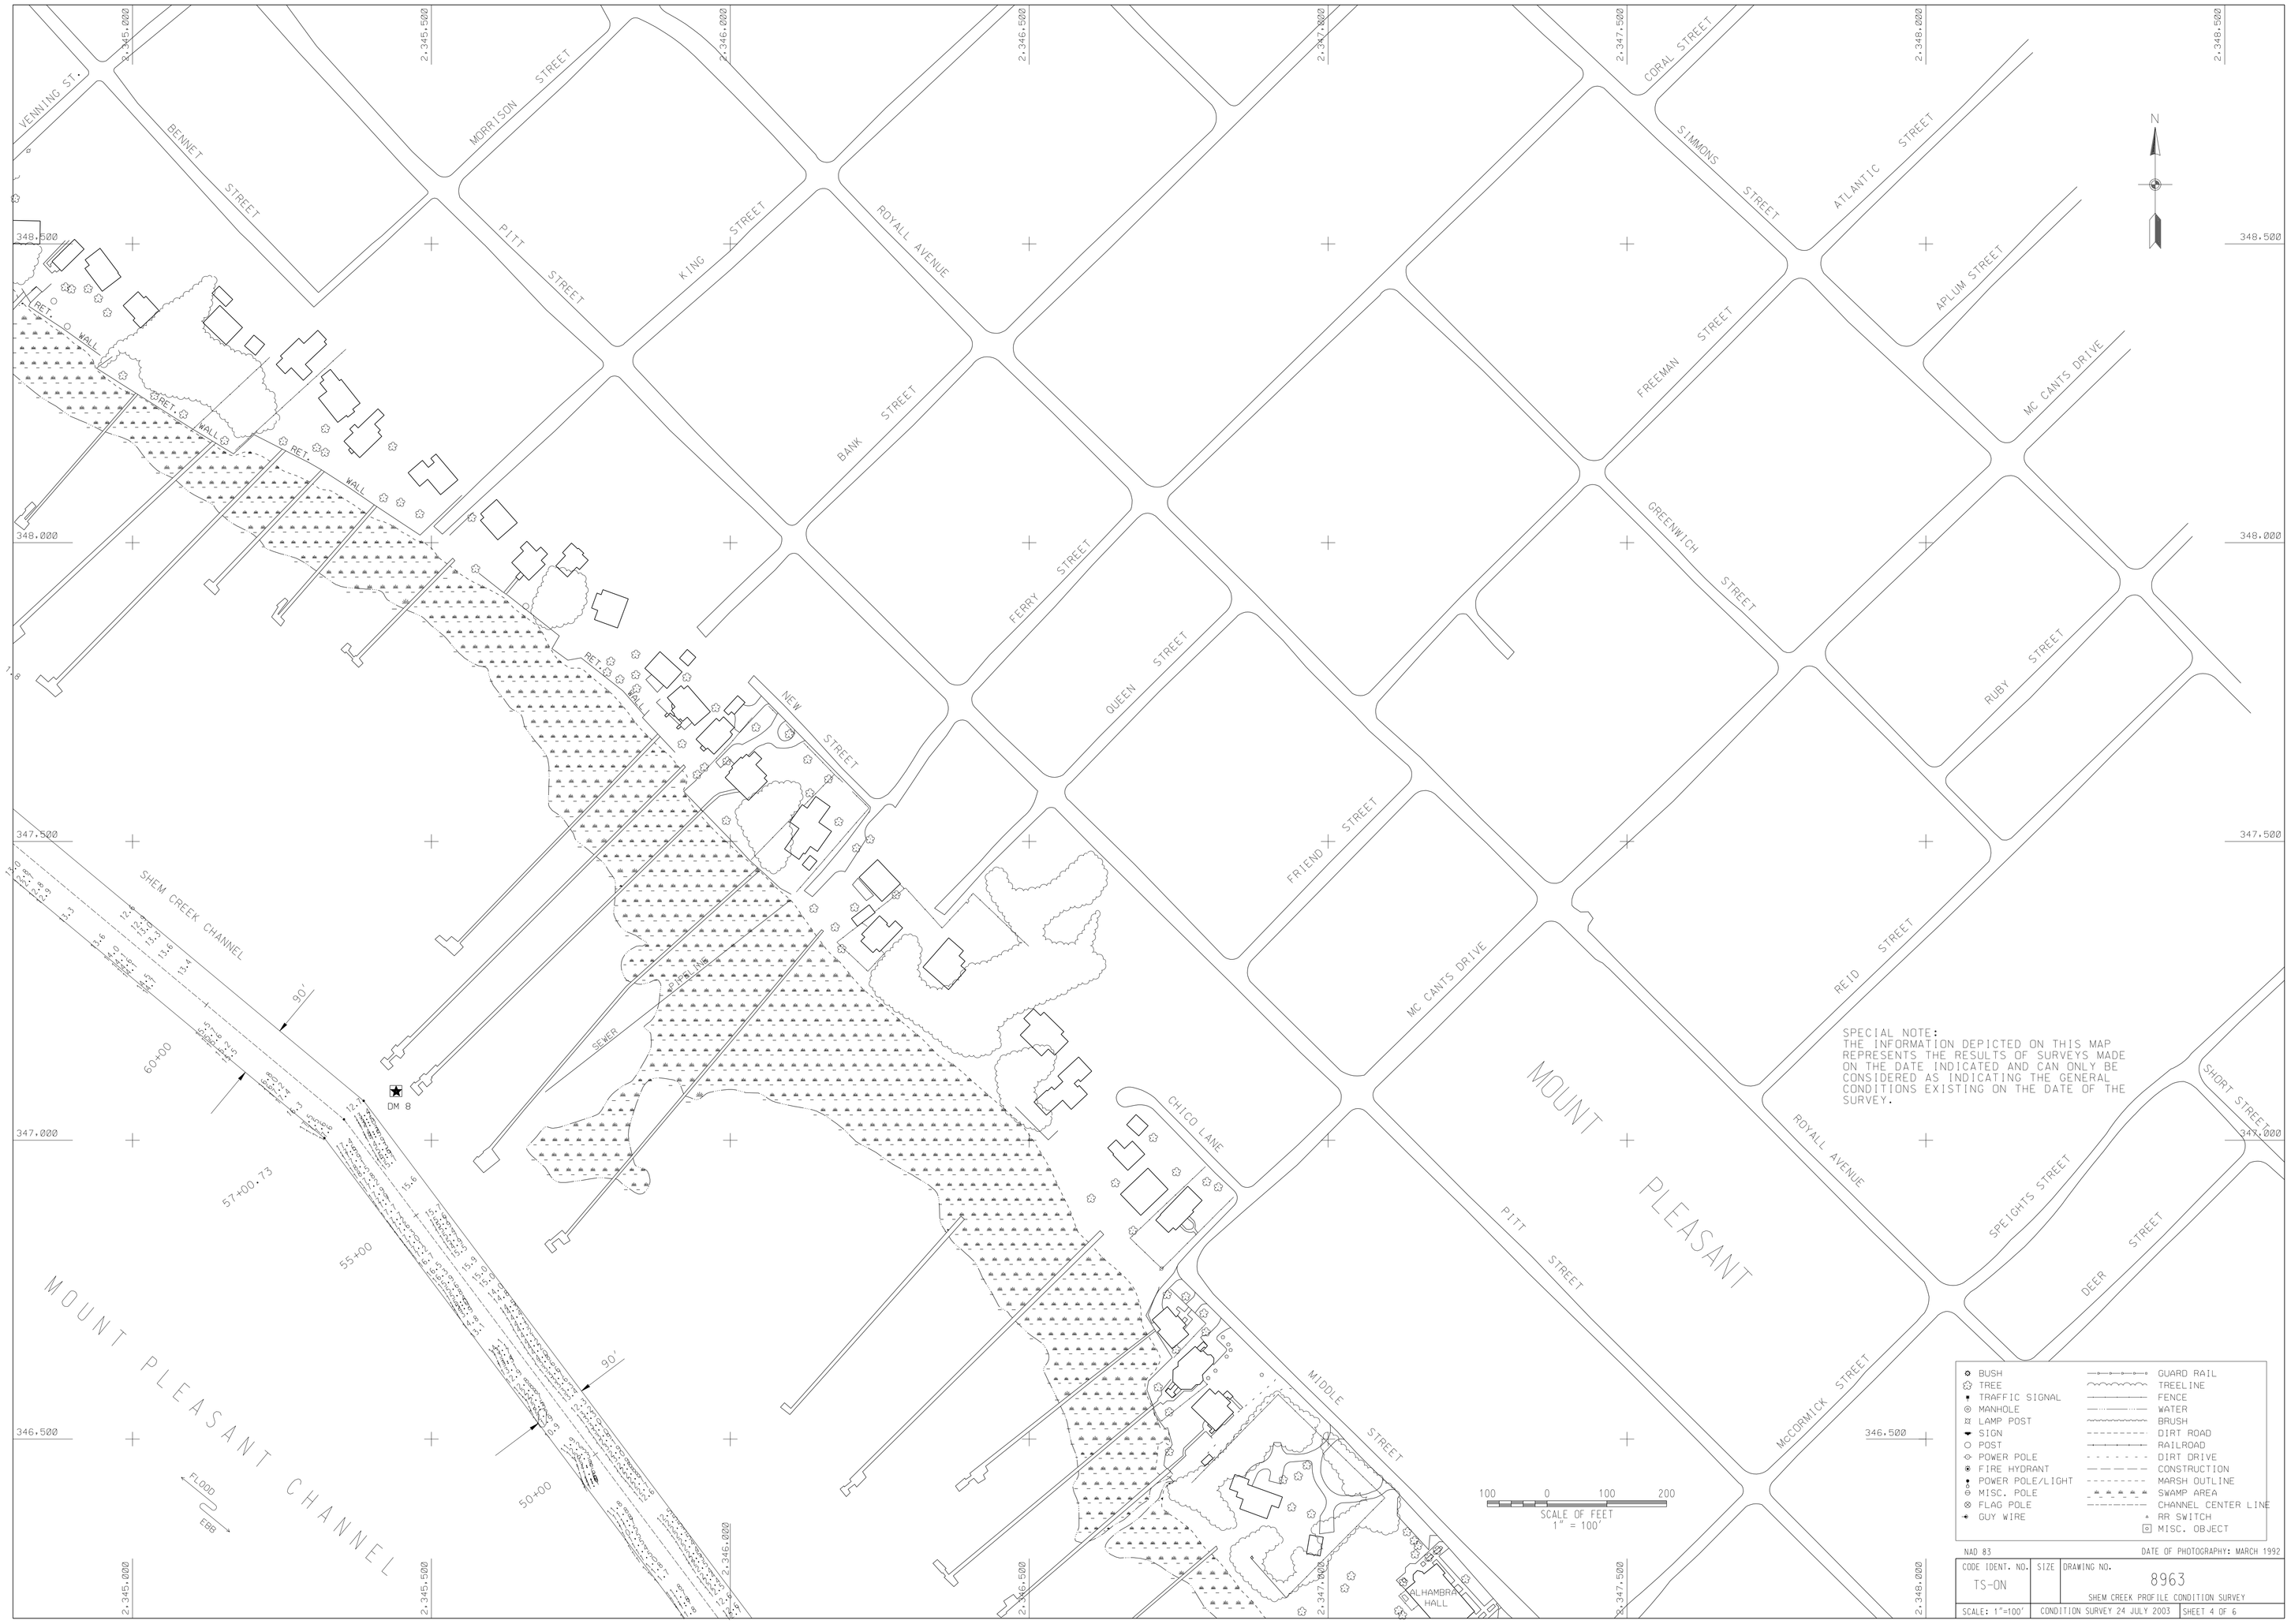
VENNING ST.
BENNET STREET
MORRISON STREET
PITT STREET
KING STREET
ROYALL AVENUE
BANK STREET
FERRY STREET
QUEEN STREET
FRIEND STREET
NEW STREET
CORAL STREET
SIMMONS STREET
ATLANTIC STREET
APLUM STREET
MC CANTS DRIVE
FREEMAN STREET
GREENWICH STREET
RUBY STREET
REID STREET
SHORT STREET
SPEIGHTS STREET
DEER STREET
McCORMICK STREET
MIDDLE STREET
CHICO LANE
ALHAMBRA HALL
SHEM CREEK CHANNEL
MOUNT PLEASANT CHANNEL
MOUNT PLEASANT
RET. WALL
SEWER
DM 8
90'
60+00
57+00.73
55+00
50+00
FLOOD
EBB
N
348.500
348.000
347.500
347.000
346.500
2.345.000
2.345.500
2.346.000
2.346.500
2.347.000
2.347.500
2.348.000
2.348.500
SPECIAL NOTE:
THE INFORMATION DEPICTED ON THIS MAP REPRESENTS THE RESULTS OF SURVEYS MADE ON THE DATE INDICATED AND CAN ONLY BE CONSIDERED AS INDICATING THE GENERAL CONDITIONS EXISTING ON THE DATE OF THE SURVEY.
100 0 100 200
SCALE OF FEET
1" = 100'
BUSH
TREE
TRAFFIC SIGNAL
MANHOLE
LAMP POST
SIGN
POST
POWER POLE
FIRE HYDRANT
POWER POLE/LIGHT
MISC. POLE
FLAG POLE
GUY WIRE
GUARD RAIL
TREELINE
FENCE
WATER
BRUSH
DIRT ROAD
RAILROAD
DIRT DRIVE
CONSTRUCTION
MARSH OUTLINE
SWAMP AREA
CHANNEL CENTER LINE
RR SWITCH
MISC. OBJECT
NAD 83
DATE OF PHOTOGRAPHY: MARCH 1992
CODE IDENT. NO.
TS-ON
SIZE
DRAWING NO.
8963
SHEM CREEK PROFILE CONDITION SURVEY
SCALE: 1"=100'
CONDITION SURVEY 24 JULY 2003
SHEET 4 OF 6