COORDINATES					
PT.	STATION	NAD 27		NAD 83	
NO.	W/OFFSET	EAST (X)	NORTHING (Y)	EAST (X)	NORTHING (Y)
	835+05.03S 450R	2,385,239.99	362,850.06	2,385,278.16	362,990.69
	835+05.03S 300L	2,385,956.92	362,587.12	2,385,995.14	362,727.91
	854+00S 300L	2,384,950.60	360,914.10	2,384,989.18	361,054.72
	854+00S 450R	2,384,307.92	361,300.63	2,384,346.42	361,441.10
	878+00S 300L	2,383,713.57	358,857.57	2,383,752.59	358,997.97
	890+50S 450R	2,382,426.63	358,172.94	2,382,465.81	358,313.09

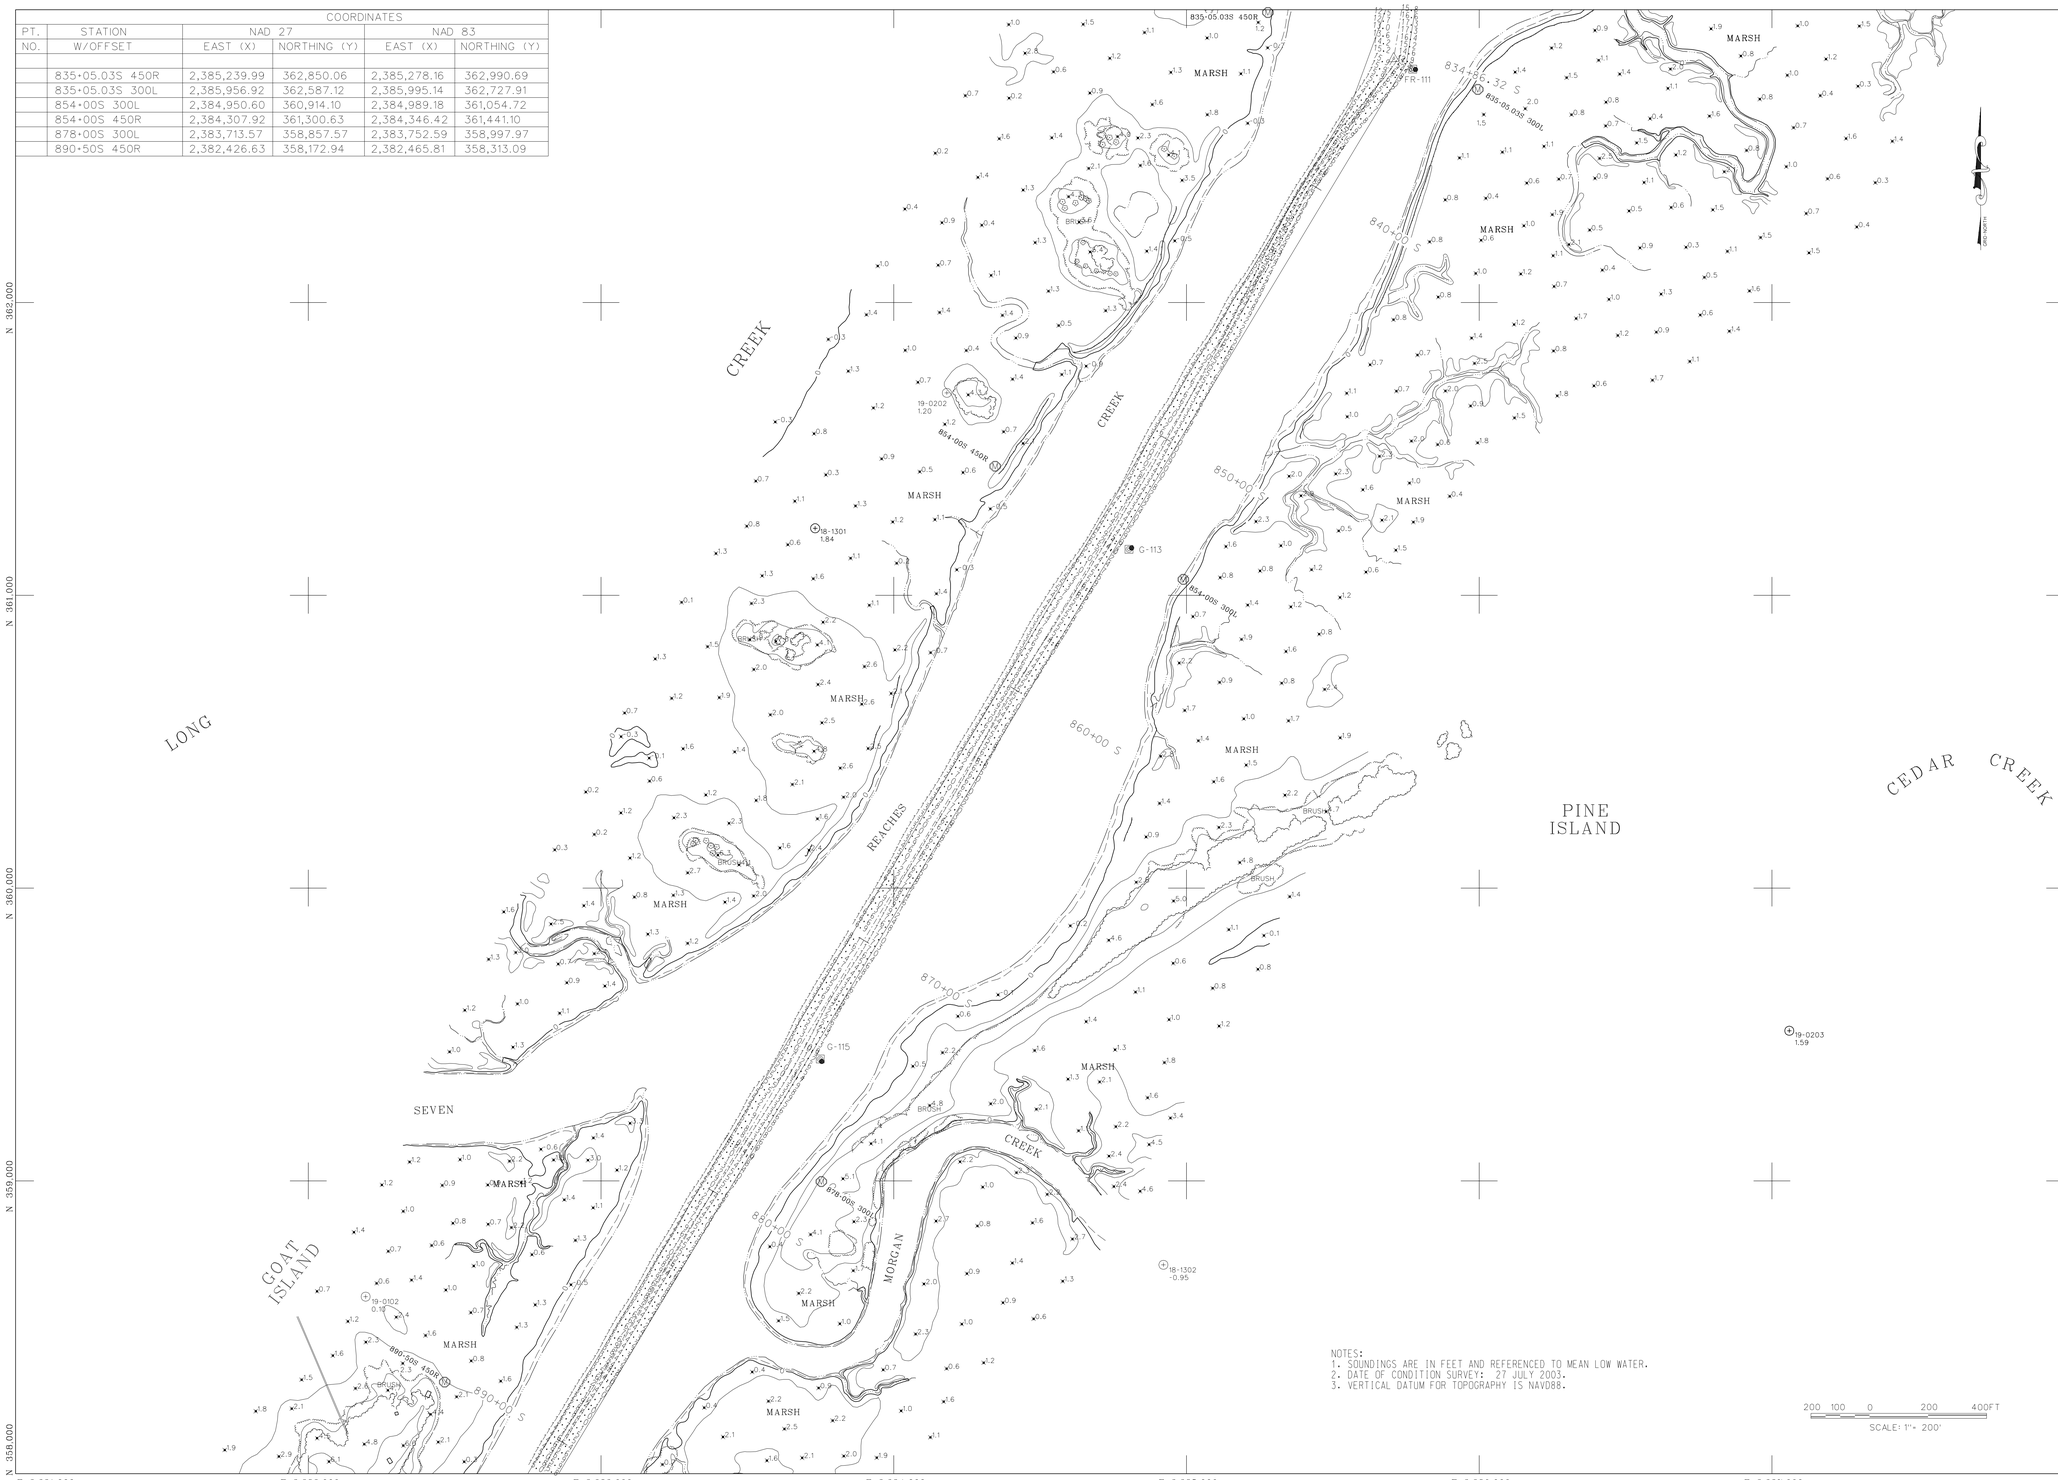

NOTES:
1. SOUNDINGS ARE IN FEET AND REFERENCED TO MEAN LOW WATER.
2. DATE OF CONDITION SURVEY: 27 JULY 2003.
3. VERTICAL DATUM FOR TOPOGRAPHY IS NAVD88.

200 100 0 200 400FT
SCALE: 1"= 200'

U.S. Army Corps of Engineers
Charleston District
69A Hagood Ave
Charleston, SC 29403-5107

LEGEND

BUILDING
FENCE
GUARD RAIL
TREE LINE
INDIVIDUAL TREE
POWER POLE
LIGHT POLE
WATER
WALL
RETAINING WALL
SHRUB
BRUSH-MARSH LINE
POST
PAVED ROAD
UNPAVED ROAD
NAVAID GREEN G-46
NAVAID RED R-45
DISPOSAL AREA
GPS CONTROL POINT 18-1402 27.6 -5.93
H&V CONTROL 1.401
U S HIGHWAY
STATE HIGHWAY
ROAD NUMBER 30
WATERWAY
ANCHORAGE A
WRECK W
MONUMENT M

WINYAH BAY TO CHARLESTON
SHEET INDEX

WC-45
WC-47 WC-46
WC-49 WC-48
WC-51 WC-50
WC-53 WC-52
WC-55 WC-54
WC-56
WC-57
WC-59 WC-58
WC-61 WC-60
WC-62

SPECIAL NOTE: THE INFORMATION SHOWN ON THIS DRAWING REPRESENTS THE RESULTS OF SURVEYS MADE ON THE DATES INDICATED ON EACH MAP AND CAN ONLY BE CONSIDERED AS INDICATING THE GENERAL CONDITIONS EXISTING ON THAT DATE.

NOTE:

ALL COORDINATES SHOWN ARE IN THE NAD 83 SOUTH CAROLINA STATE PLANE COORDINATE SYSTEM AND VERTICAL DATUM IS NAVD 88. OFFSET MONUMENTATION IS GOVERNMENT FURNISHED FOR INFORMATION ONLY.

PREPARED BY:

NOVA Digital Systems, INC.
PHOTOGRAMMETRIC ENGINEERING/SURVEYING & GIS SERVICES
600 TOWNE CENTER BLVD, SUITE 1
PINEVILLE, NC 28134
PH: 704-889-5858

FROM AERIAL PHOTOGRAPHY
FLOWN APRIL 19 - 2001
AT A SCALE 1" = 1000'

ATLANTIC INTRACOASTAL WATERWAY

STA. 833+17S TO STA. 891+26S

WINYAH BAY TO CHARLESTON SOUTH CAROLINA

SIZE	DRAWING NO.	
E	8932	
	DACW60-03-B-00XX	8932wc57.dgn

SCALE: 1"= 200' SHEET 52 OF 62