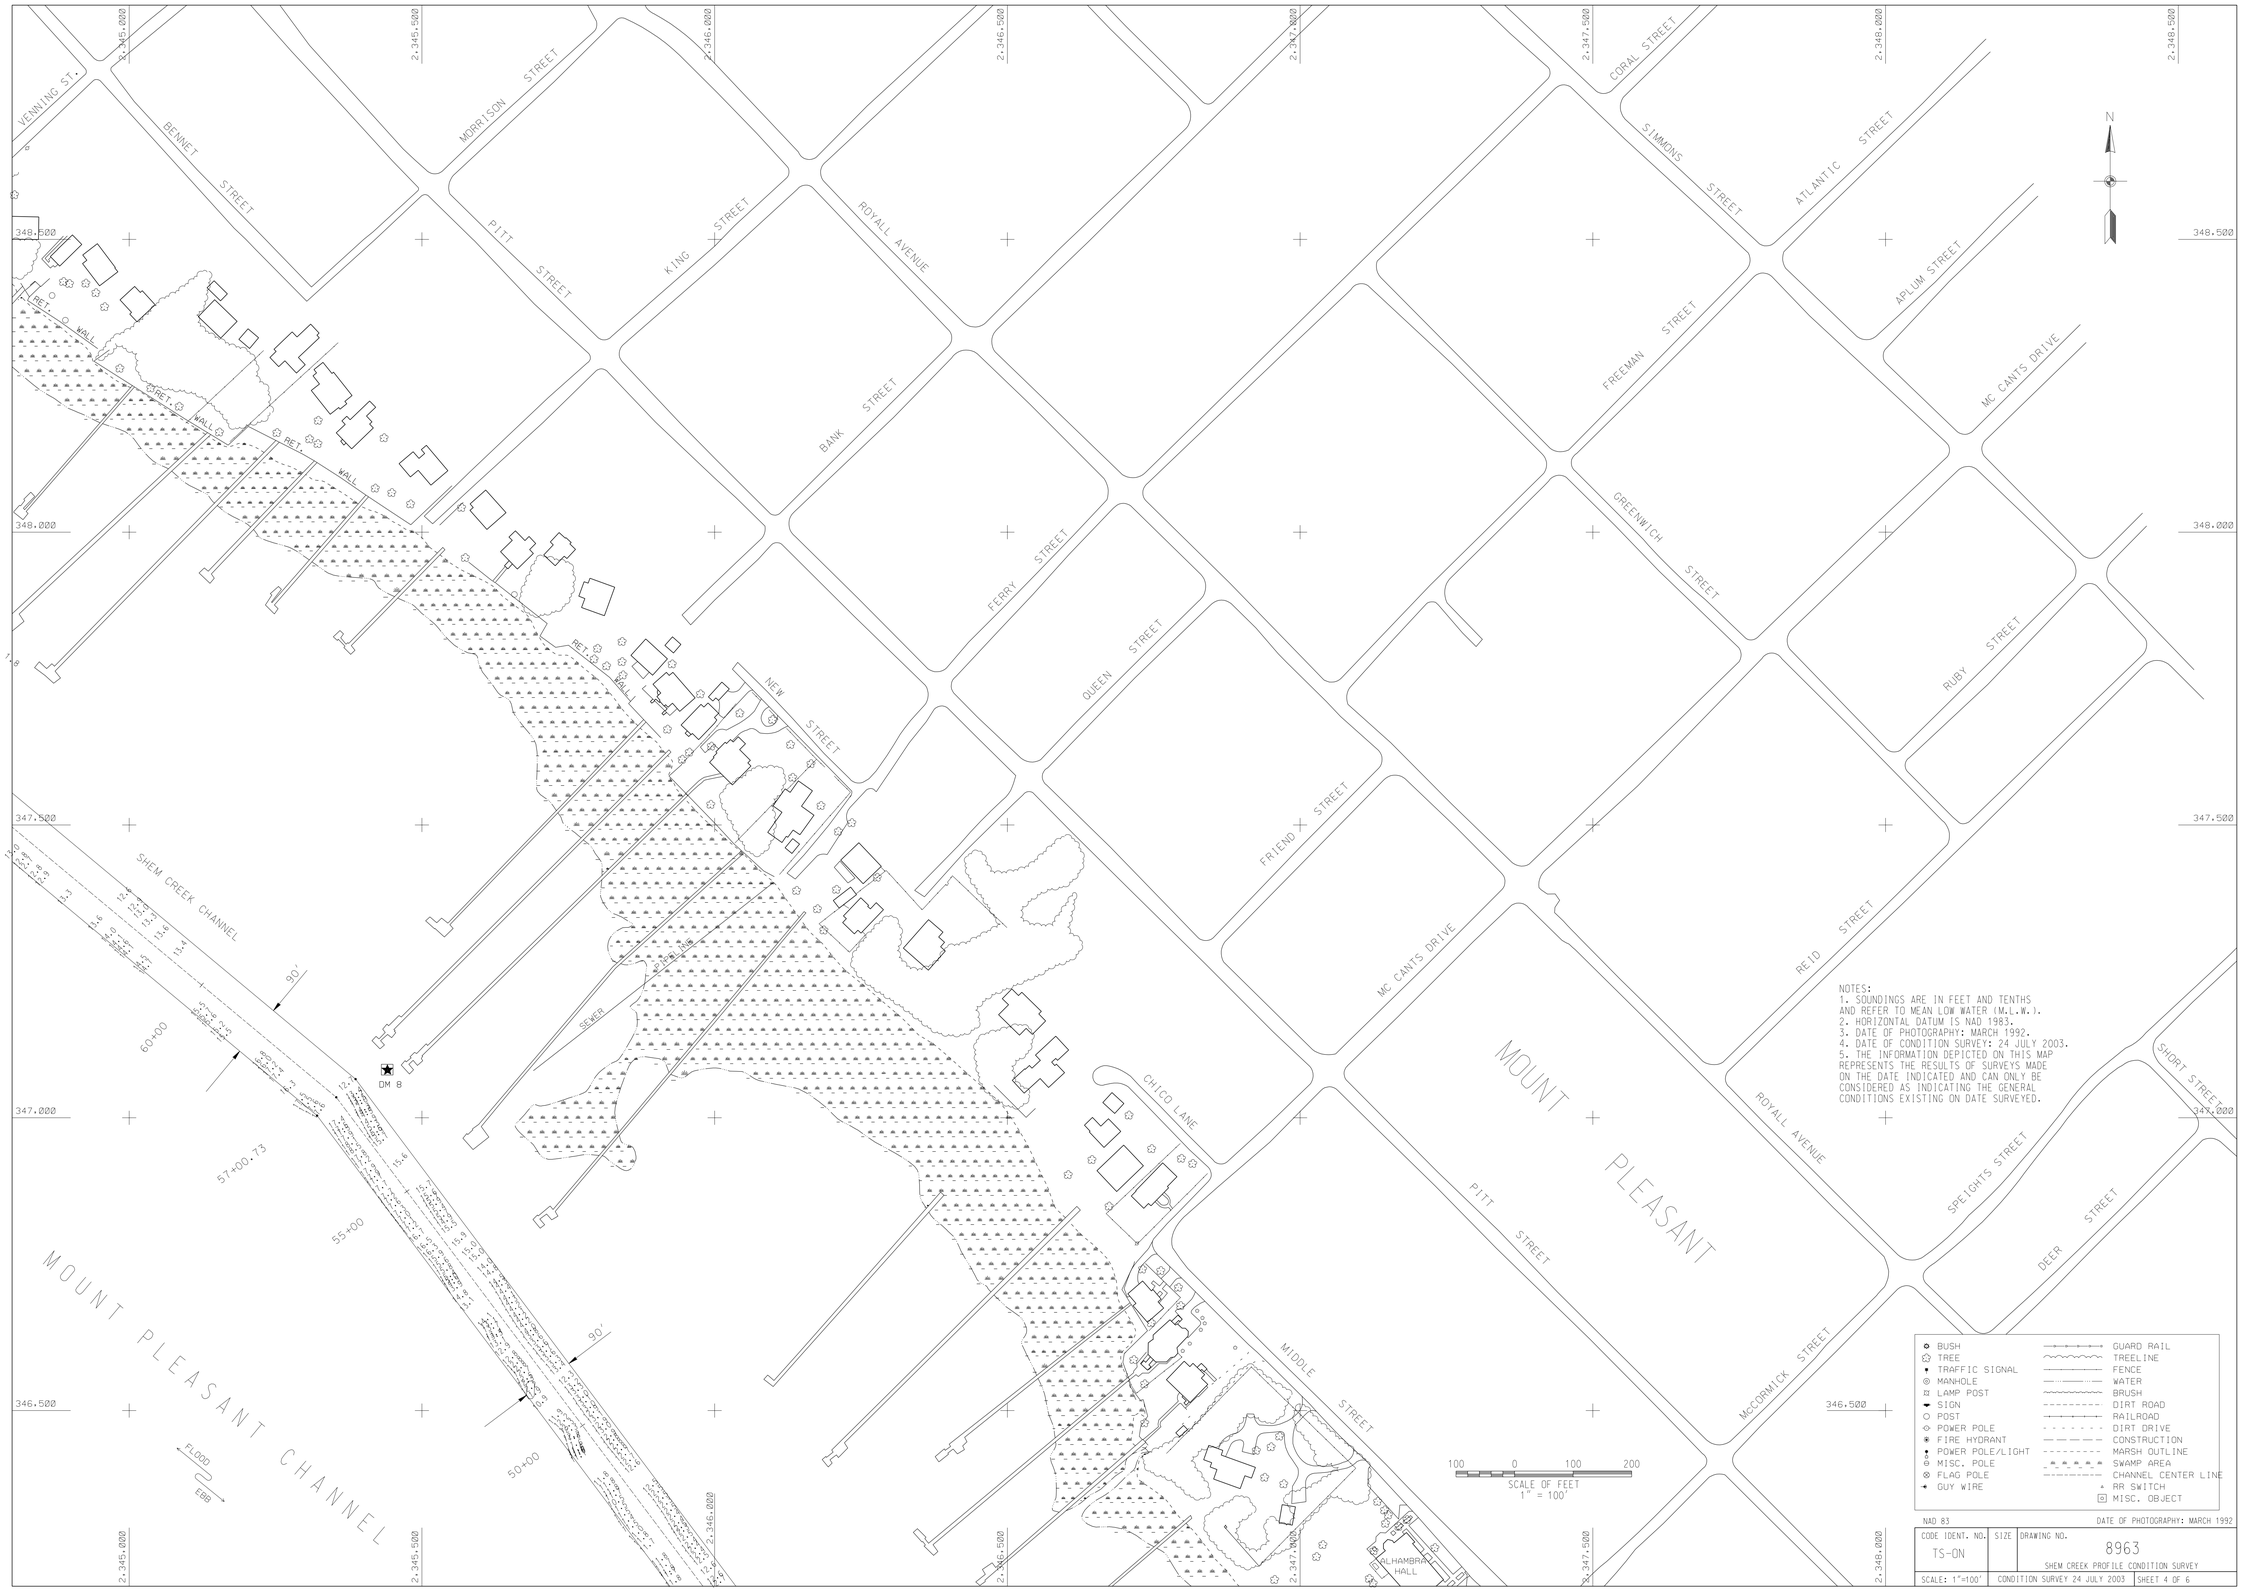
VENNING ST.
BENNET STREET
MORRISON STREET
PITT STREET
KING STREET
ROYALL AVENUE
BANK STREET
FERRY STREET
QUEEN STREET
FRIEND STREET
MC CANTS DRIVE
CORAL STREET
SIMMONS STREET
ATLANTIC STREET
APLUM STREET
FREEMAN STREET
GREENWICH STREET
RUBY STREET
REID STREET
SHORT STREET
SPEIGHTS STREET
DEER STREET
McCORMICK STREET
MIDDLE STREET
CHICO LANE
NEW STREET
ALHAMBRA HALL
MOUNT PLEASANT
MOUNT PLEASANT CHANNEL
SHEM CREEK CHANNEL
RET. WALL
SEWER
DM 8
60+00
57+00.73
55+00
50+00
90'
FLOOD
EBB
348.500
348.000
347.500
347.000
346.500
2.345.000
2.345.500
2.346.000
2.346.500
2.347.000
2.347.500
2.348.000
2.348.500
N
100 0 100 200
SCALE OF FEET
1" = 100'
NOTES:
1. SOUNDINGS ARE IN FEET AND TENTHS AND REFER TO MEAN LOW WATER (M.L.W.).
2. HORIZONTAL DATUM IS NAD 1983.
3. DATE OF PHOTOGRAPHY: MARCH 1992.
4. DATE OF CONDITION SURVEY: 24 JULY 2003.
5. THE INFORMATION DEPICTED ON THIS MAP REPRESENTS THE RESULTS OF SURVEYS MADE ON THE DATE INDICATED AND CAN ONLY BE CONSIDERED AS INDICATING THE GENERAL CONDITIONS EXISTING ON DATE SURVEYED.
BUSH
TREE
TRAFFIC SIGNAL
MANHOLE
LAMP POST
SIGN
POST
POWER POLE
FIRE HYDRANT
POWER POLE/LIGHT
MISC. POLE
FLAG POLE
GUY WIRE
GUARD RAIL
TREELINE
FENCE
WATER
BRUSH
DIRT ROAD
RAILROAD
DIRT DRIVE
CONSTRUCTION
MARSH OUTLINE
SWAMP AREA
CHANNEL CENTER LINE
RR SWITCH
MISC. OBJECT
NAD 83
DATE OF PHOTOGRAPHY: MARCH 1992
CODE IDENT. NO.
TS-ON
SIZE
DRAWING NO.
8963
SHEM CREEK PROFILE CONDITION SURVEY
SCALE: 1"=100'
CONDITION SURVEY 24 JULY 2003
SHEET 4 OF 6

8963s04.dgn