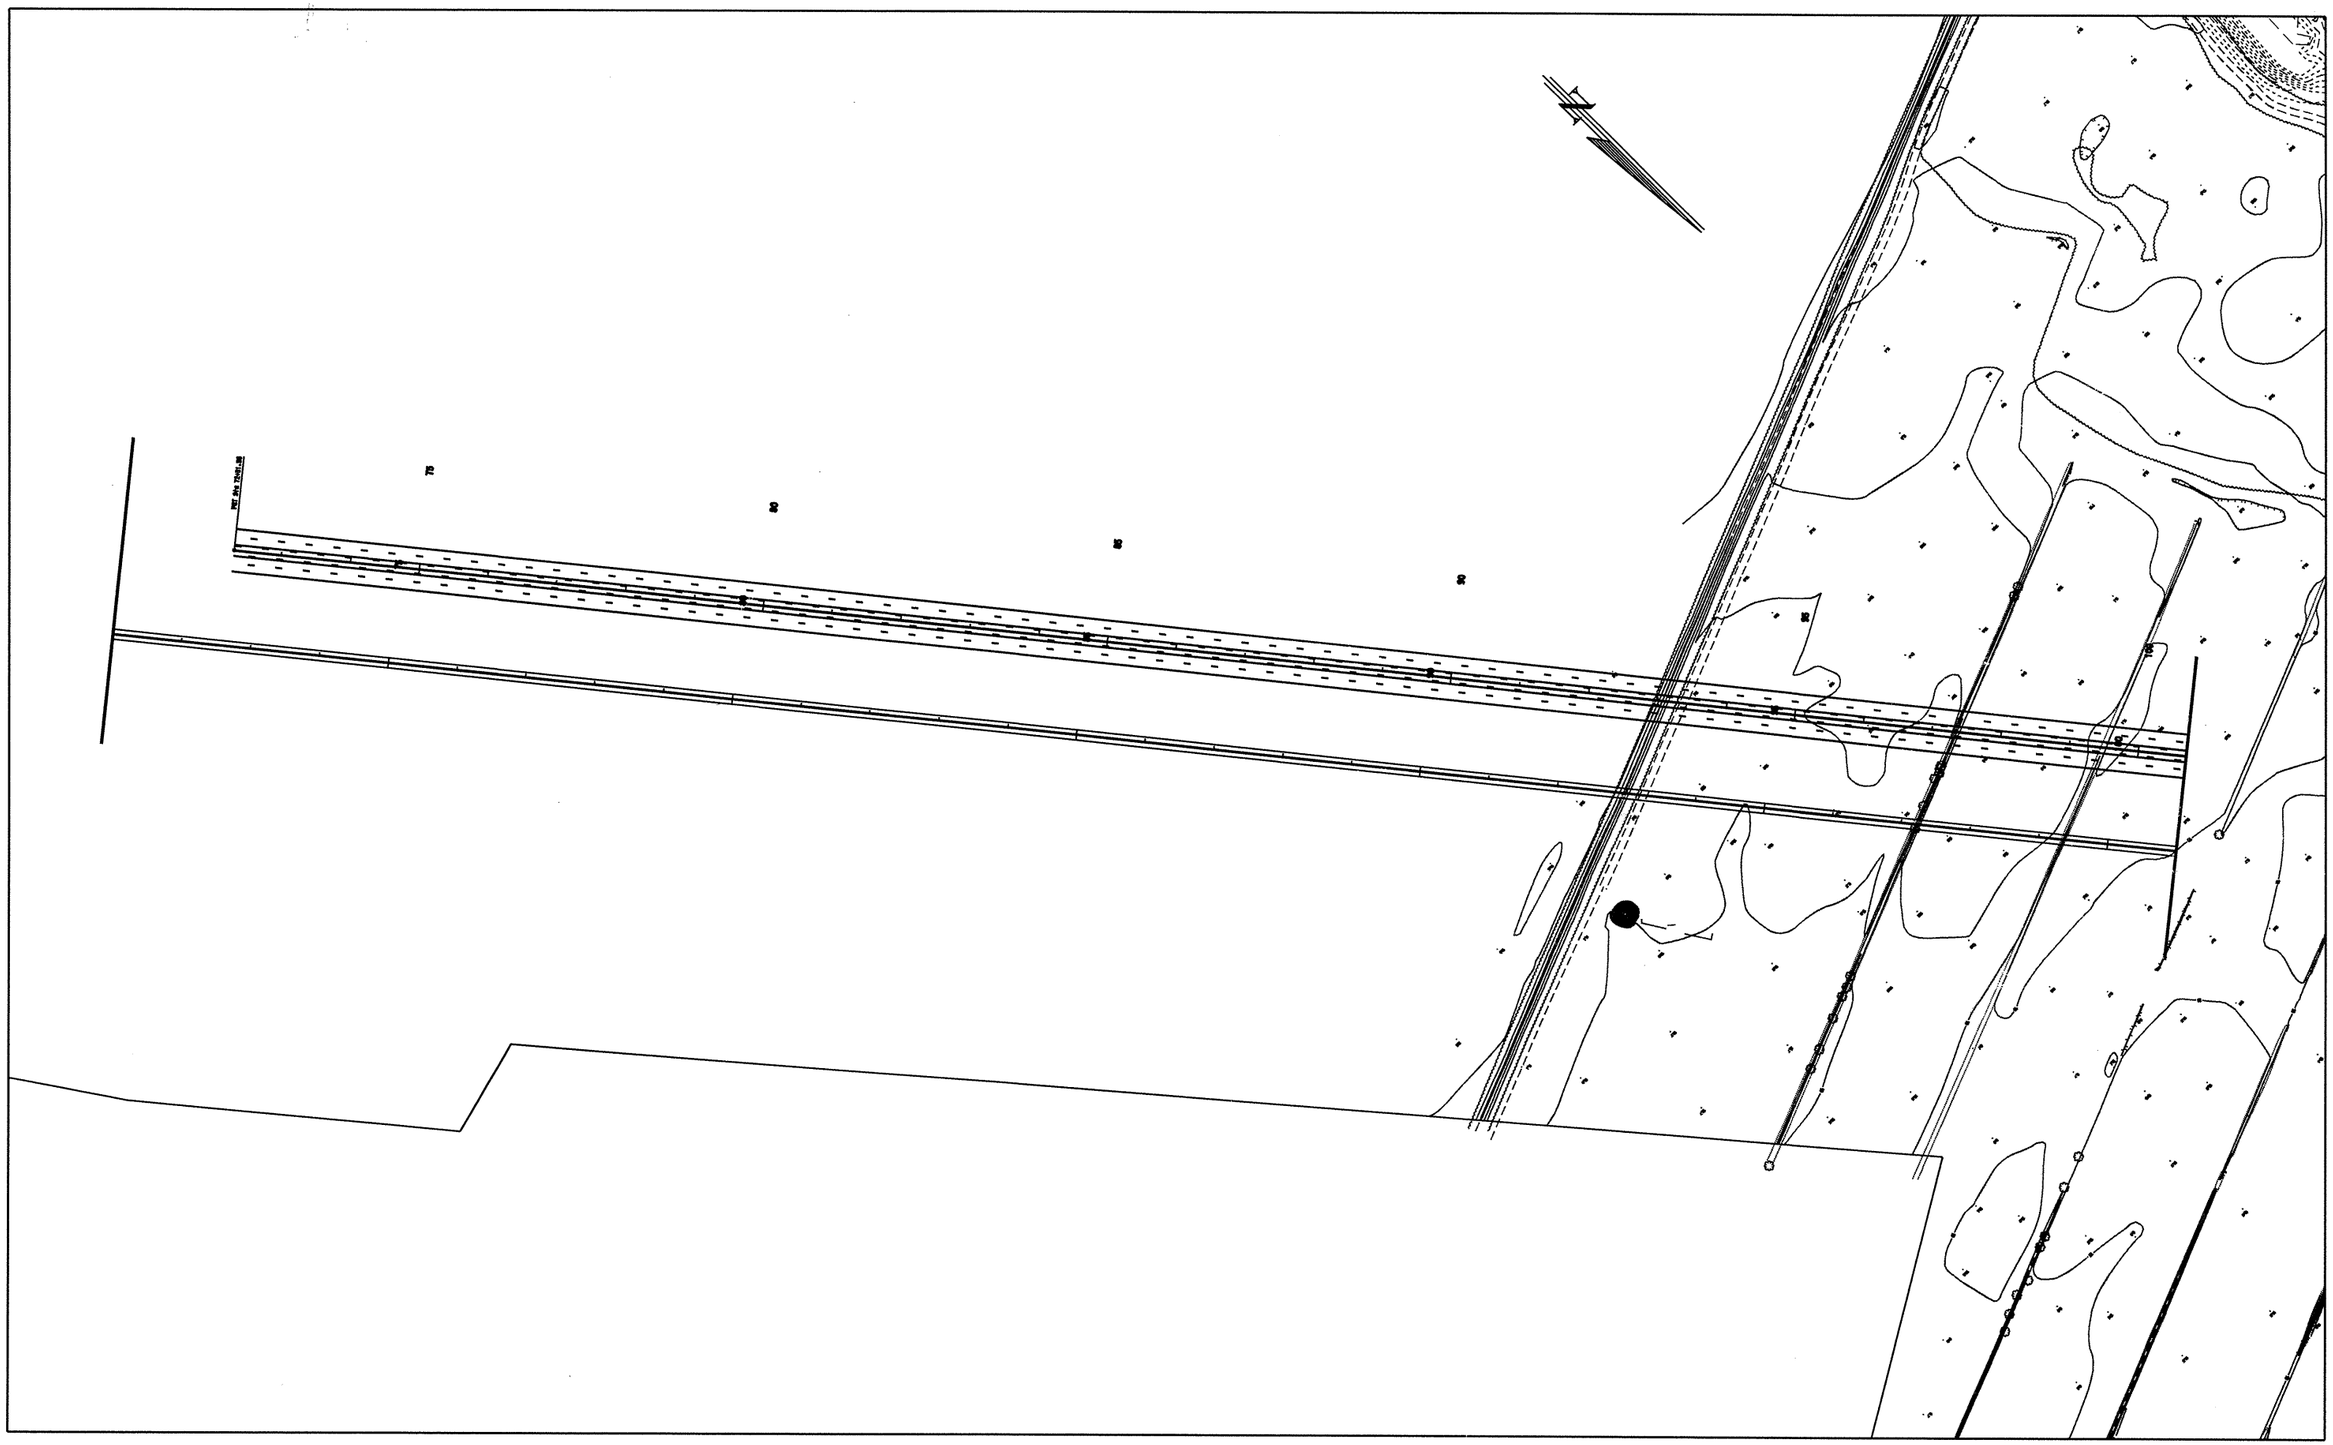

100 0 100 200
SCALE

PLANS PREPARED FOR
south carolina state ports authority
PLANS PREPARED BY
WILBUR SMITH ASSOCIATES

PRELIMINARY DANIEL ISLAND
RAIL ACCESS PLANS

PREFERRED ALTERNATE
STA. 71+00 TO STA. 101+00

SHEET
-3

PLOTTED - 19-APR-1999 11:08
DIRECTORY - H:\20\SCSPA\PLANSHTS\20sh-3.dgn