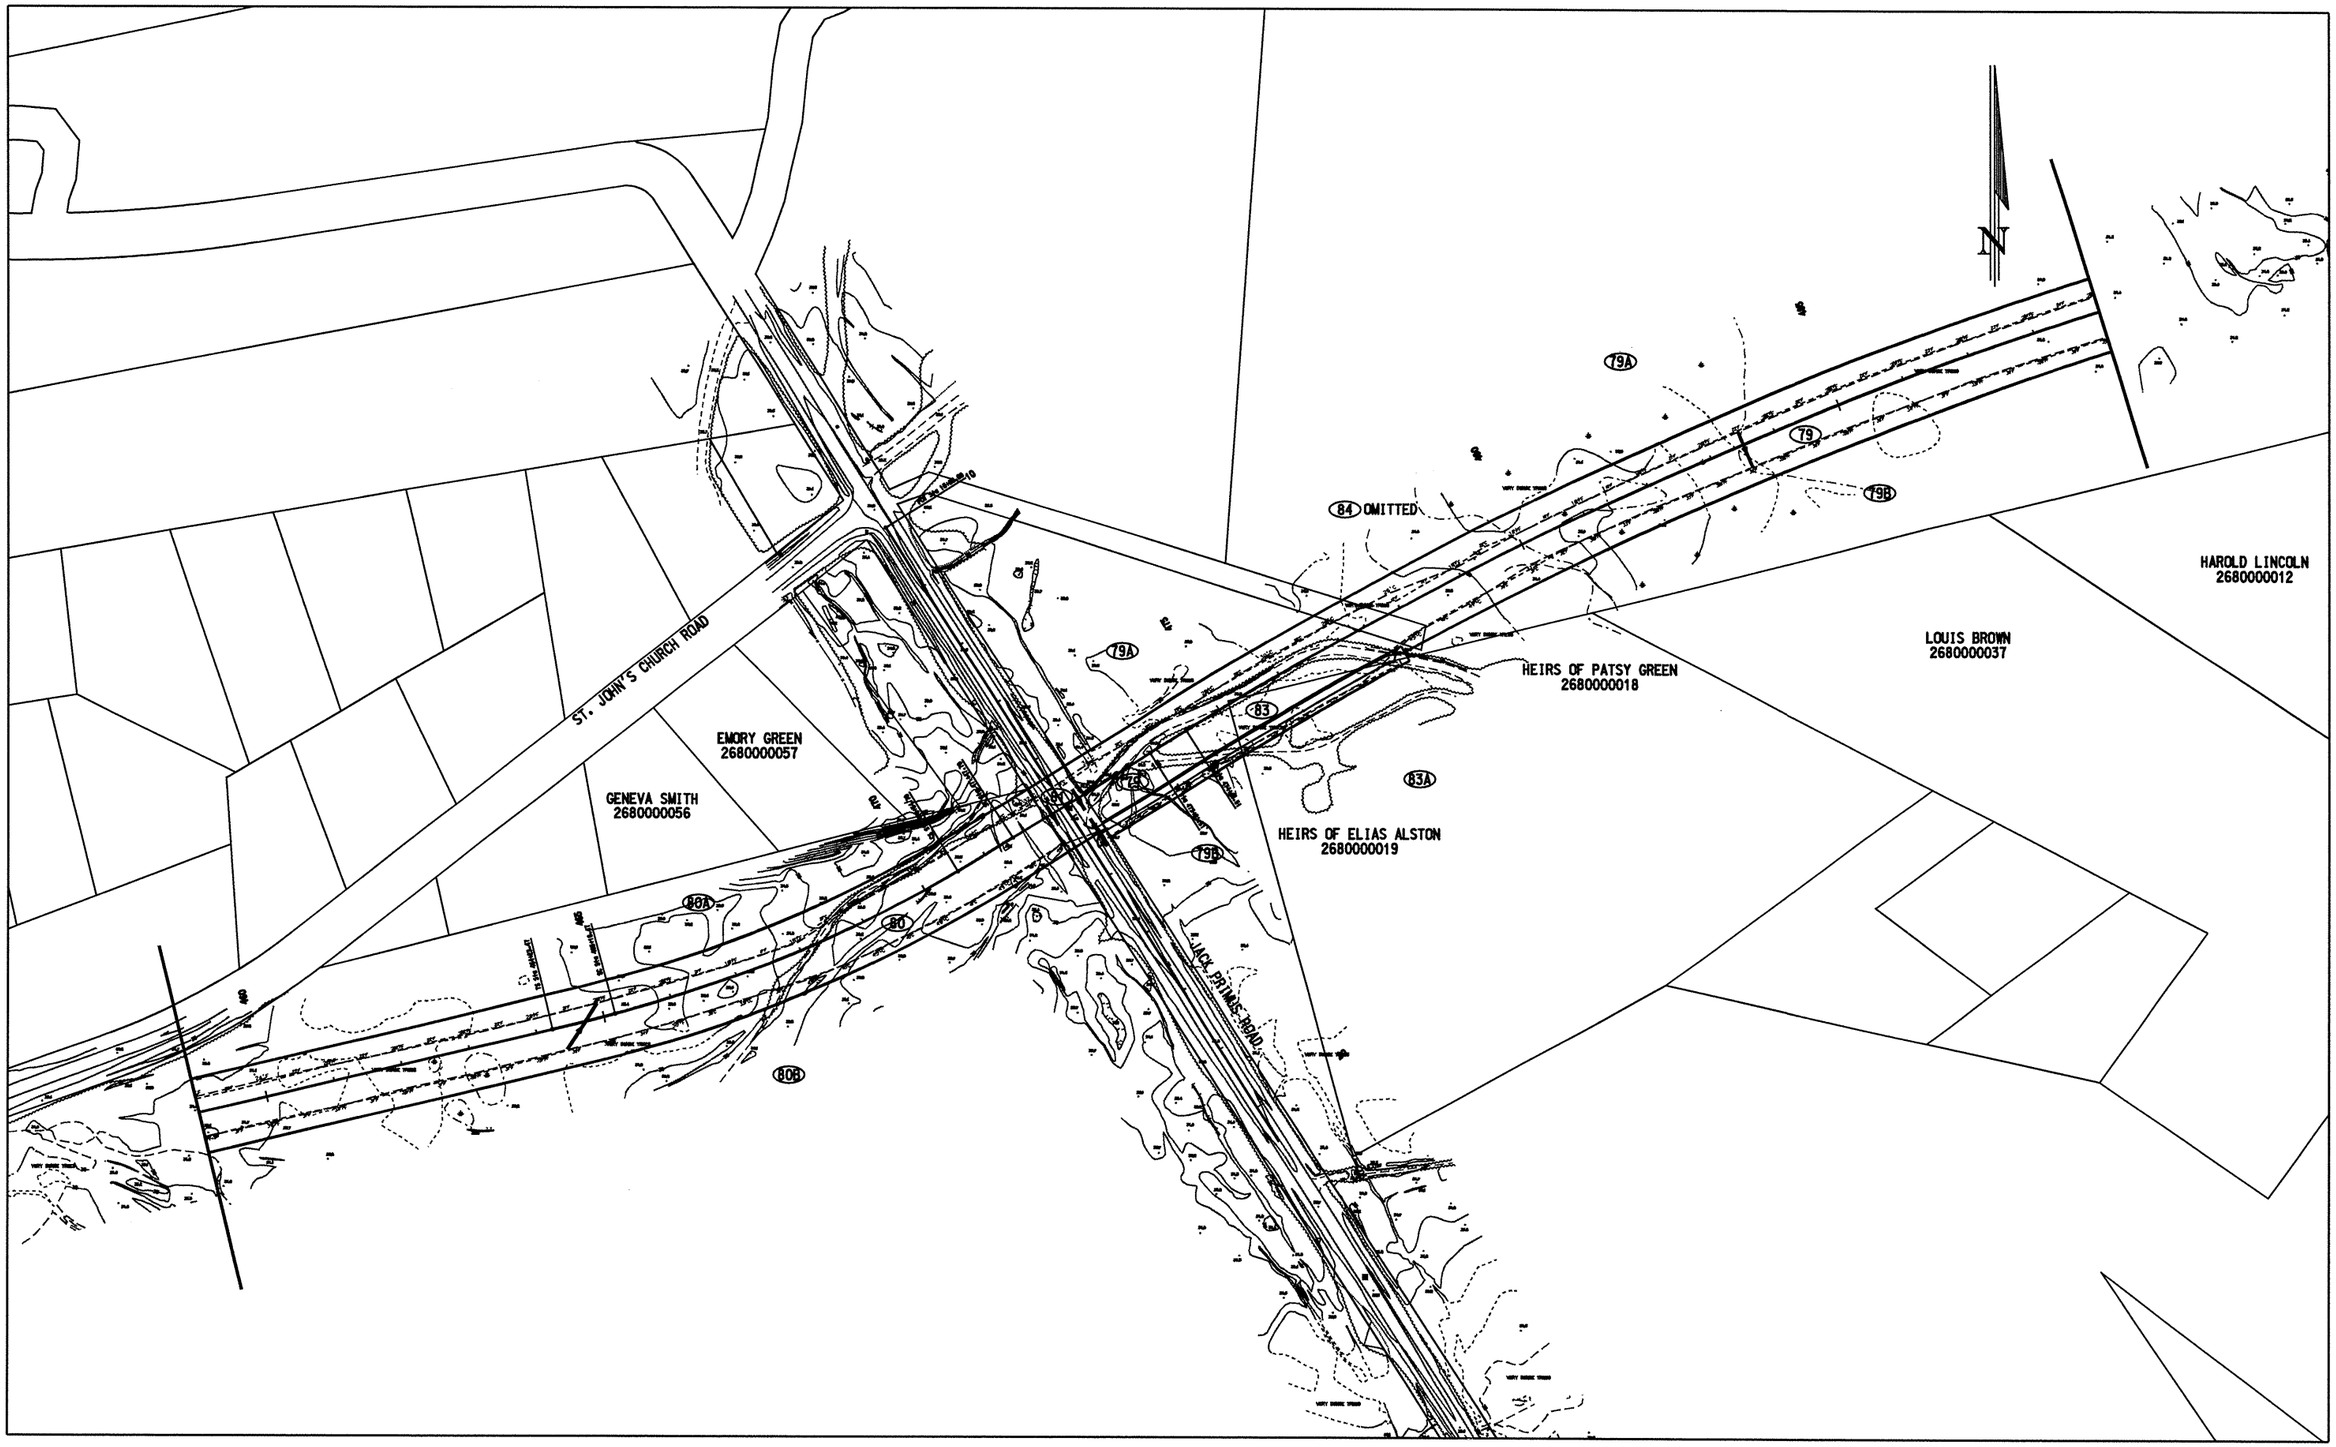

100 0 100 200
SCALE

PLANS PREPARED FOR
south carolina state ports authority
PLANS PREPARED BY
WILBUR SMITH ASSOCIATES

PRELIMINARY DANIEL ISLAND
RAIL ACCESS PLANS

PREFERRED ALTERNATE
STA. 459+00 TO STA. 489+00

SHEET
10

PLOTTED - 19-APR-1999 11:24
DIRECTORY - h:\20\scopa\planshts\20sh10.dgn