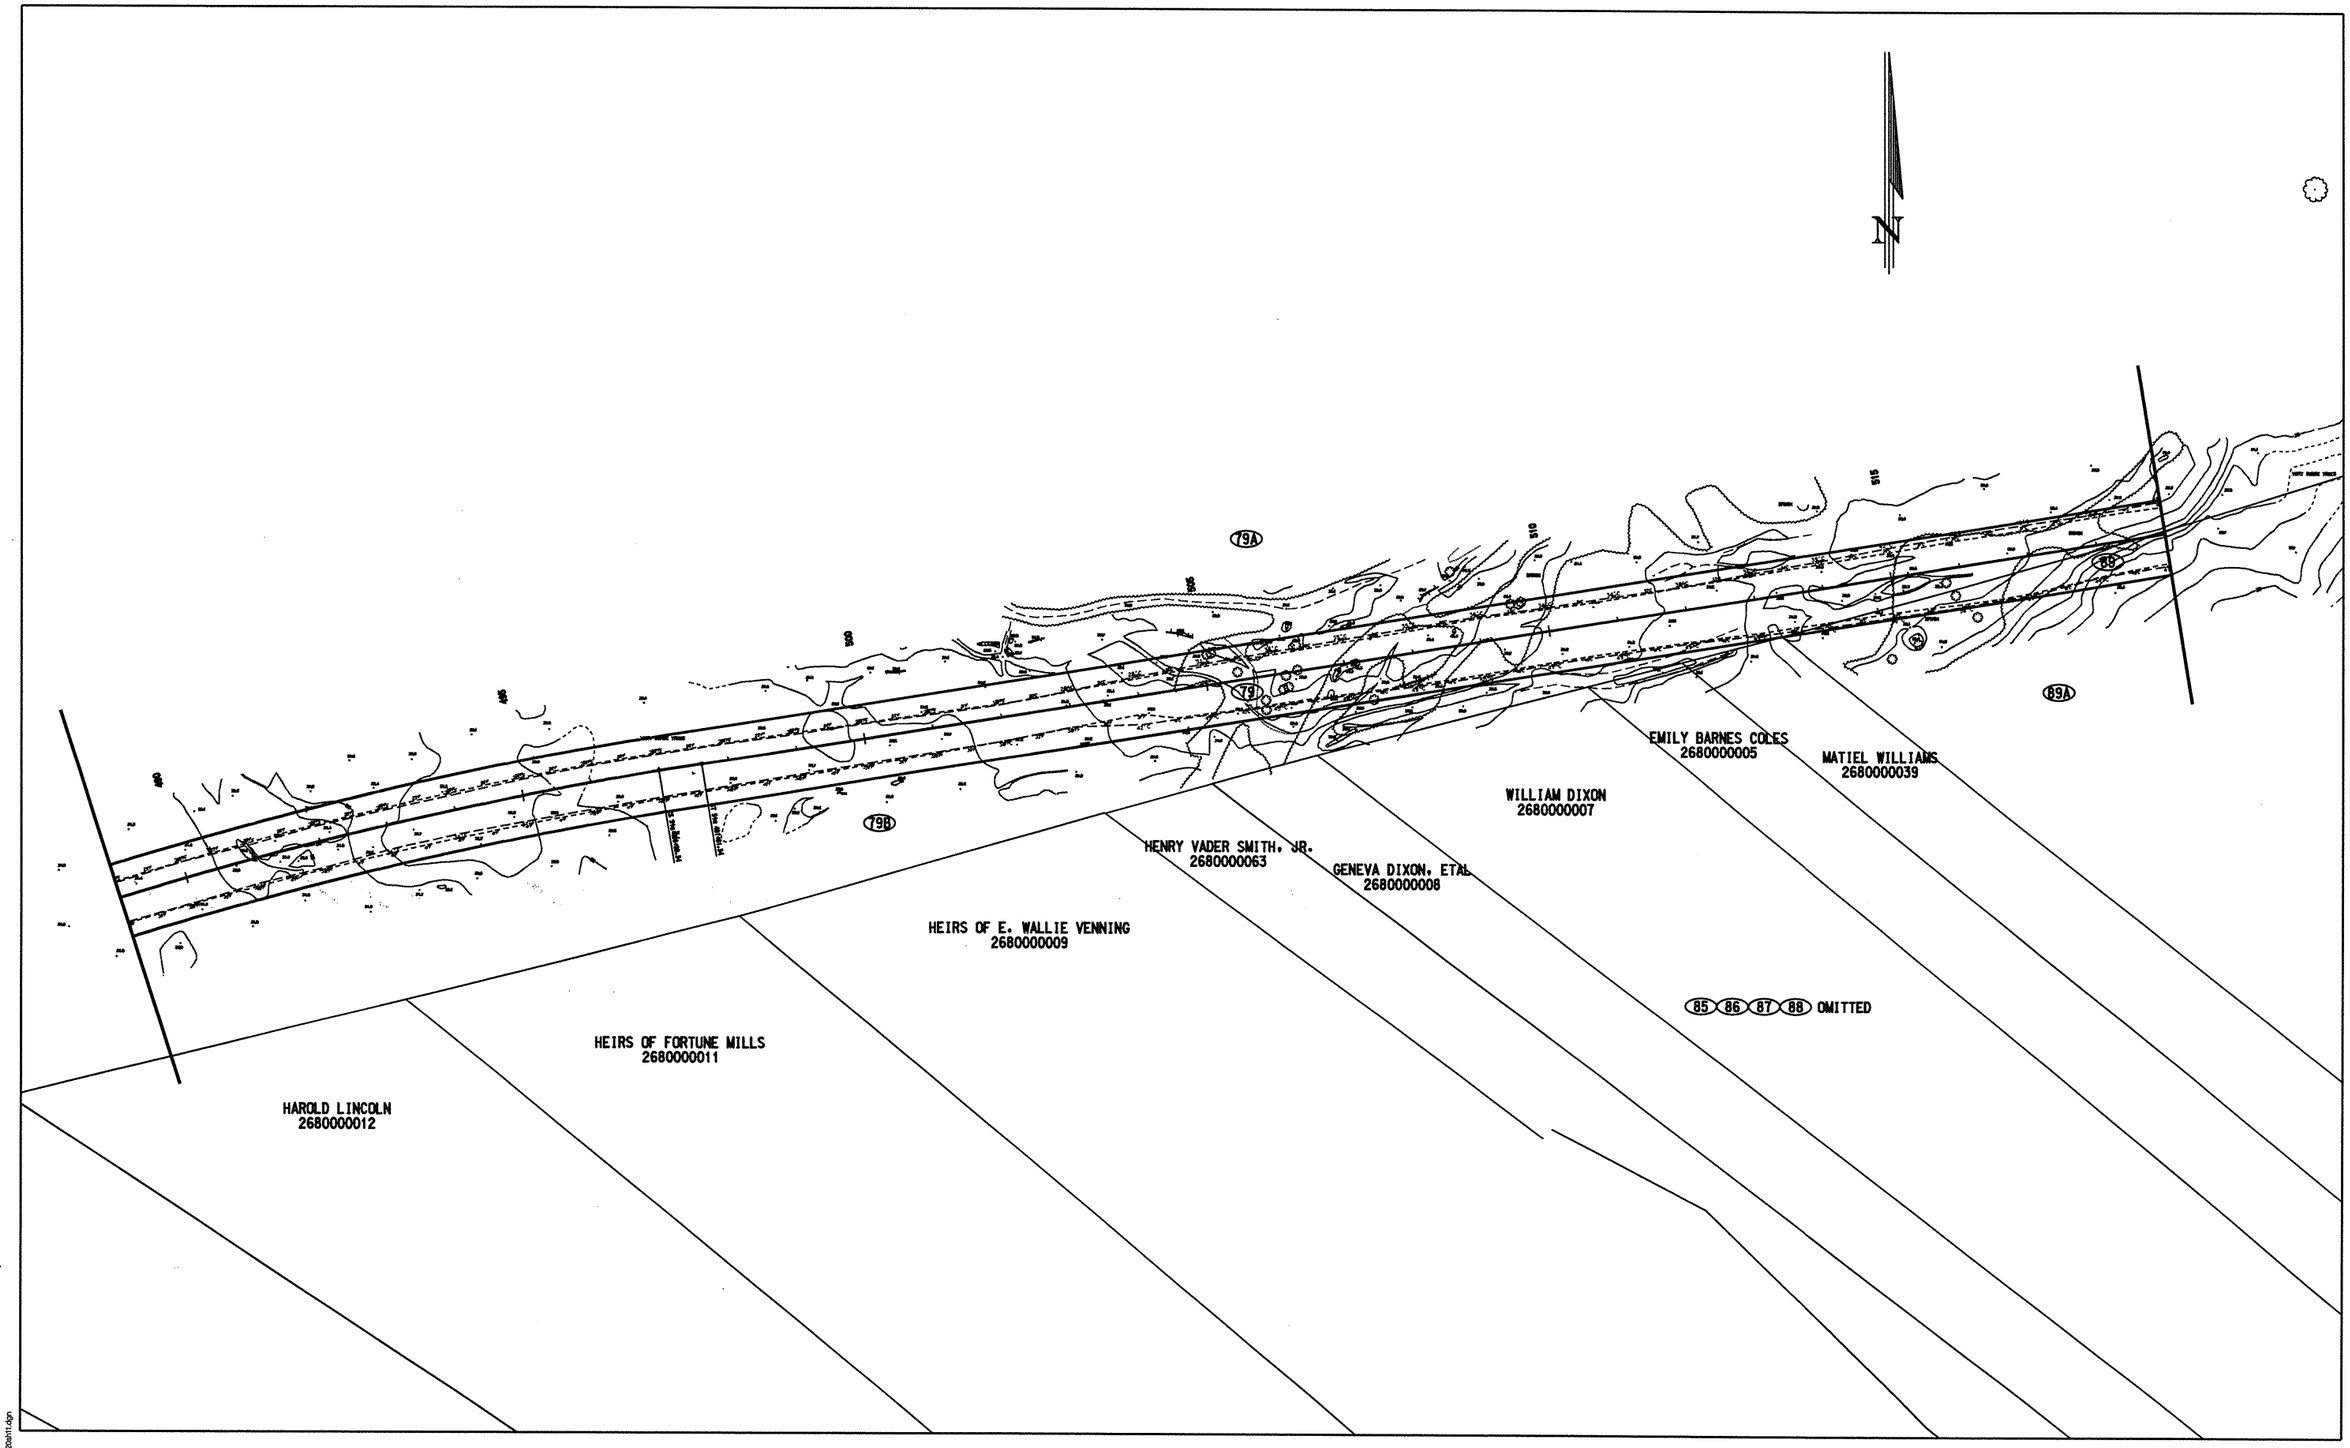

100 0 100 200
SCALE

PLANS PREPARED FOR
south carolina state ports authority
PLANS PREPARED BY
WILBUR SMITH ASSOCIATES

PRELIMINARY DANIEL ISLAND
RAIL ACCESS PLANS

PREFERRED ALTERNATE
STA. 489+00 TO STA. 519+00

SHEET
11

PLOTTED - 19-APR-1999 11:38
DIRECTORY - h:\20\scspa\plansht\20sh11.dgn