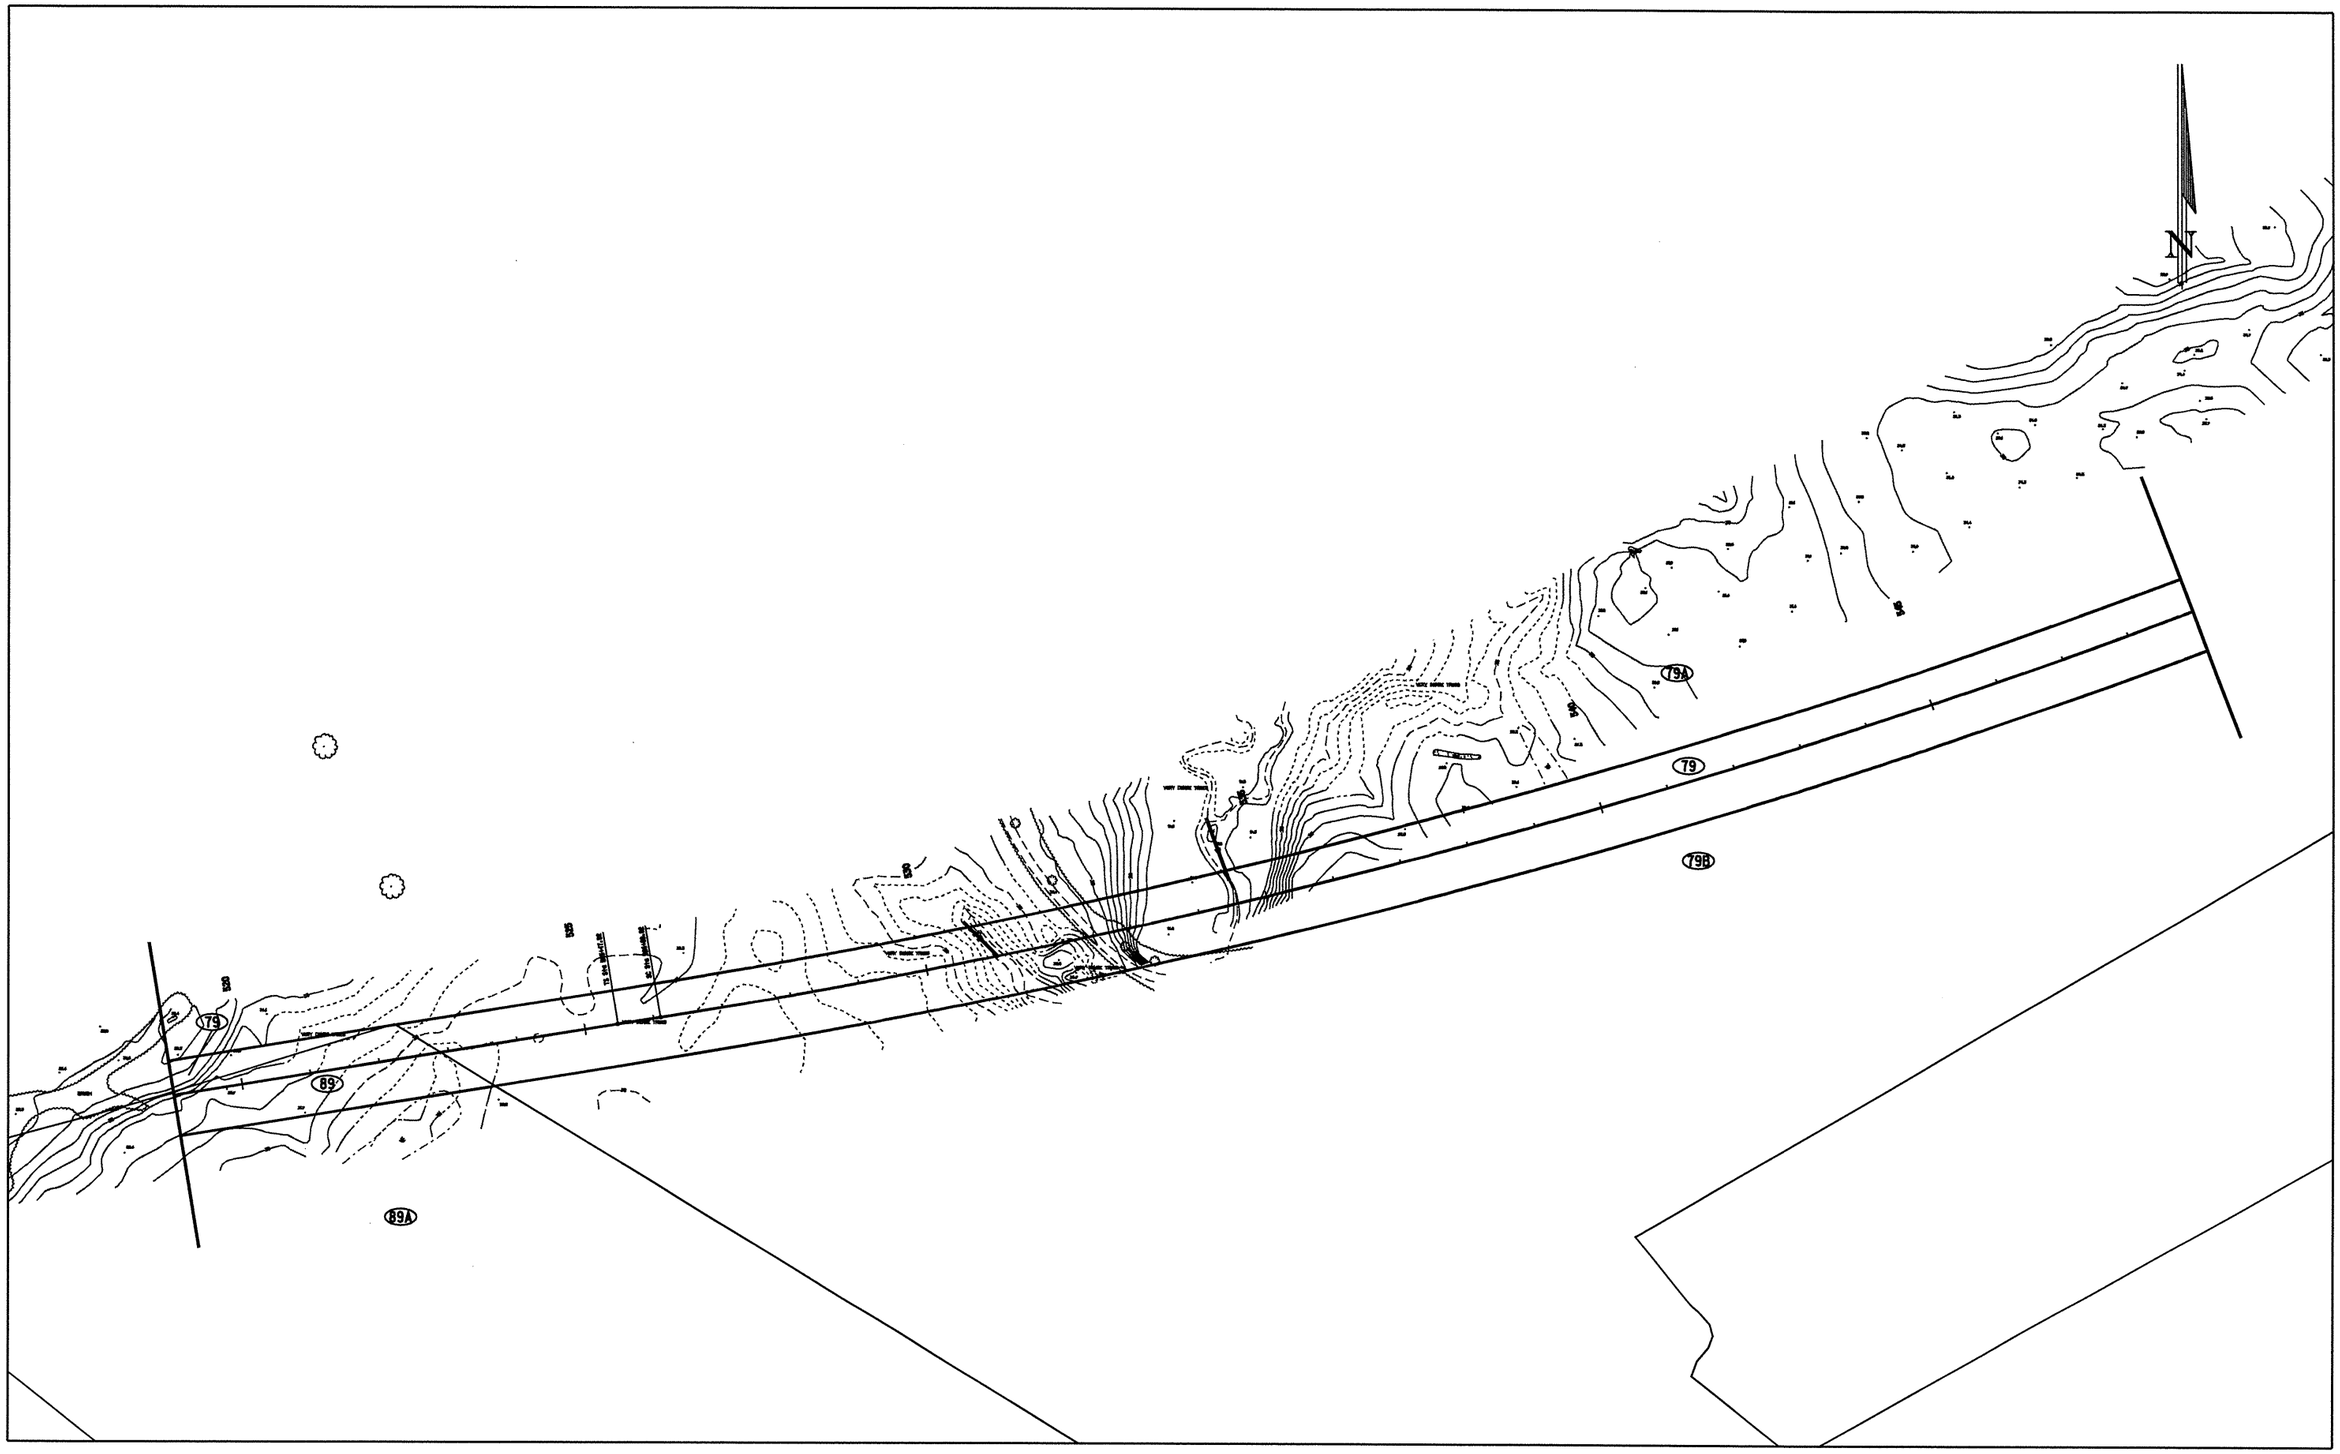

100 0 100 200
SCALE

PLANS PREPARED FOR
south carolina state ports authority
PLANS PREPARED BY
WILBUR SMITH ASSOCIATES

PRELIMINARY DANIEL ISLAND
RAIL ACCESS PLANS

PREFERRED ALTERNATE
STA. 519+00 TO STA. 549+00

SHEET
12

PLOTTED - 19-APR-1999 11:39
DIRECTORY - h:\20\scspa\plansht\20sht12.dgn