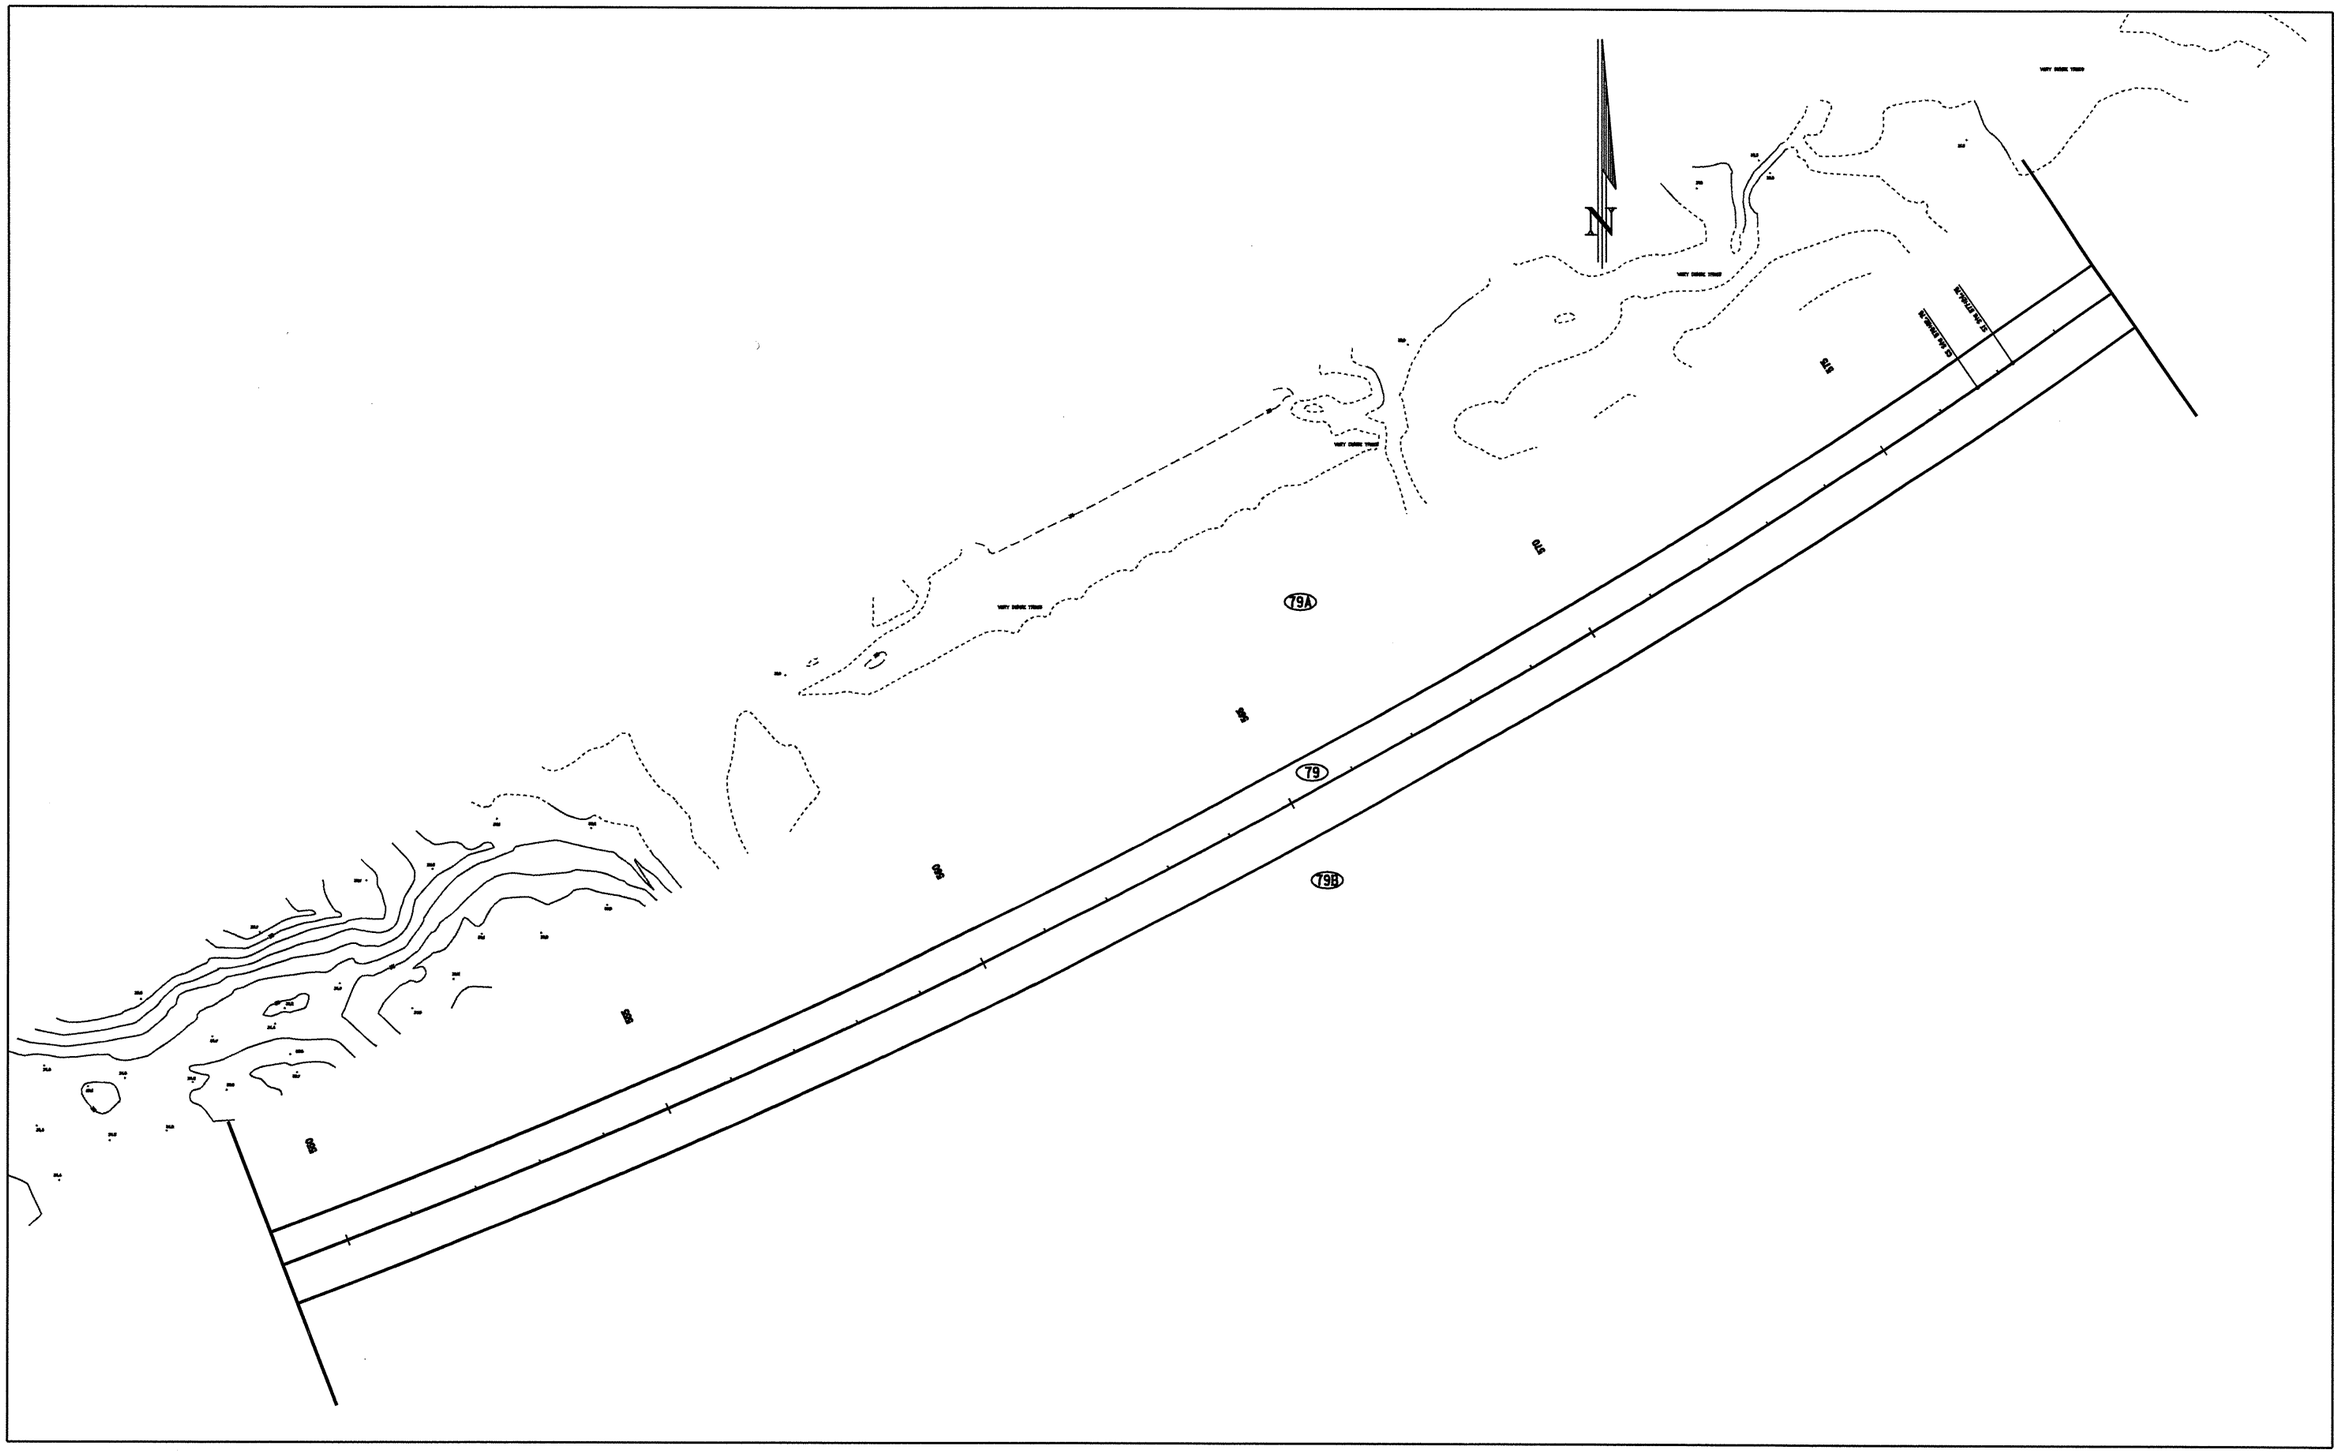

100 0 100 200
SCALE

PLANS PREPARED FOR
south carolina state ports authority
PLANS PREPARED BY
WILBUR SMITH ASSOCIATES

PRELIMINARY DANIEL ISLAND
RAIL ACCESS PLANS

PREFERRED ALTERNATE
STA. 549+00 TO STA. 579+00

SHEET
13

PLOTTED - 19-APR-1999 11:40
DIRECTORY - h:\20\scspa\planshts\20sht13.dgn