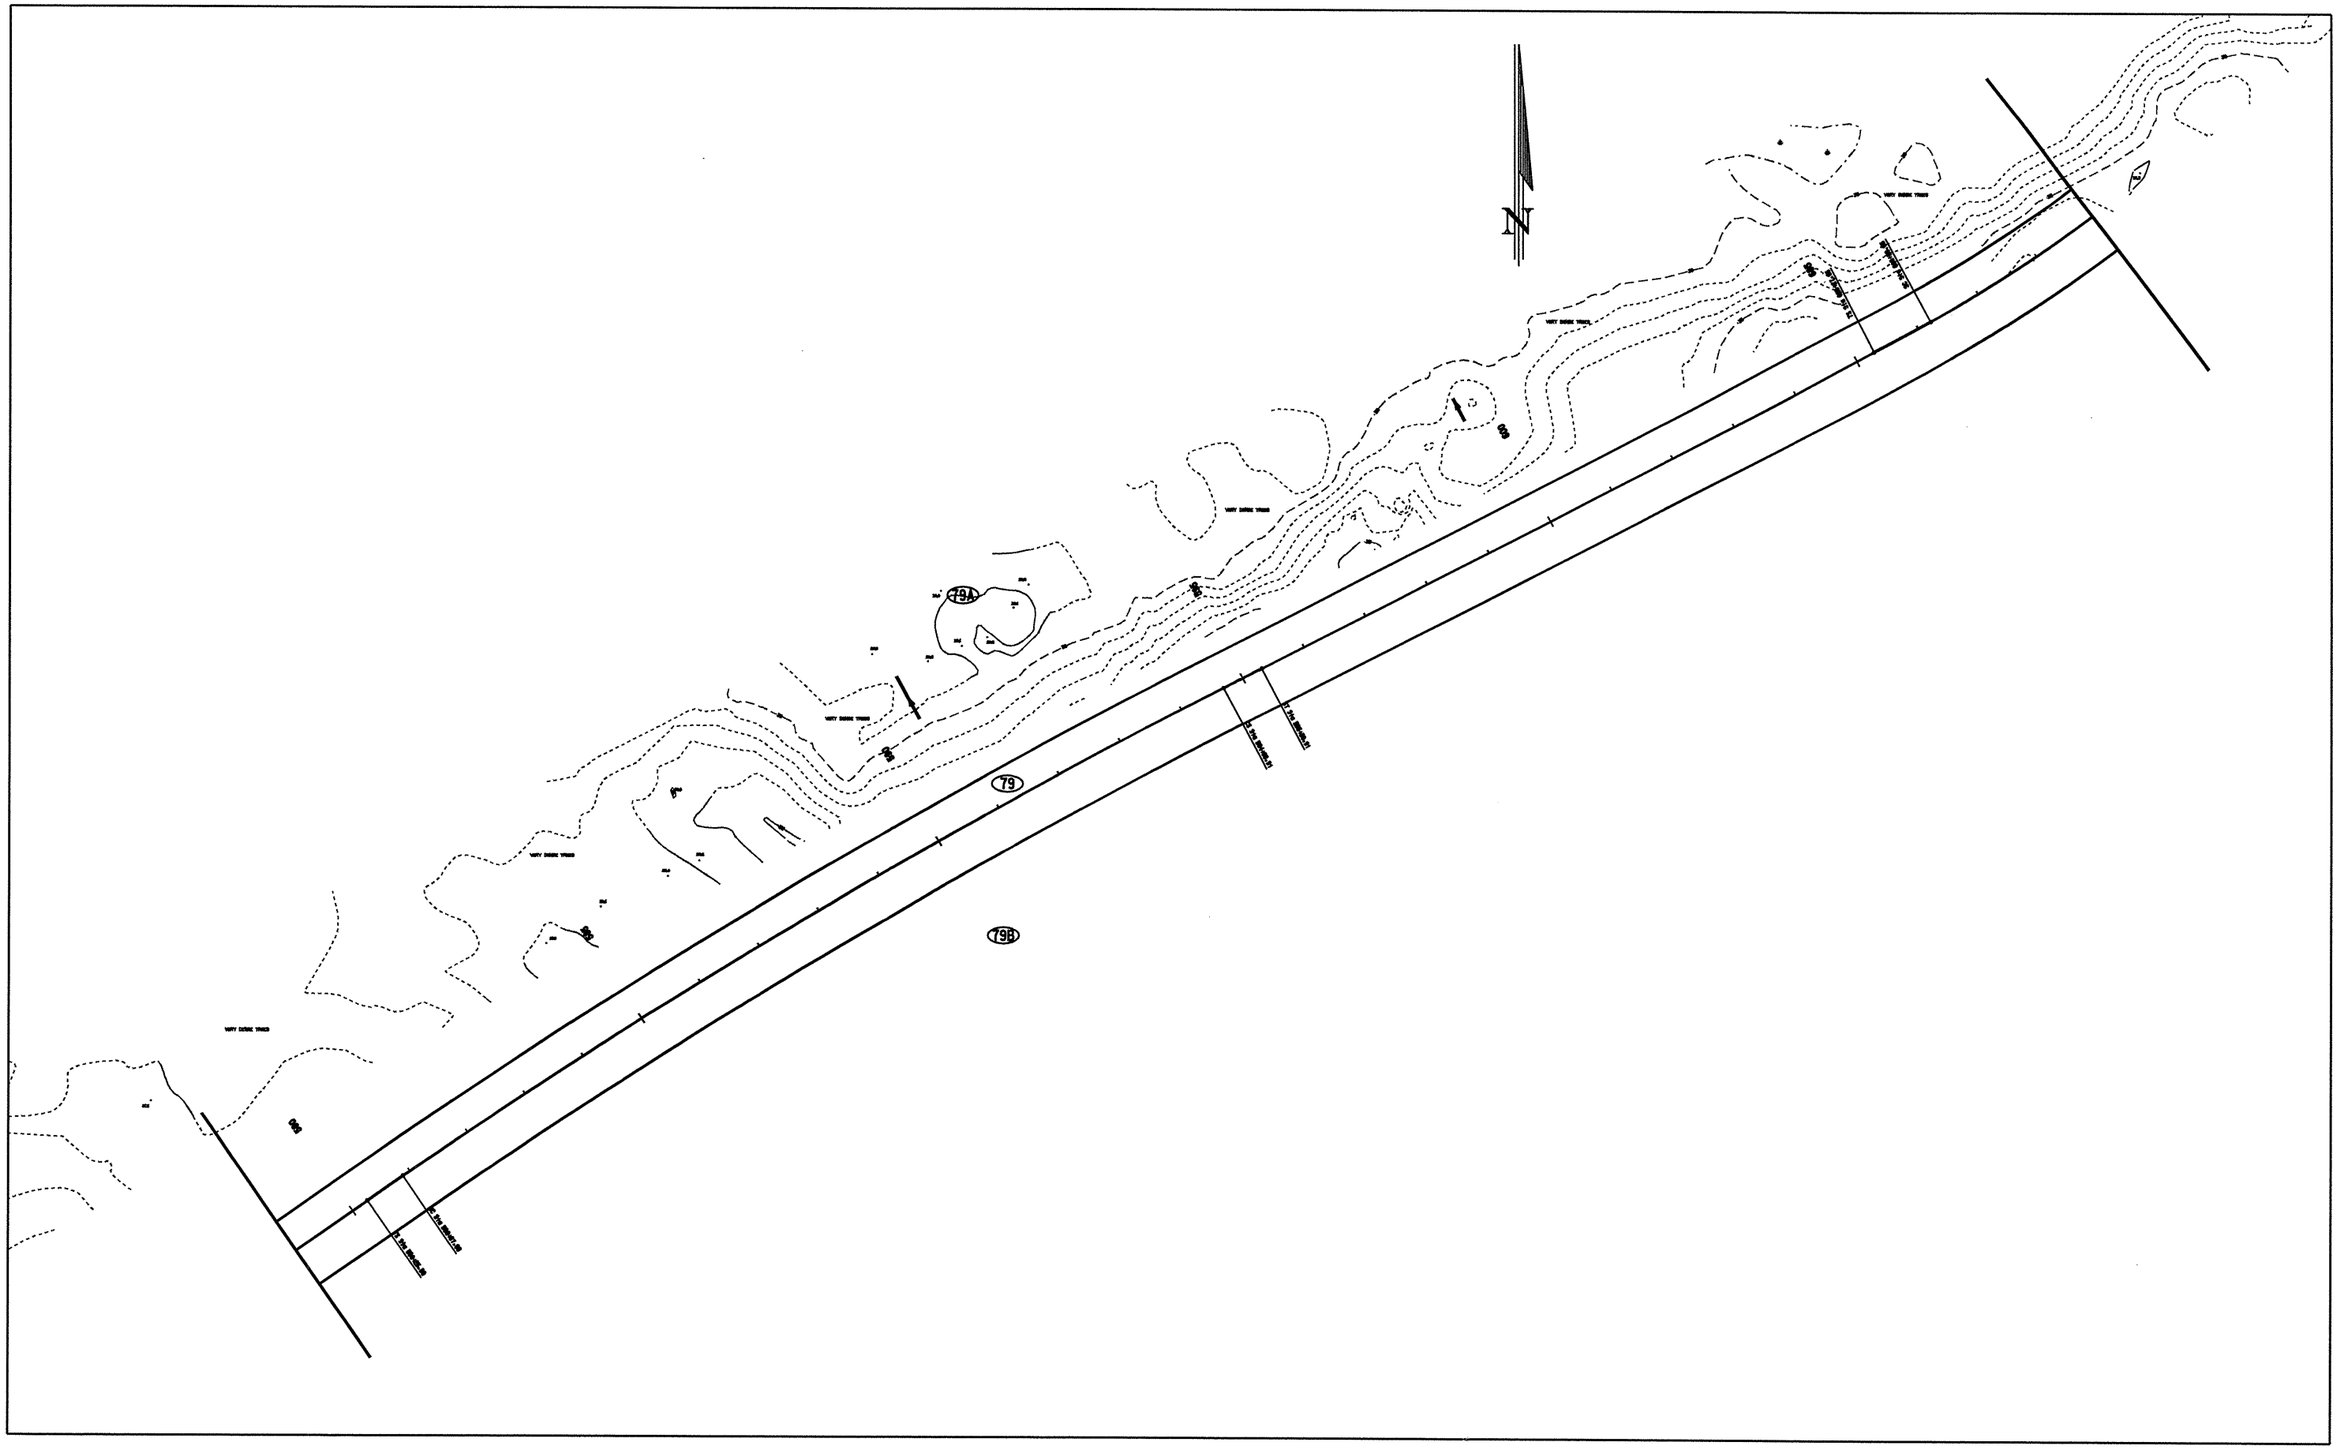

100 0 100 200
SCALE

PLANS PREPARED FOR
south carolina state ports authority
PLANS PREPARED BY
WILBUR SMITH ASSOCIATES

PRELIMINARY DANIEL ISLAND
RAIL ACCESS PLANS

PREFERRED ALTERNATE
STA. 579+00 TO STA. 609+00

SHEET
14

PLOTTED - 19-APR-1999 11:41
DIRECTORY - h:\20\ascspa\plansht\20sht14.dgn