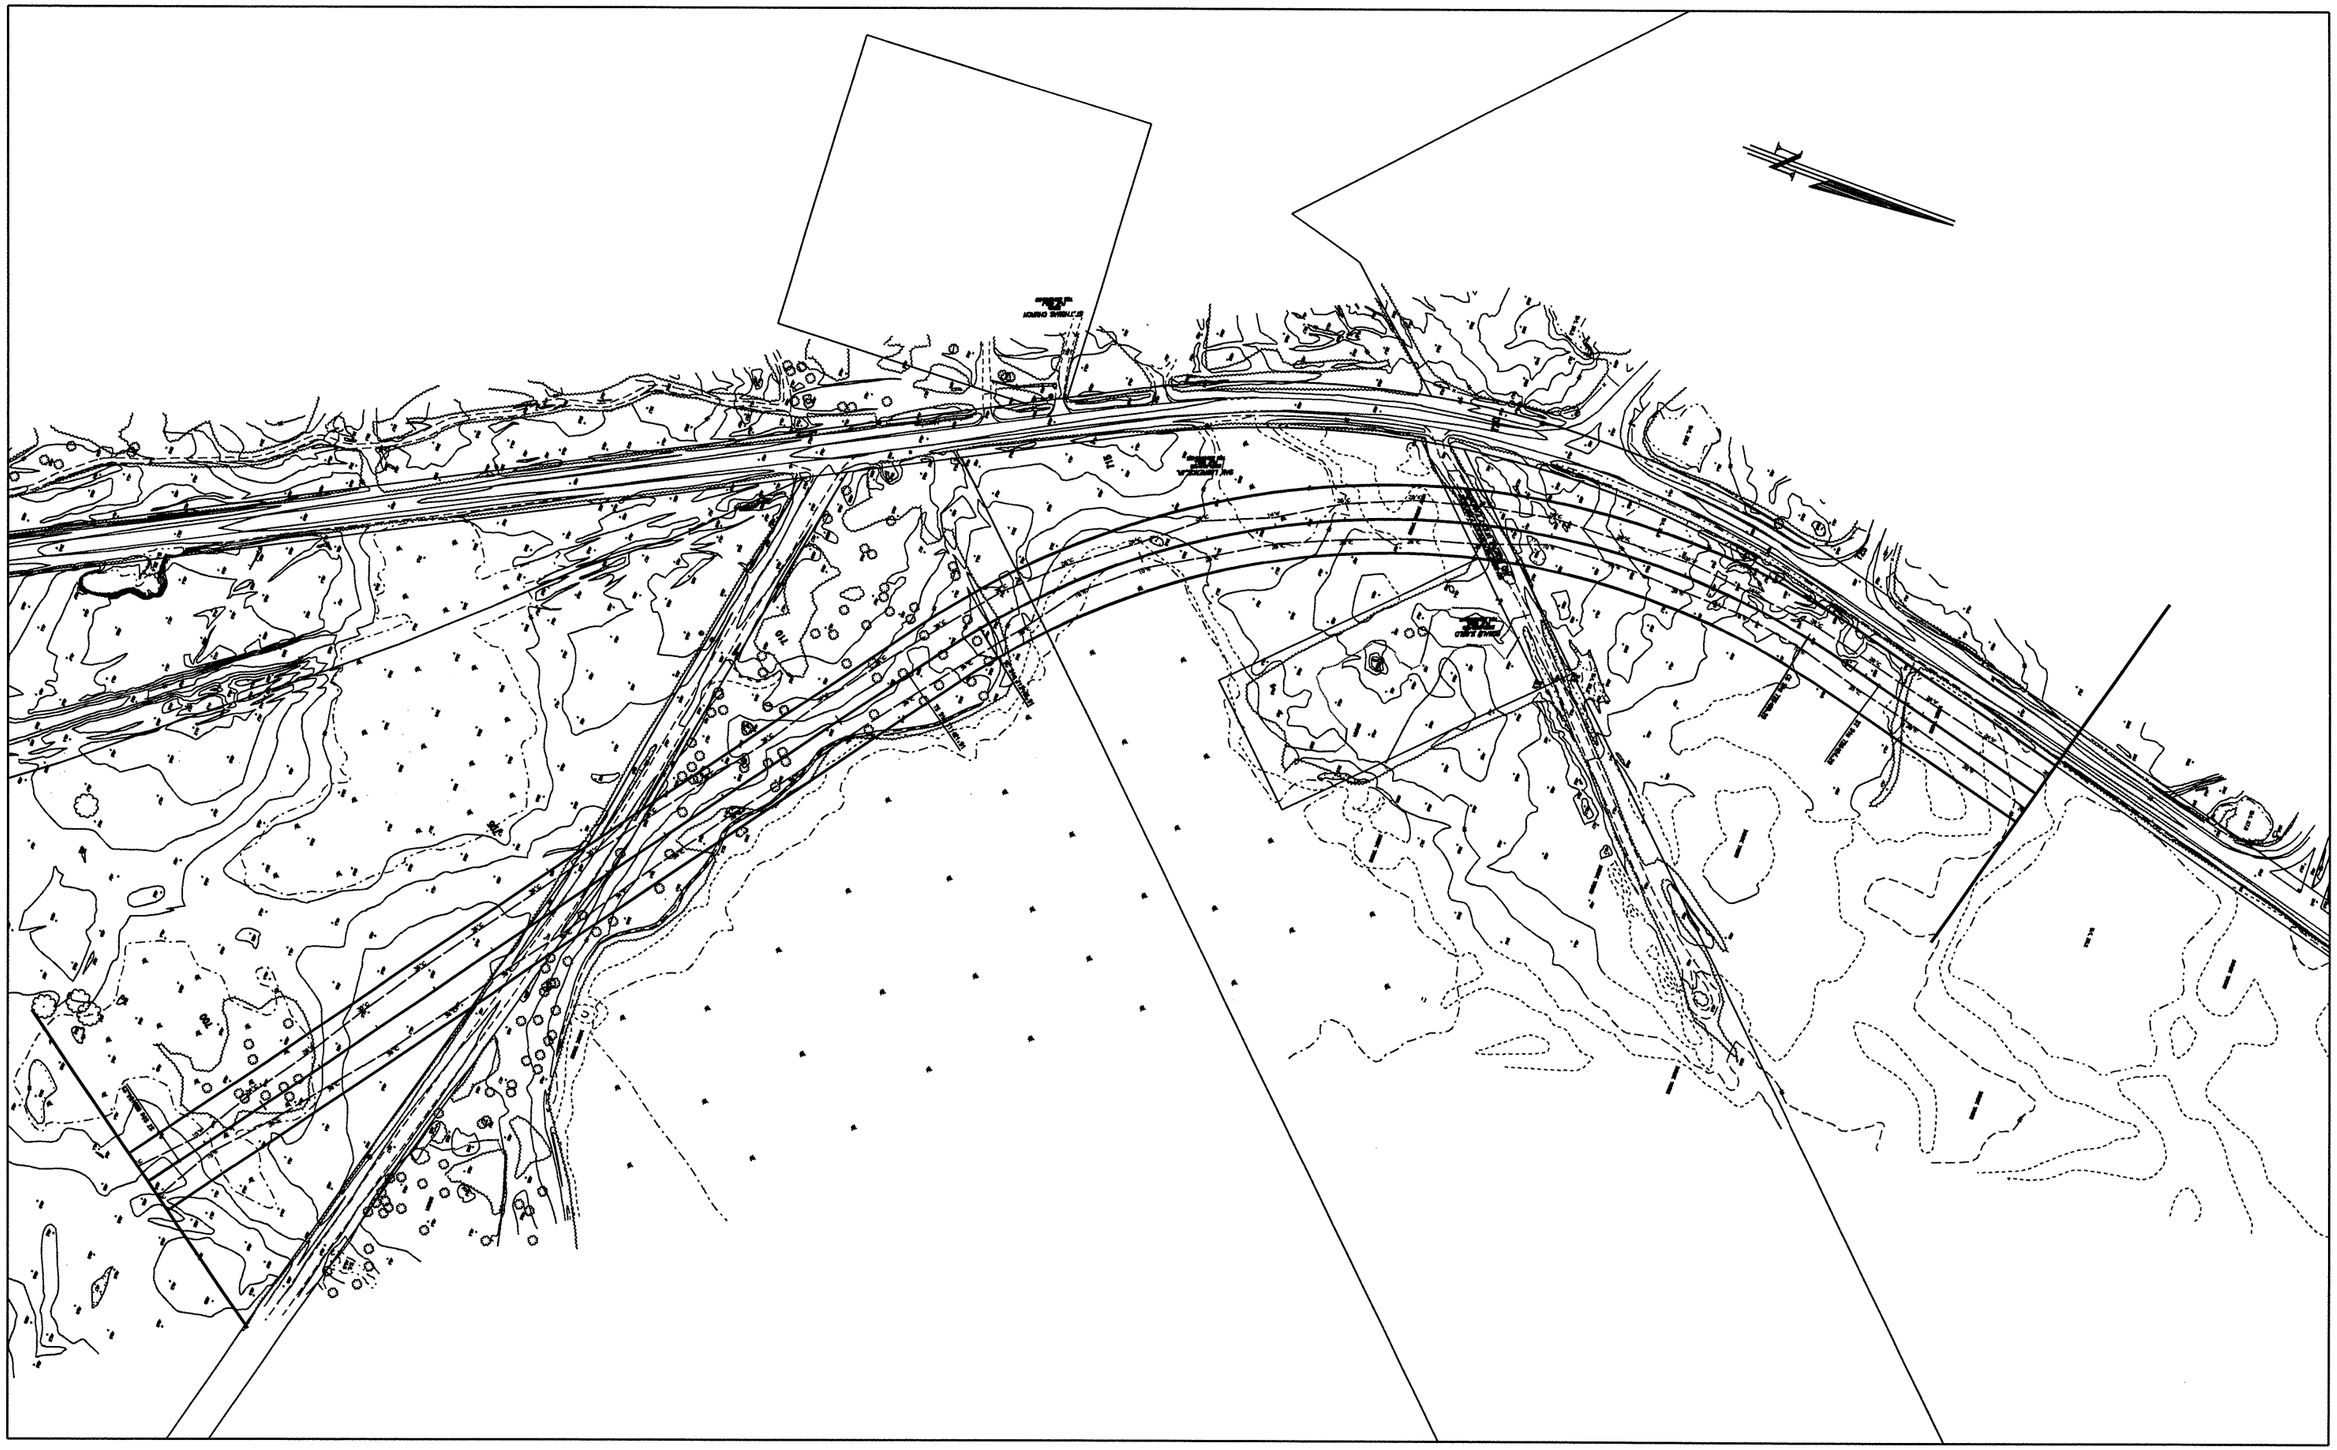

100 0 100 200
SCALE

PLANS PREPARED FOR
south carolina state ports authority
PLANS PREPARED BY
WILBUR SMITH ASSOCIATES

PRELIMINARY DANIEL ISLAND
RAIL ACCESS PLANS

PREFERRED ALTERNATE
STA. 699+00 TO STA. 729+00

SHEET
18

PLOTTED - 19-APR-1999 11:45
DIRECTORY - h:\20\scapa\plansheets\20sh18.dgn