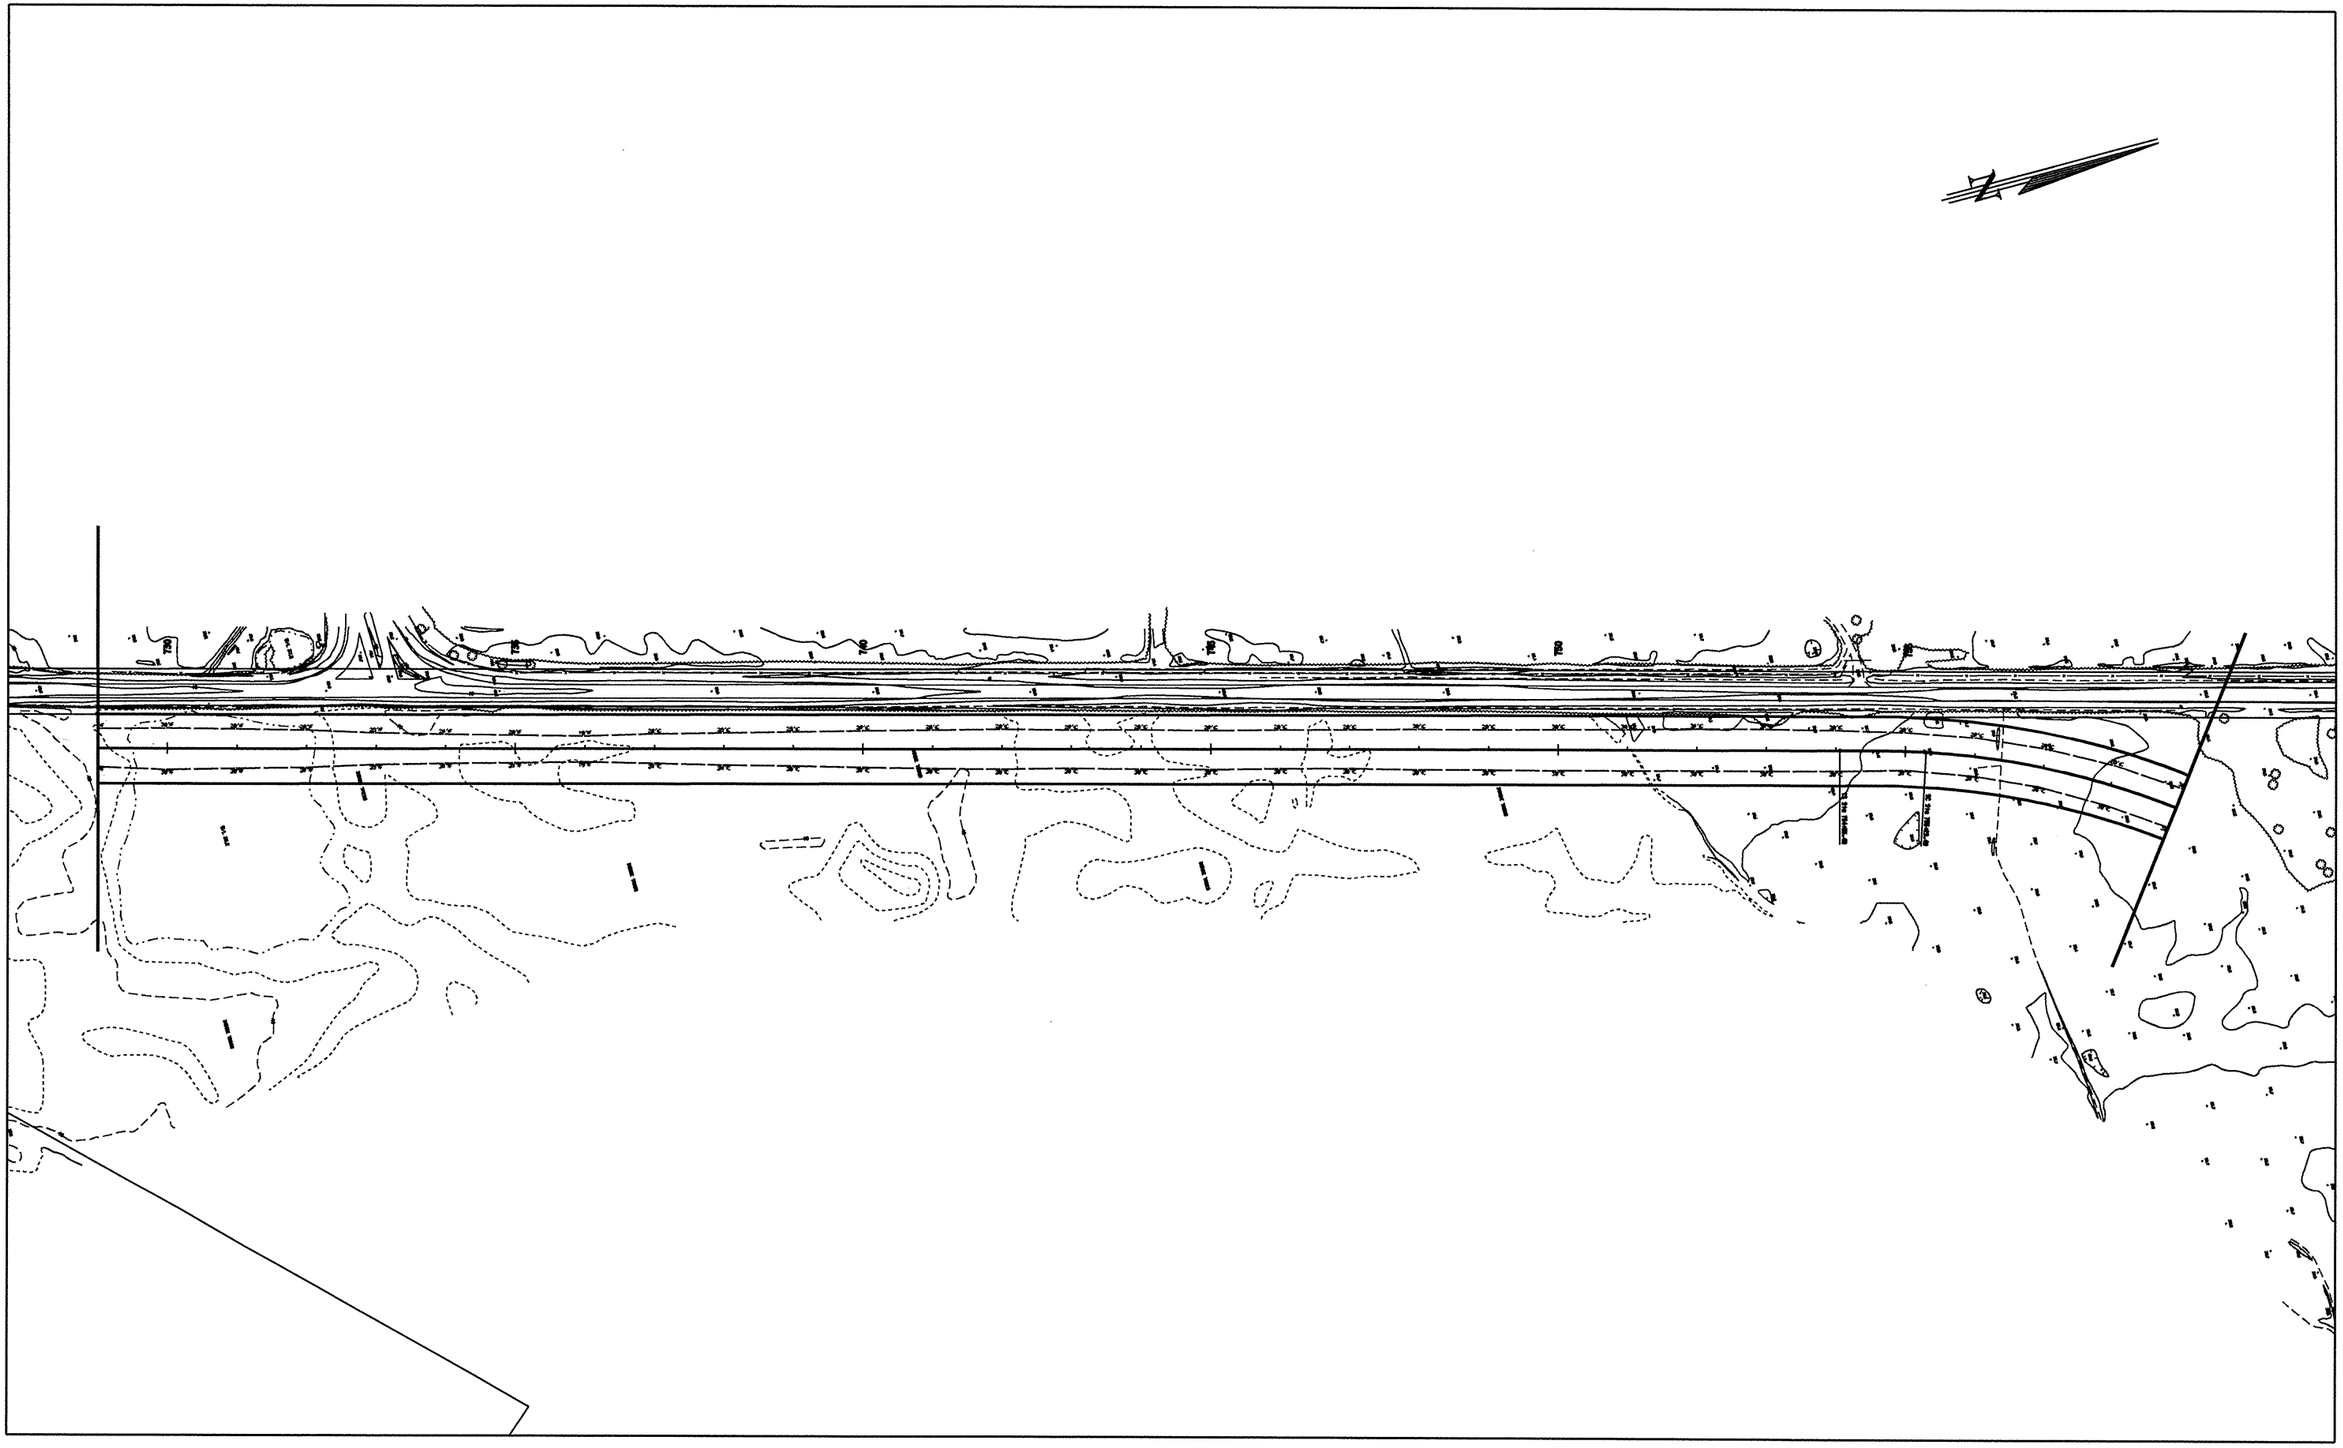

100 0 100 200
SCALE

PLANS PREPARED FOR
south carolina state ports authority
PLANS PREPARED BY
WILBUR SMITH ASSOCIATES

PRELIMINARY DANIEL ISLAND
RAIL ACCESS PLANS

PREFERRED ALTERNATE
STA. 729+00 TO STA. 759+00

SHEET
19

PLOTTED - 19-APR-1999 11:46
DIRECTORY - h:\20\scspa\plansts\20sh19.dgn