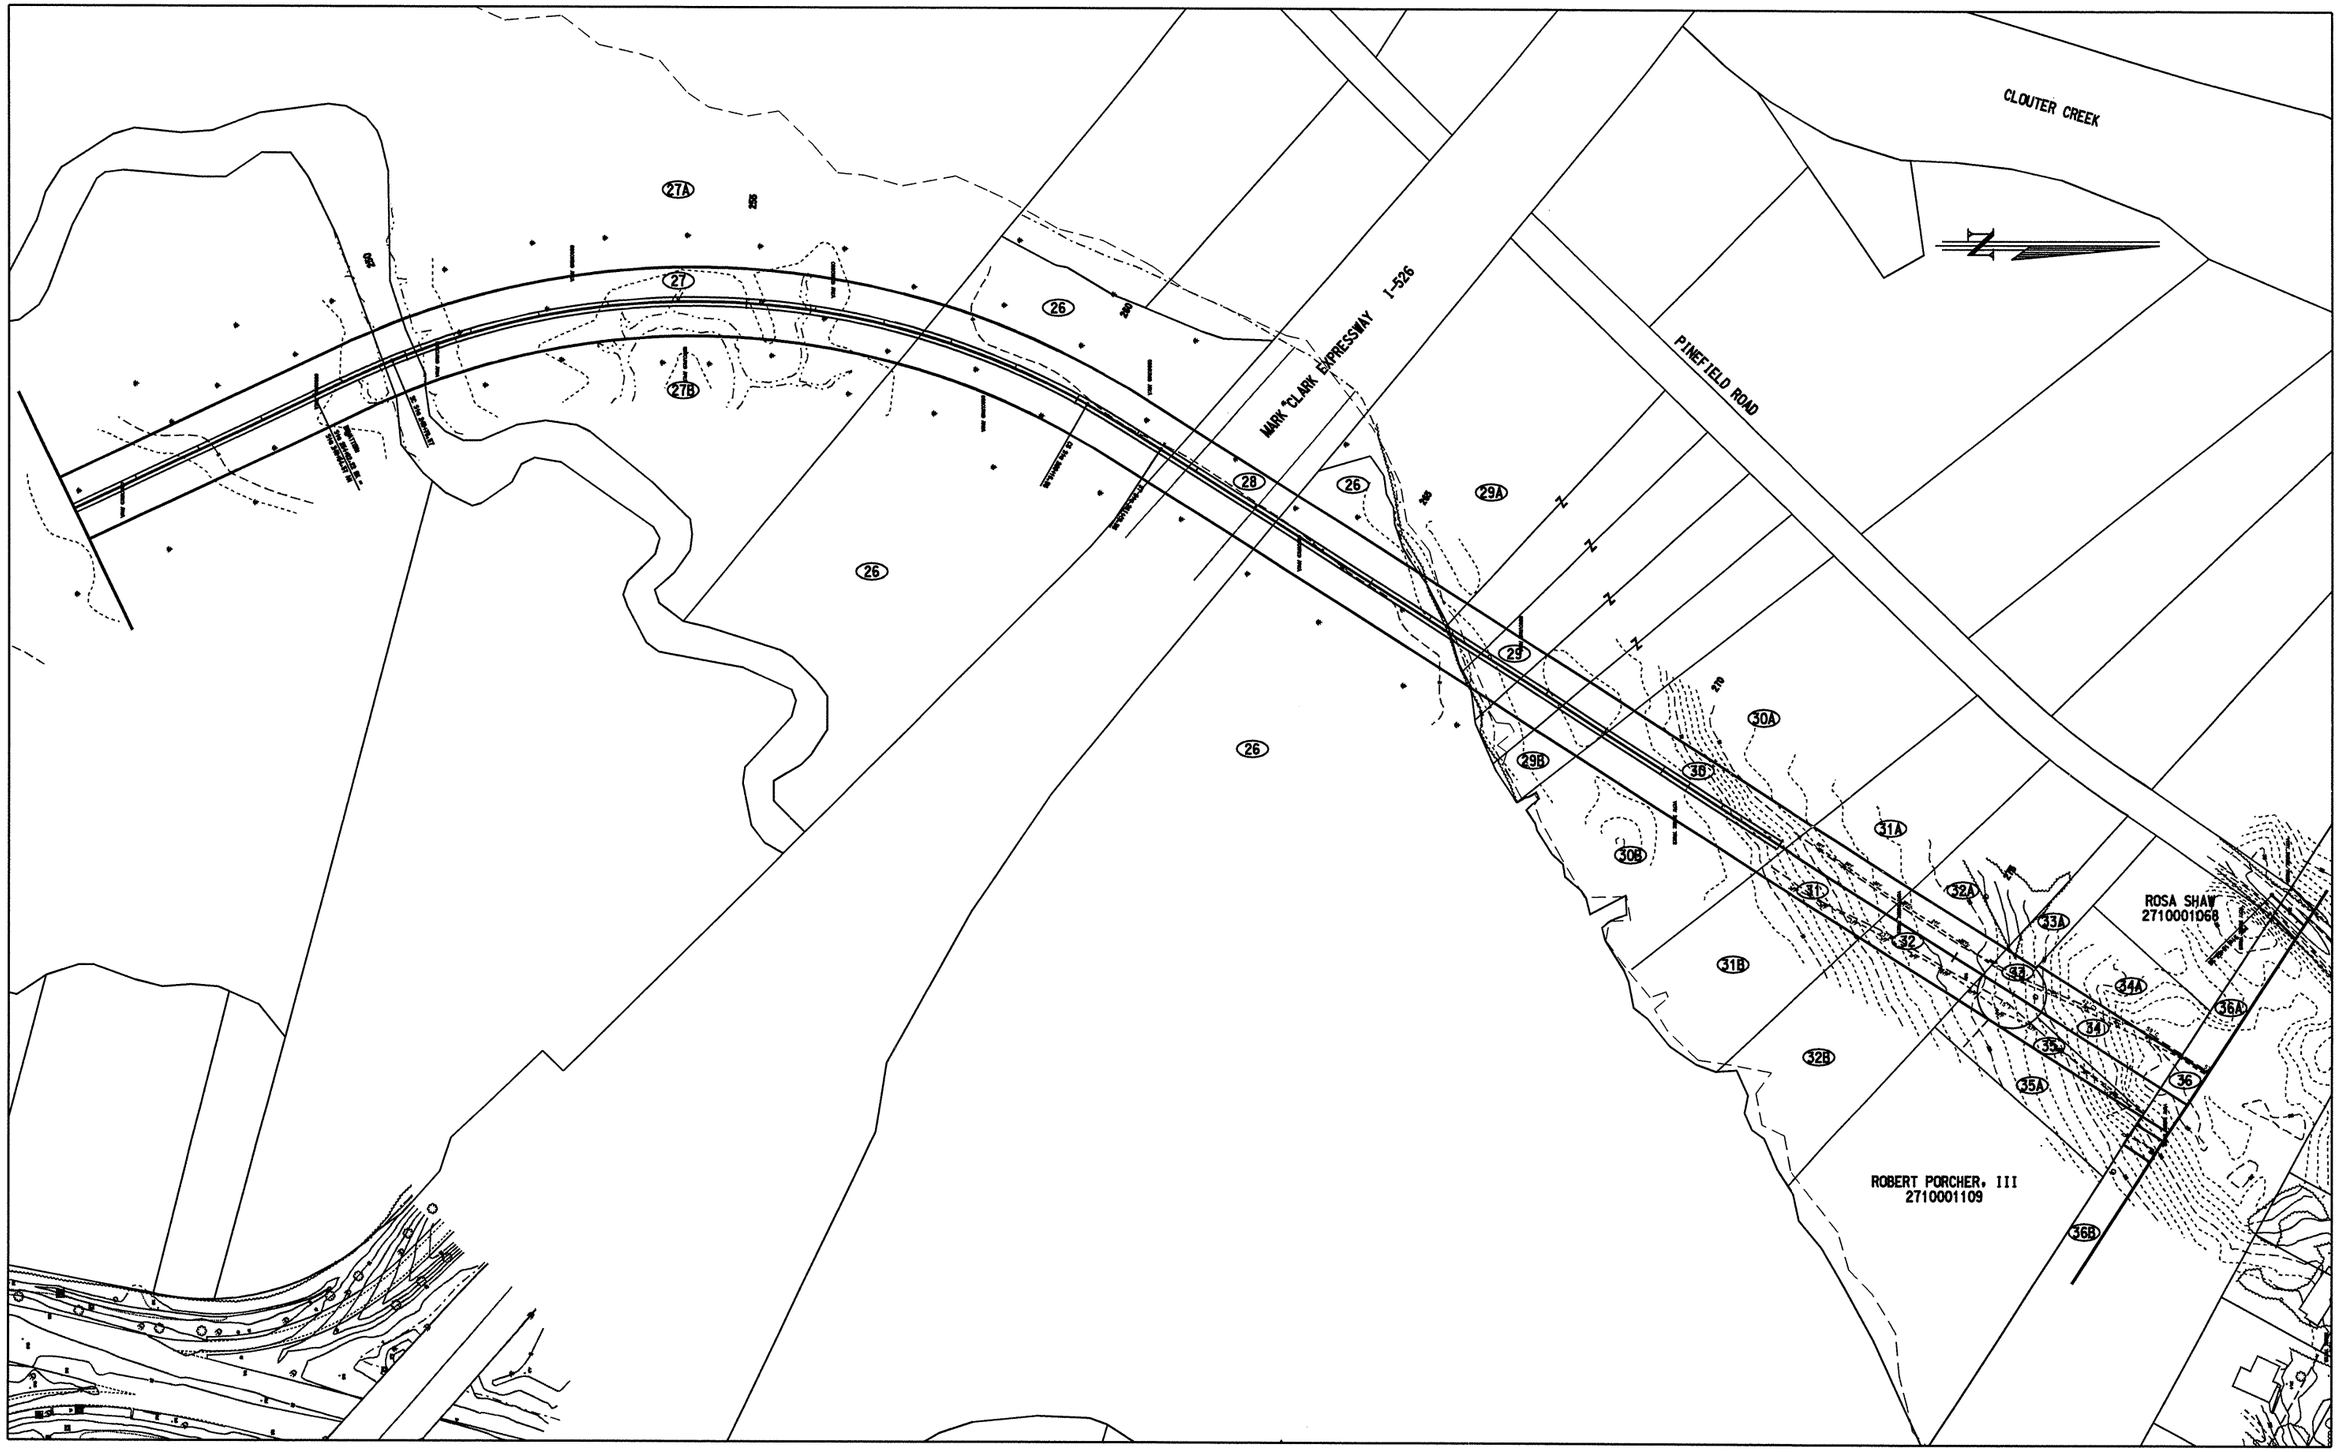


100 0 100 200
SCALE

PLANS PREPARED FOR
south carolina state ports authority
PLANS PREPARED BY
WILBUR SMITH ASSOCIATES

PRELIMINARY DANIEL ISLAND
RAIL ACCESS PLANS

PREFERRED ALTERNATE
STA. 251+00 BK. TO STA. 279+00 AHD.

SHEET
3

PLOTTED - 10-APR-1999 11:16
DIRECTORY - h:\20\scspa\plansht\20sh03.dgn