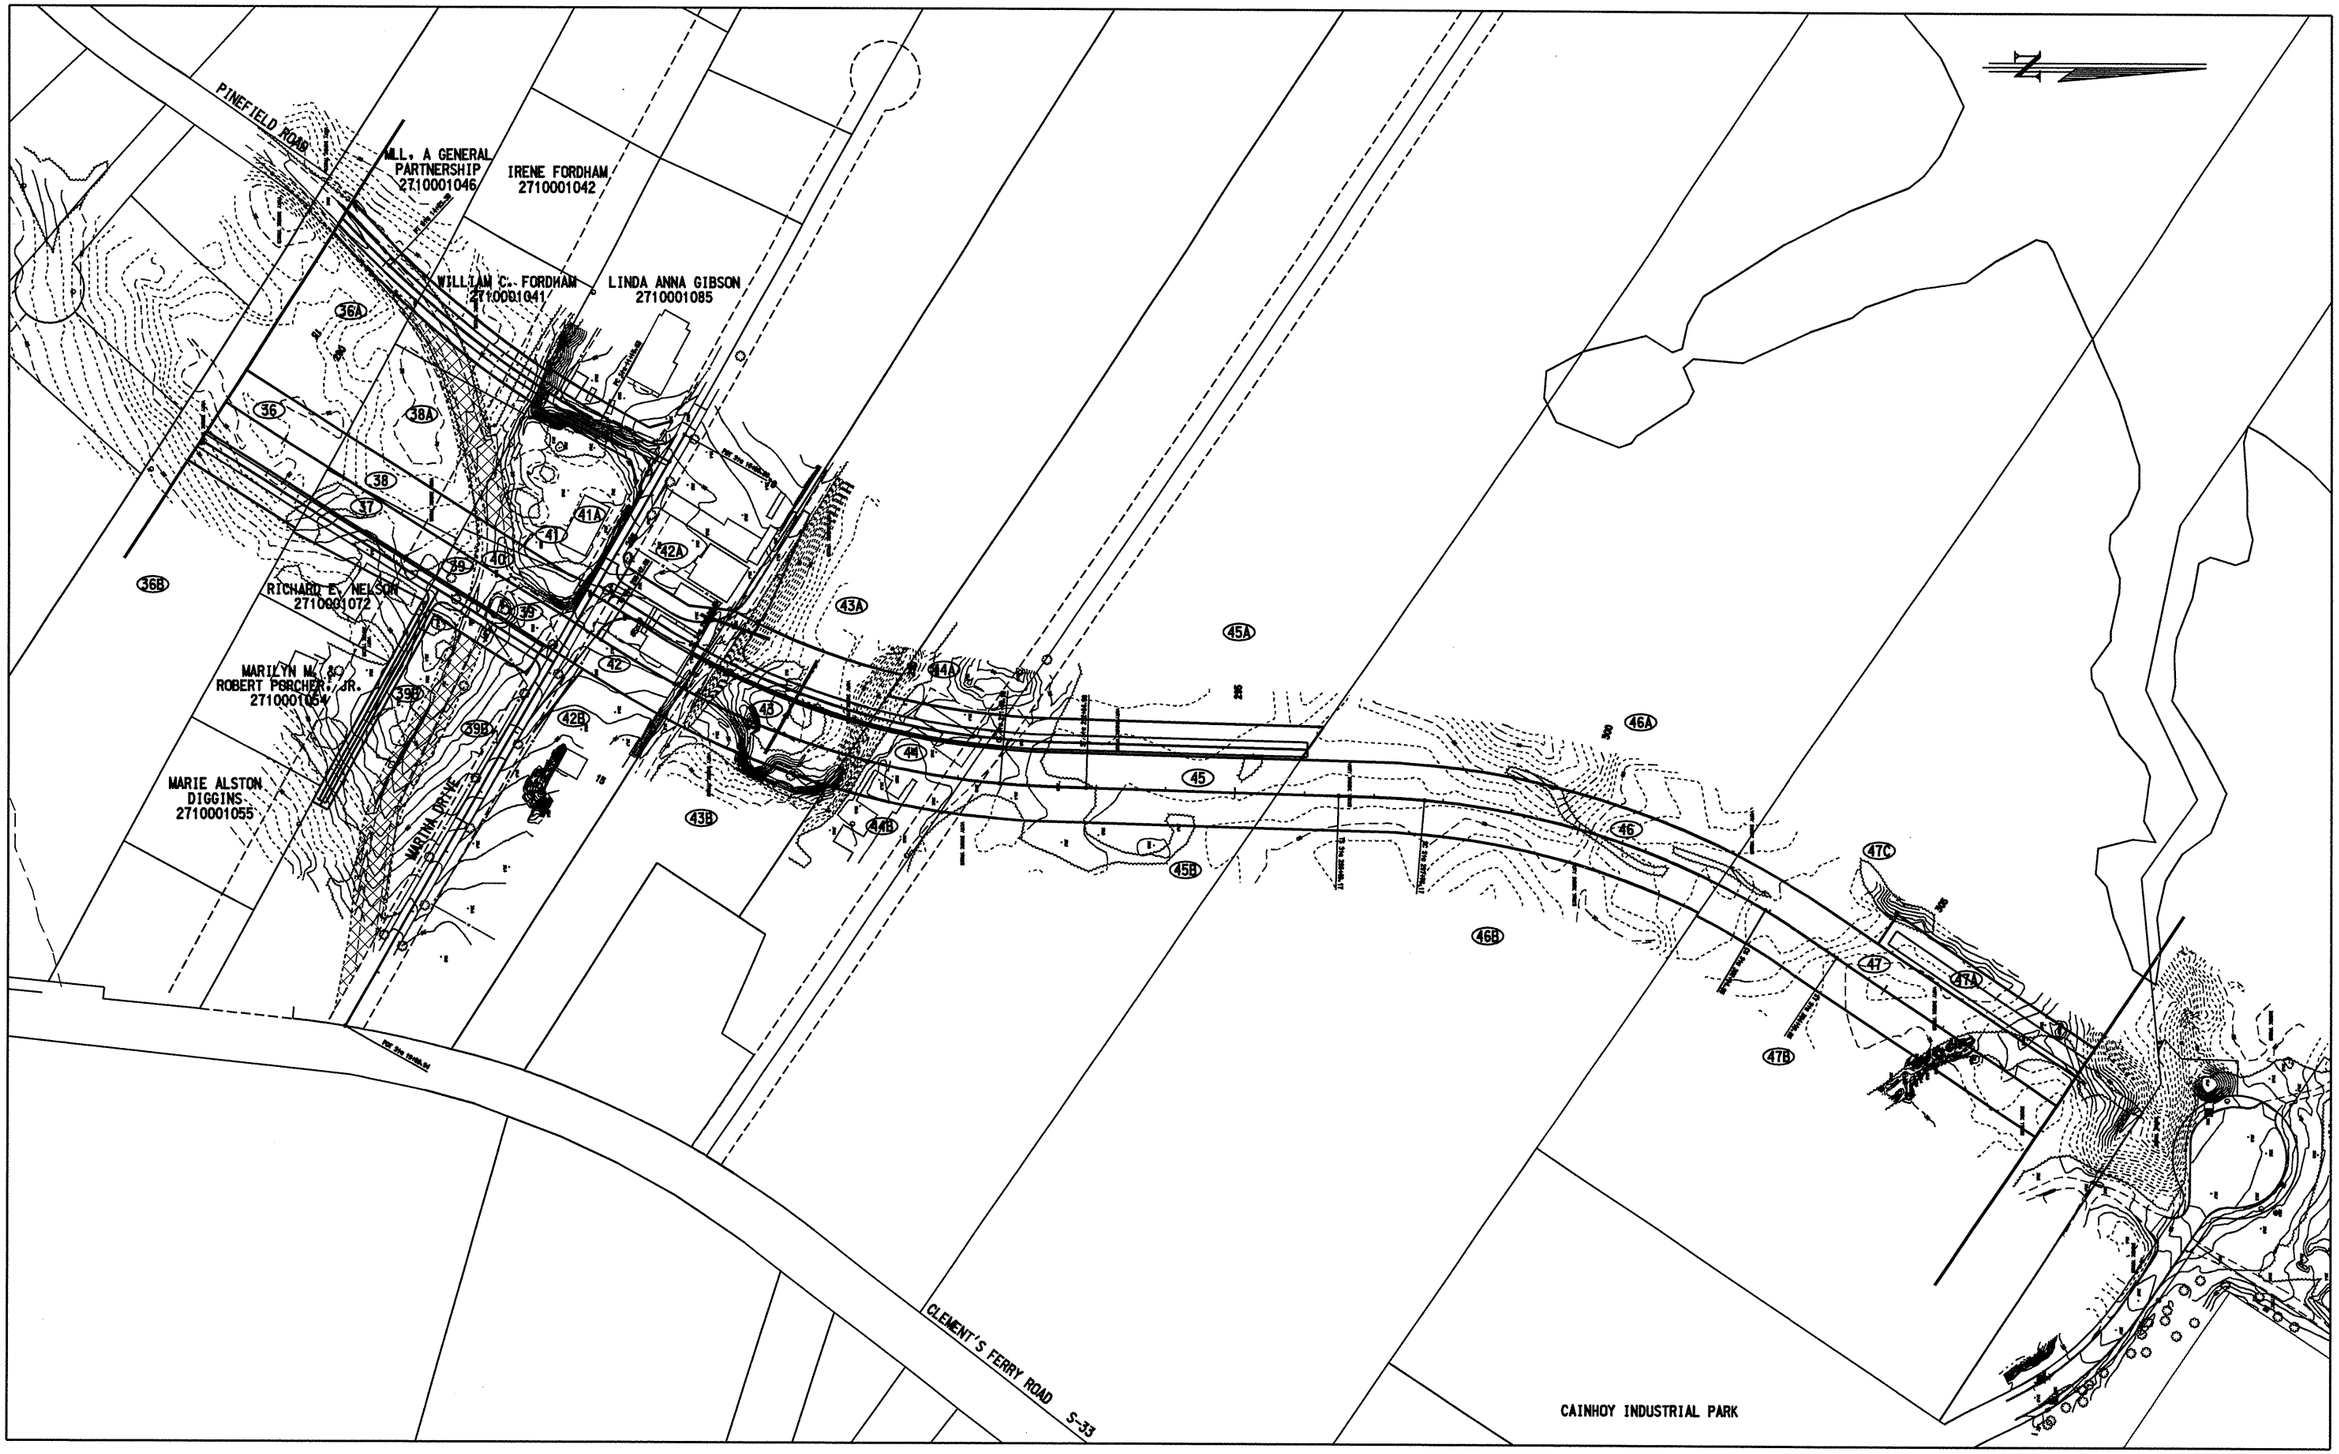

100 0 100 200
SCALE

PLANS PREPARED FOR
south carolina state ports authority
PLANS PREPARED BY
WILBUR SMITH ASSOCIATES

PRELIMINARY DANIEL ISLAND RAIL ACCESS PLANS

PREFERRED ALTERNATE
STA. 279+00 TO STA. 308+00

SHEET
4