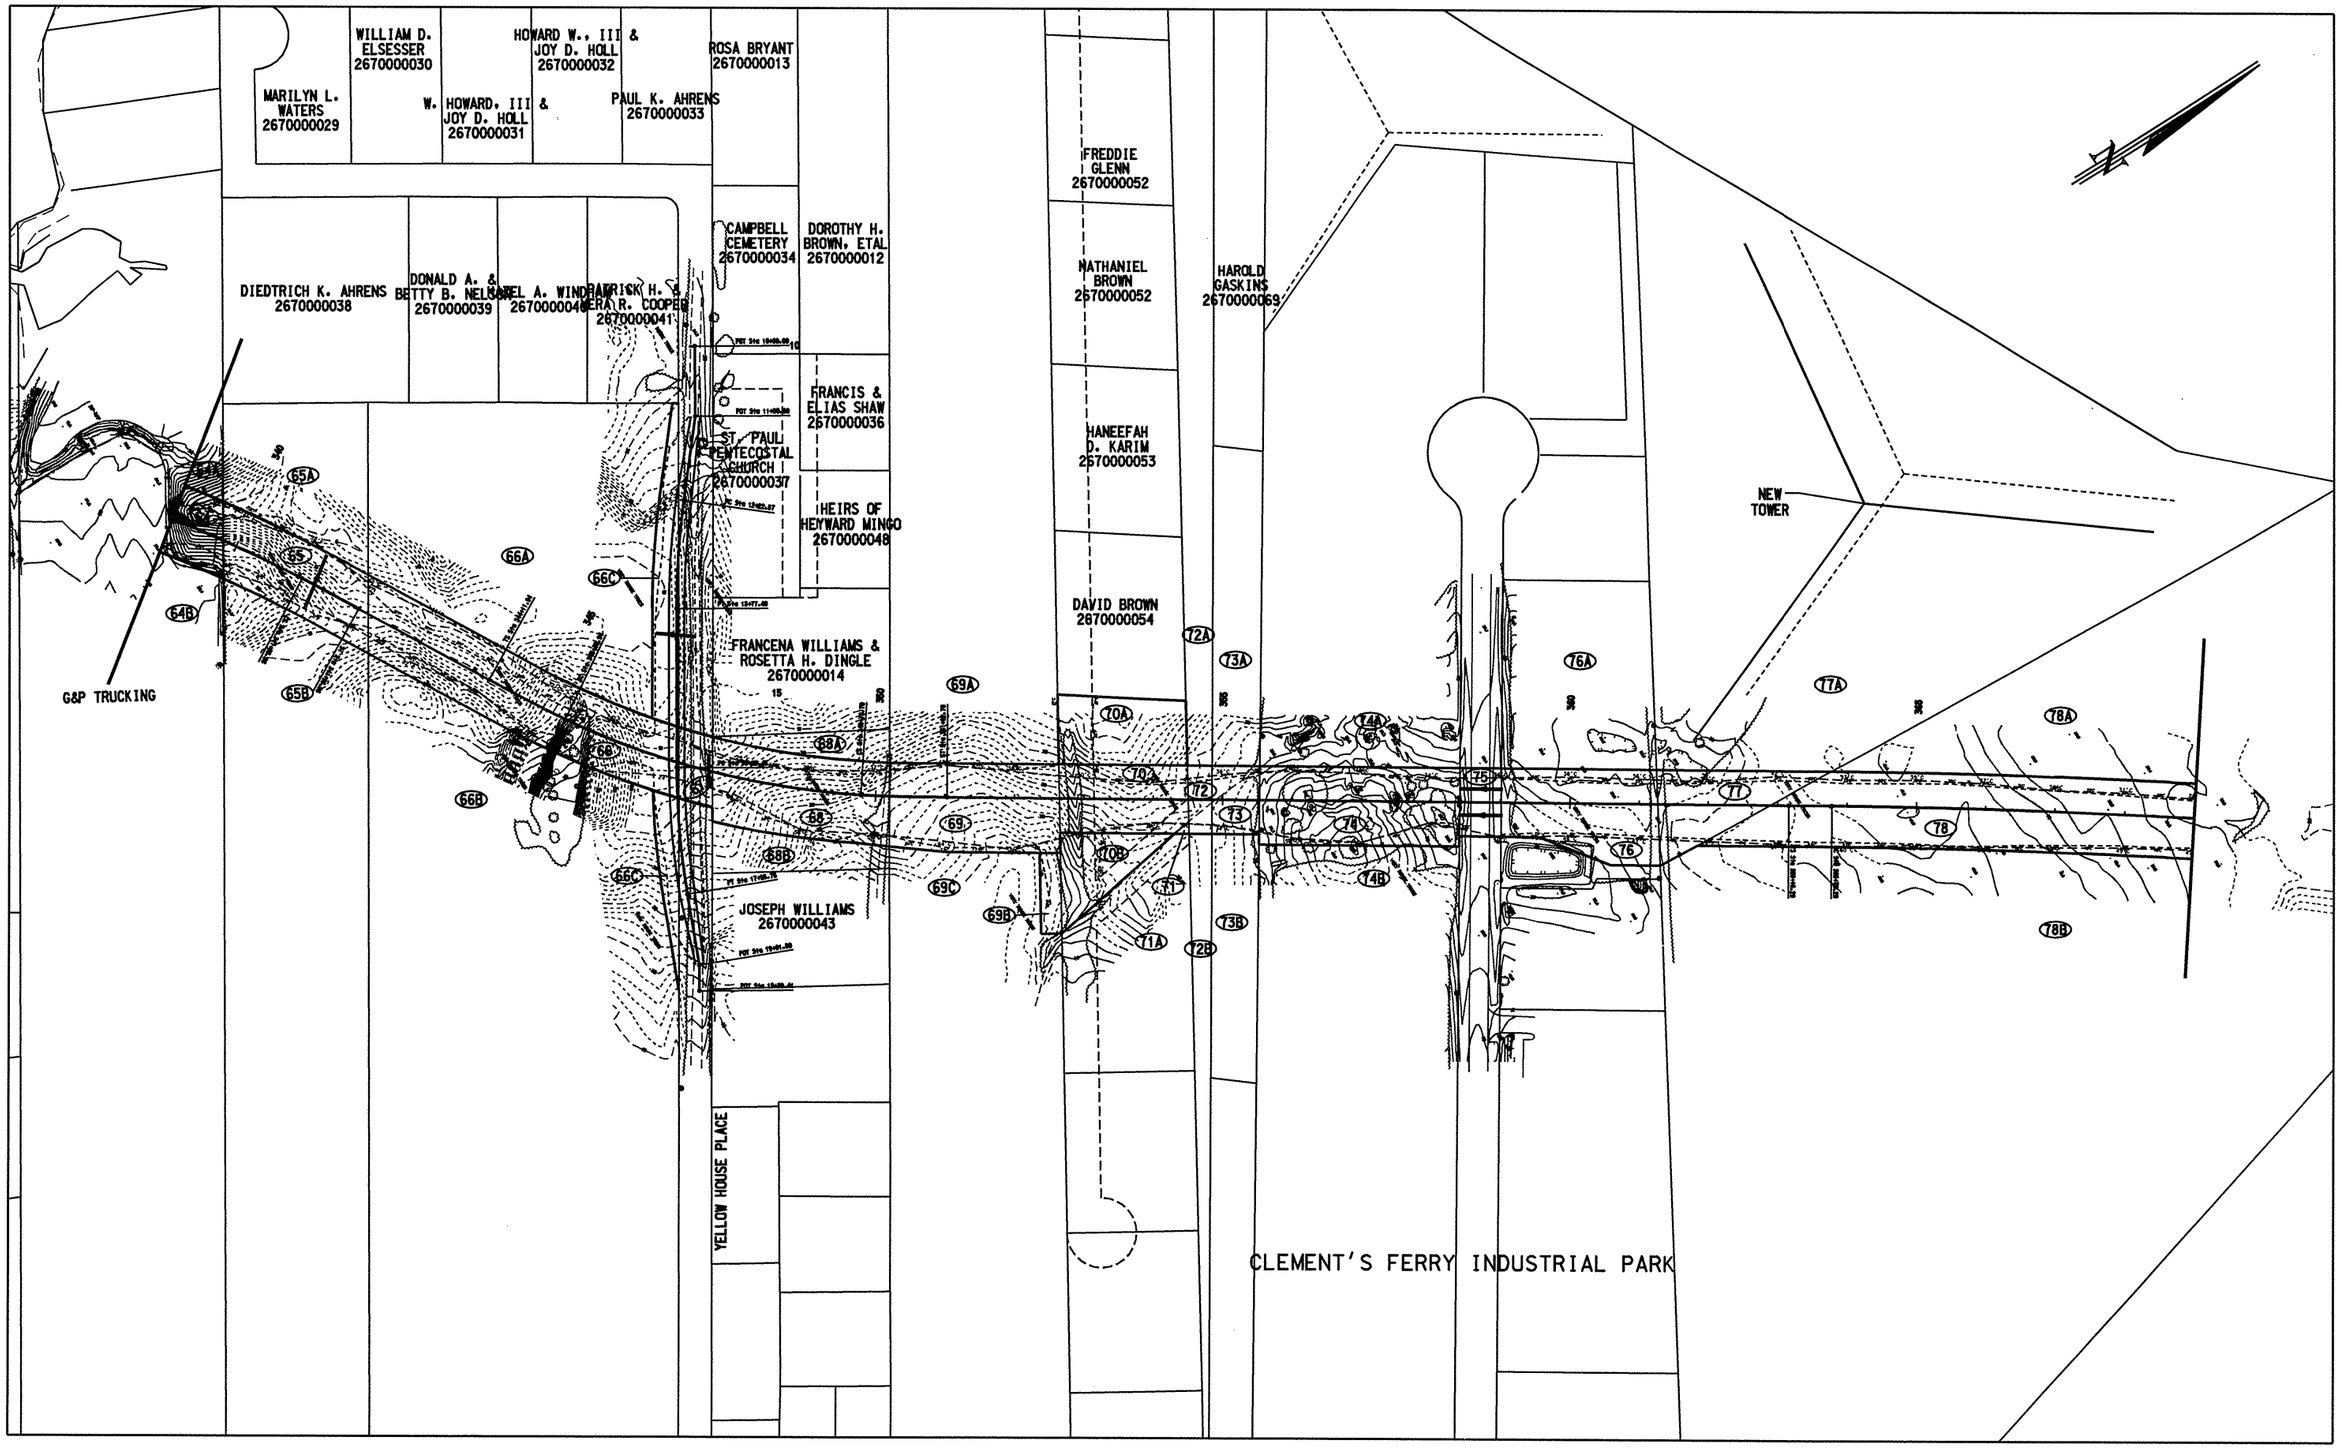

100 0 100 200
SCALE

PLANS PREPARED FOR
south carolina state ports authority
PLANS PREPARED BY
WILBUR SMITH ASSOCIATES

PRELIMINARY DANIEL ISLAND RAIL ACCESS PLANS

PREFERRED ALTERNATE
STA. 339+00 TO STA. 369+00

SHEET 6