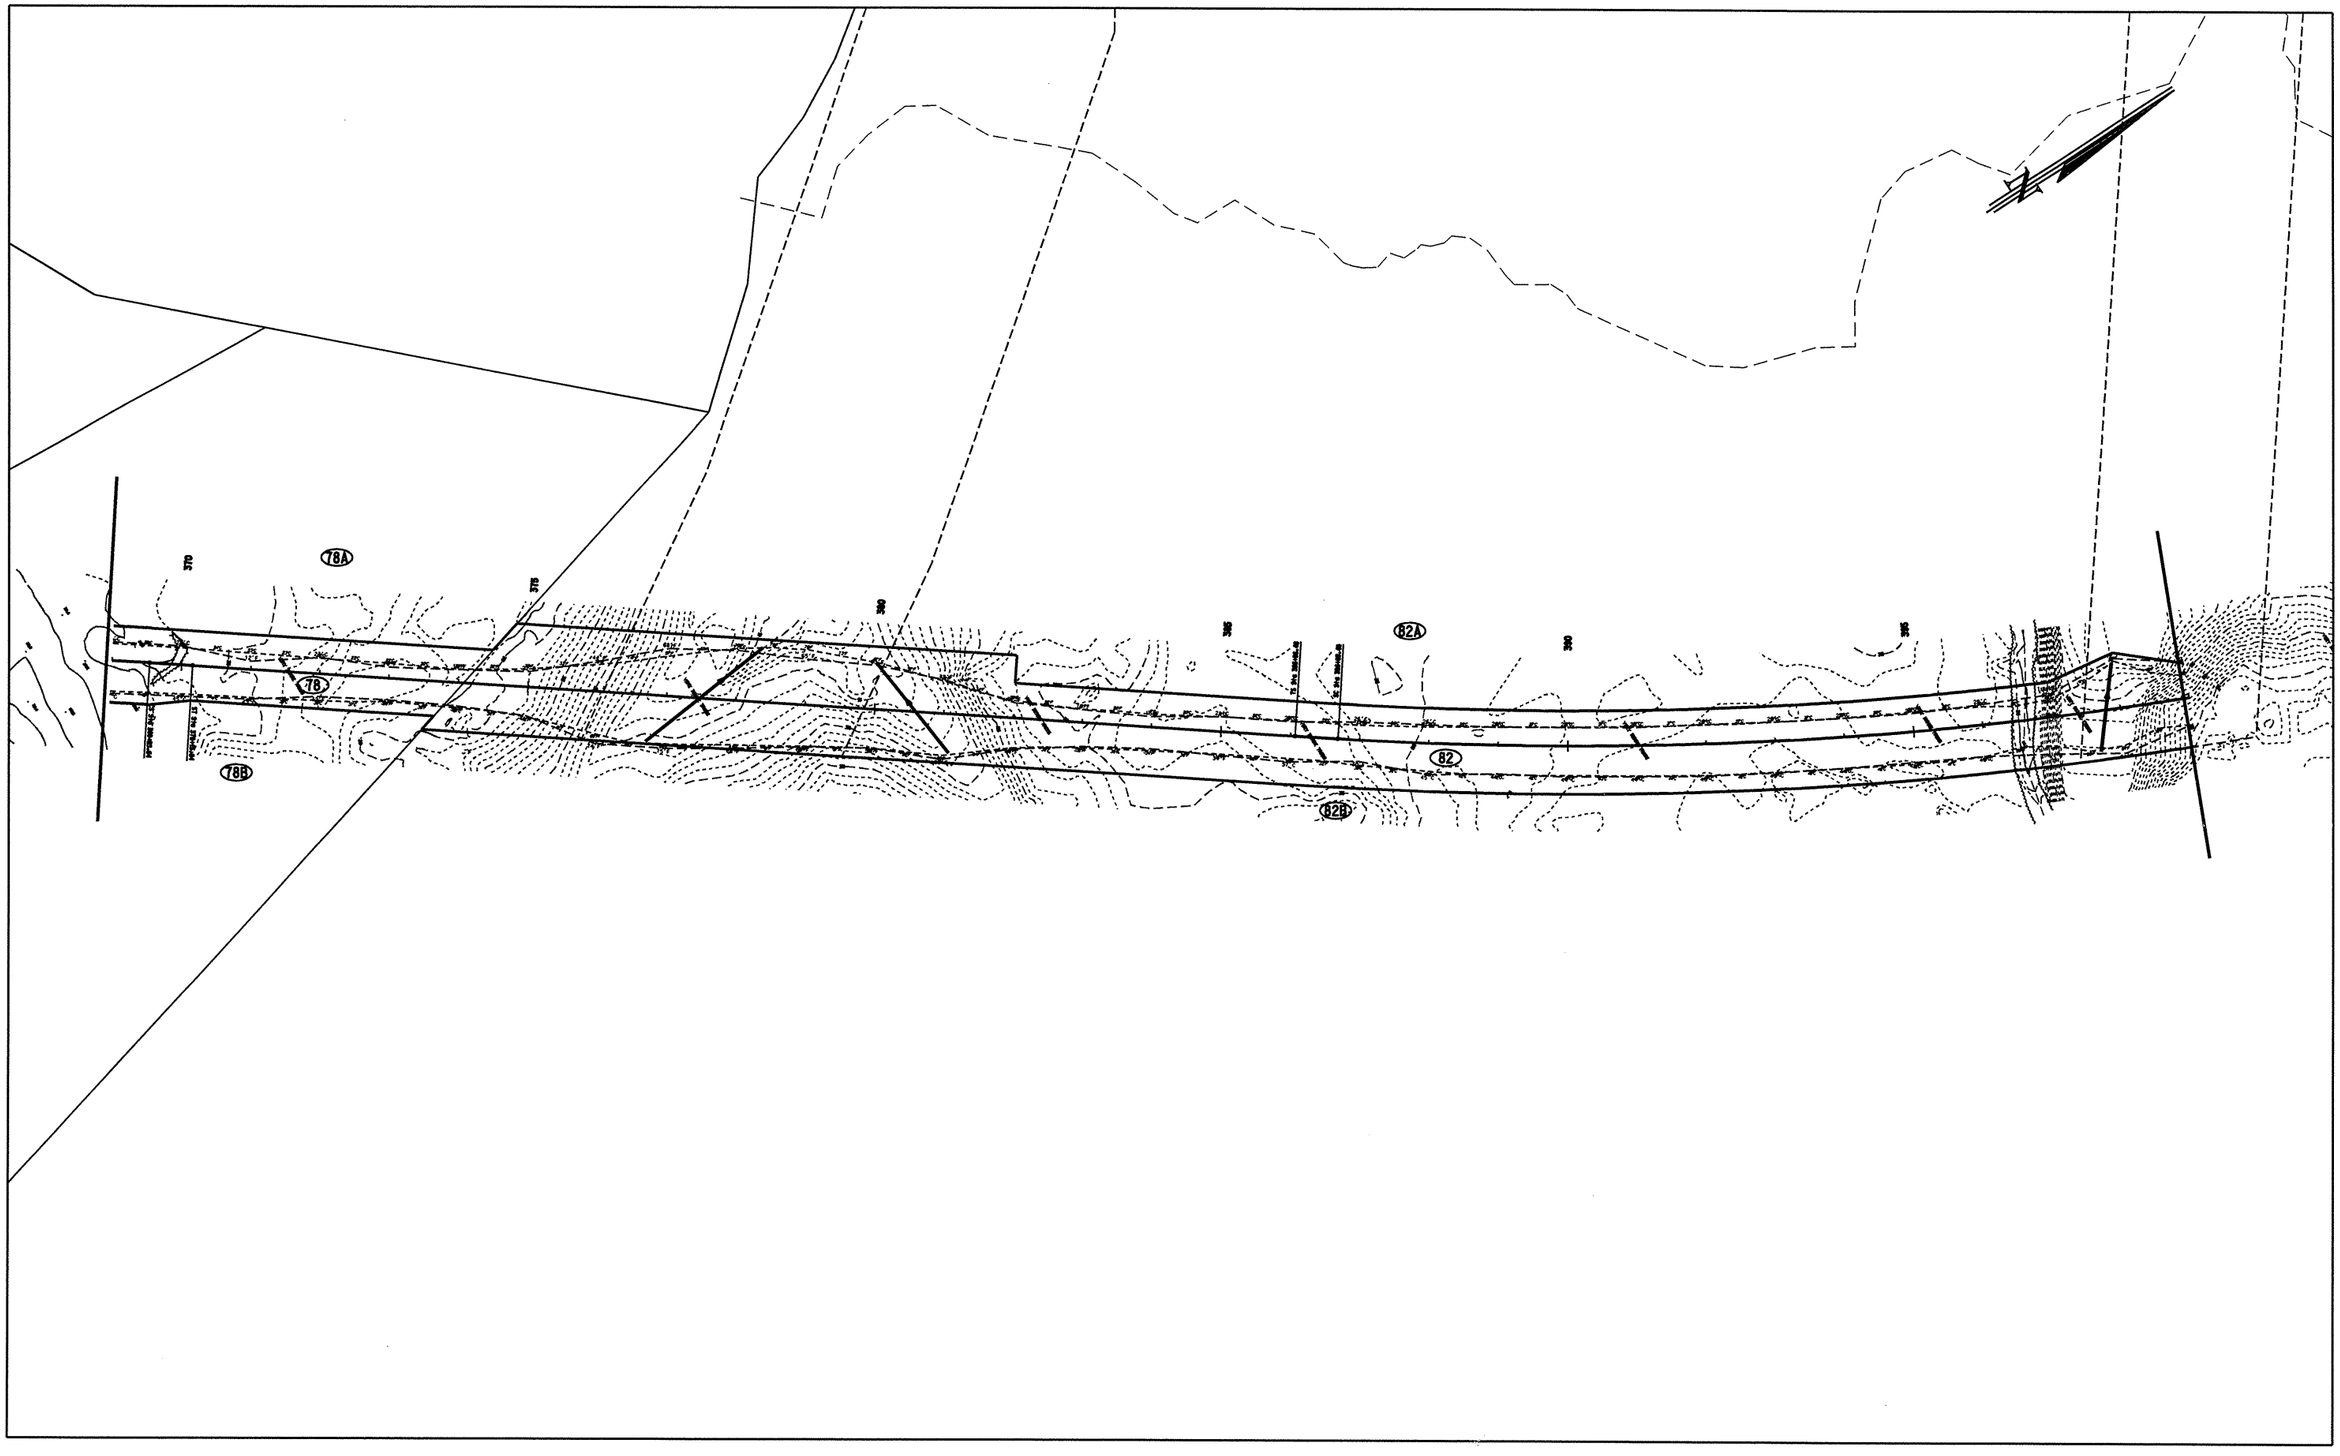

100 0 100 200
SCALE

PLANS PREPARED FOR
south carolina state ports authority
PLANS PREPARED BY
WILBUR SMITH ASSOCIATES

PRELIMINARY DANIEL ISLAND
RAIL ACCESS PLANS

PREFERRED ALTERNATE
STA. 369+00 TO STA. 399+00

SHEET
7

PLOTTED - 19-APR-1999 11:20
DIRECTORY - h:\20\scspa\planstrs\20sh07.dgn