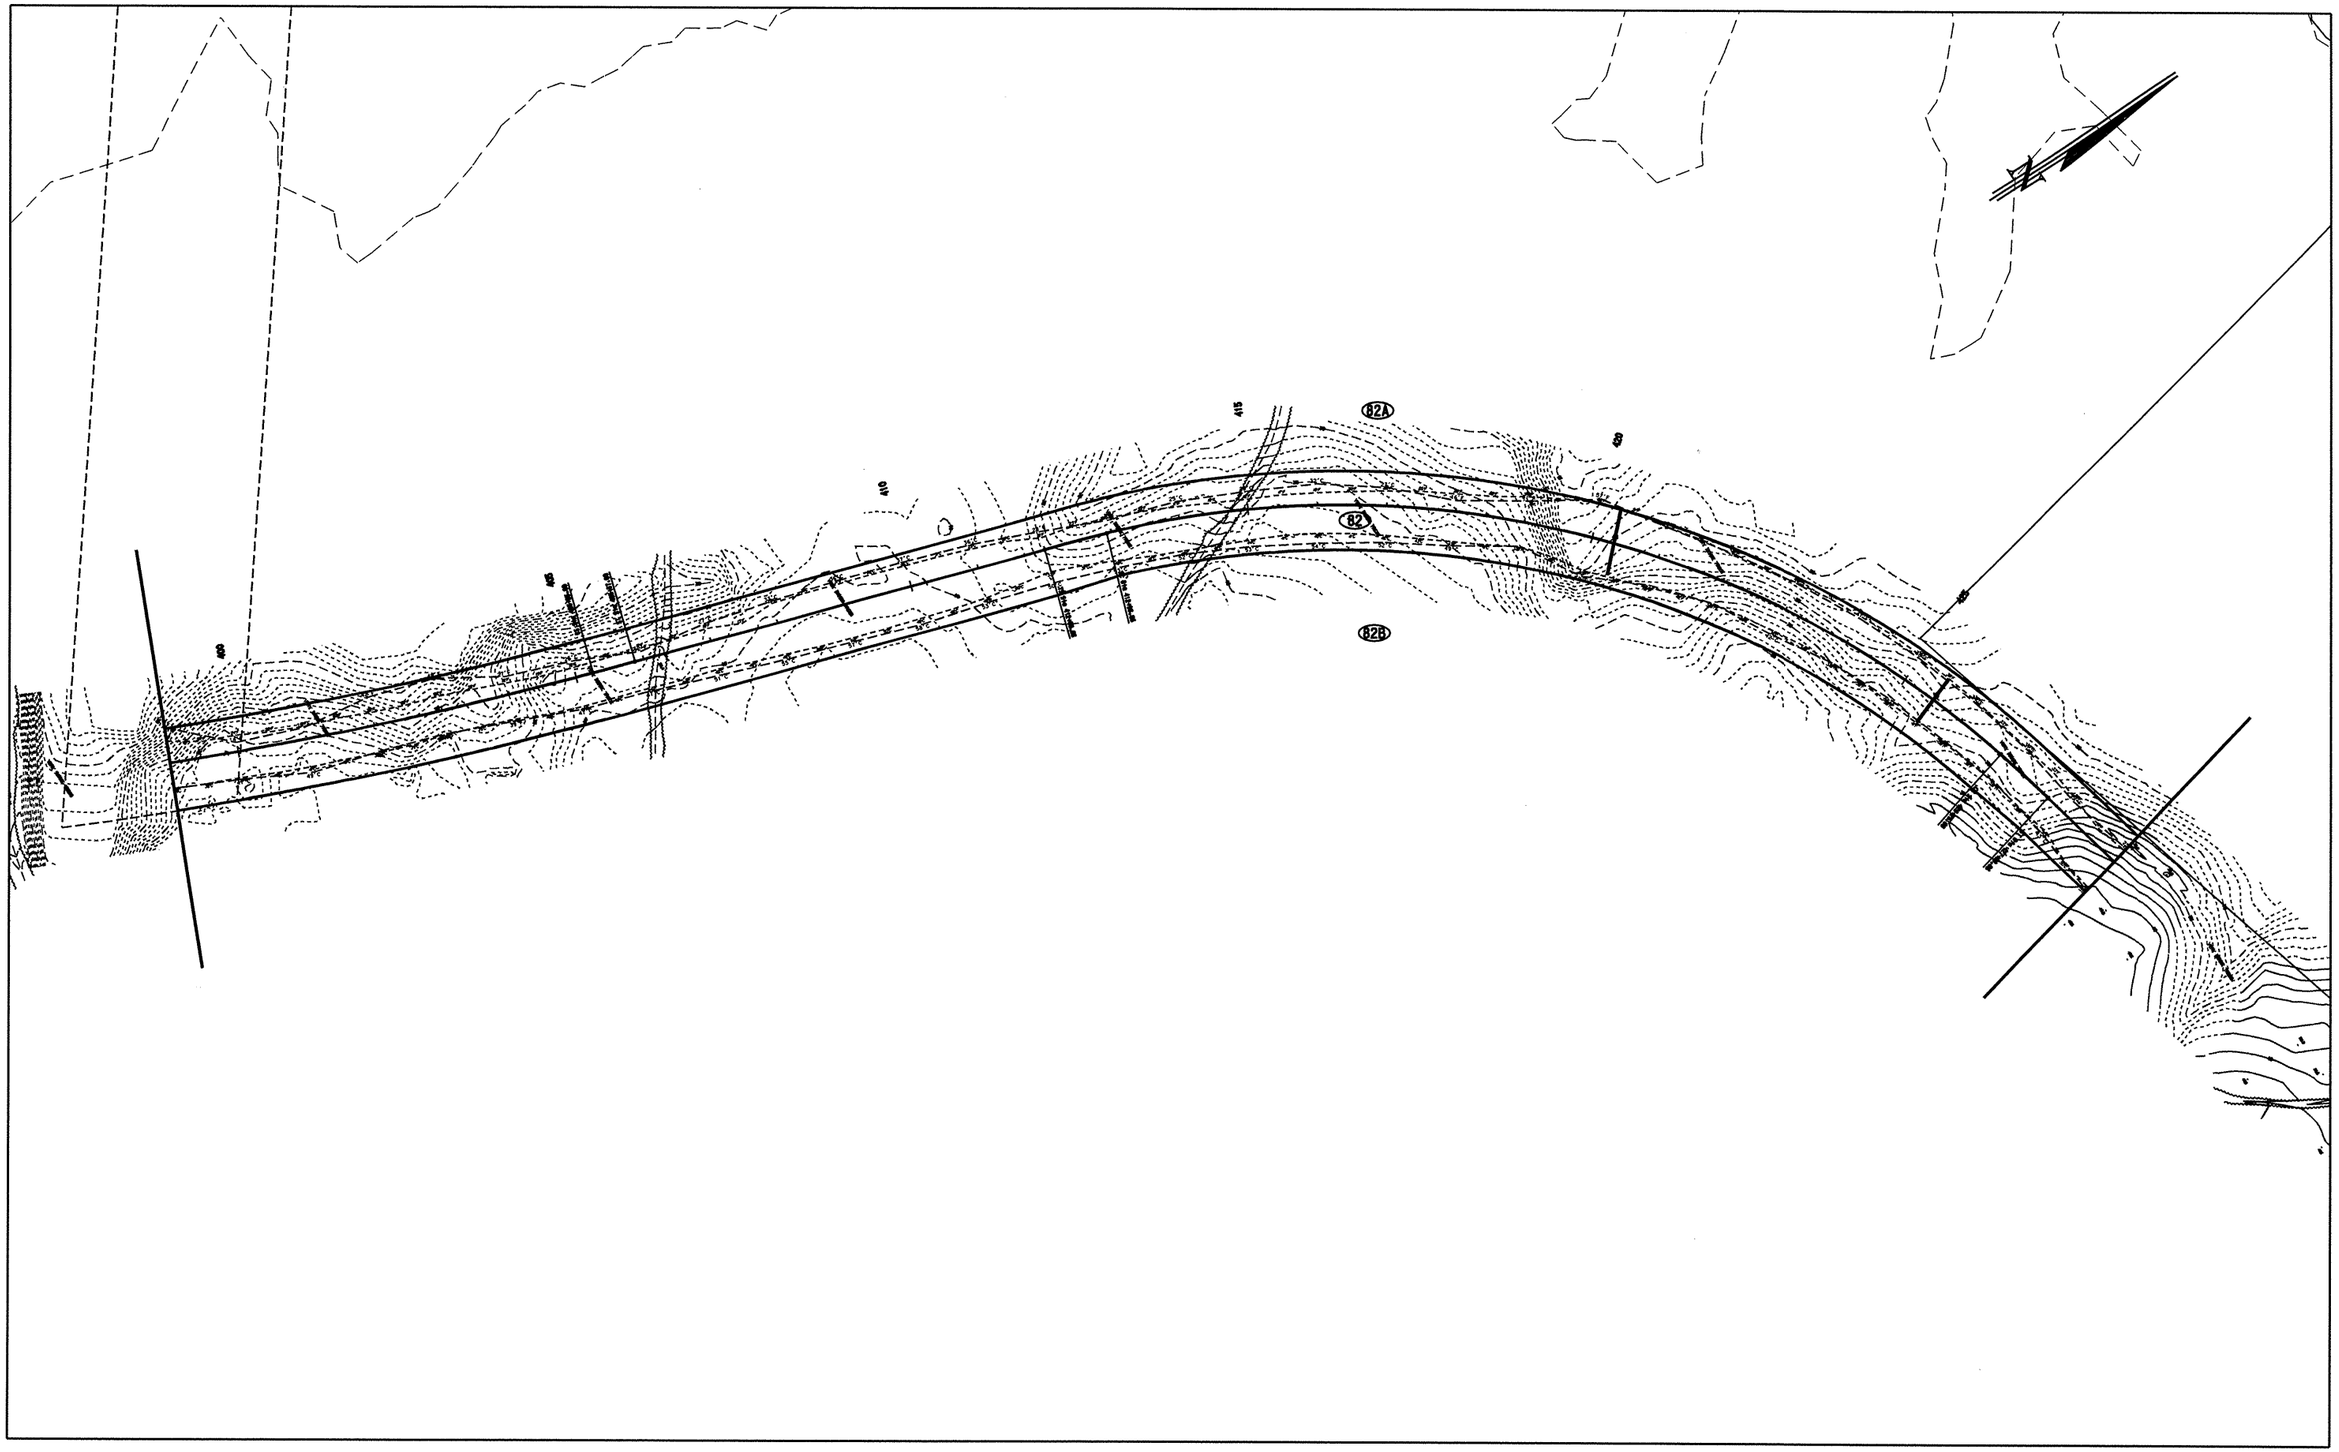

100 0 100 200
SCALE

PLANS PREPARED FOR
south carolina state ports authority
PLANS PREPARED BY
WILBUR SMITH ASSOCIATES

PRELIMINARY DANIEL ISLAND
RAIL ACCESS PLANS

PREFERRED ALTERNATE
STA. 399+00 TO STA. 429+00

SHEET
8

PLOTTED - 19-APR-1999 11:21
DIRECTORY - h:\201\scspa\planshts\20sh08.dgn