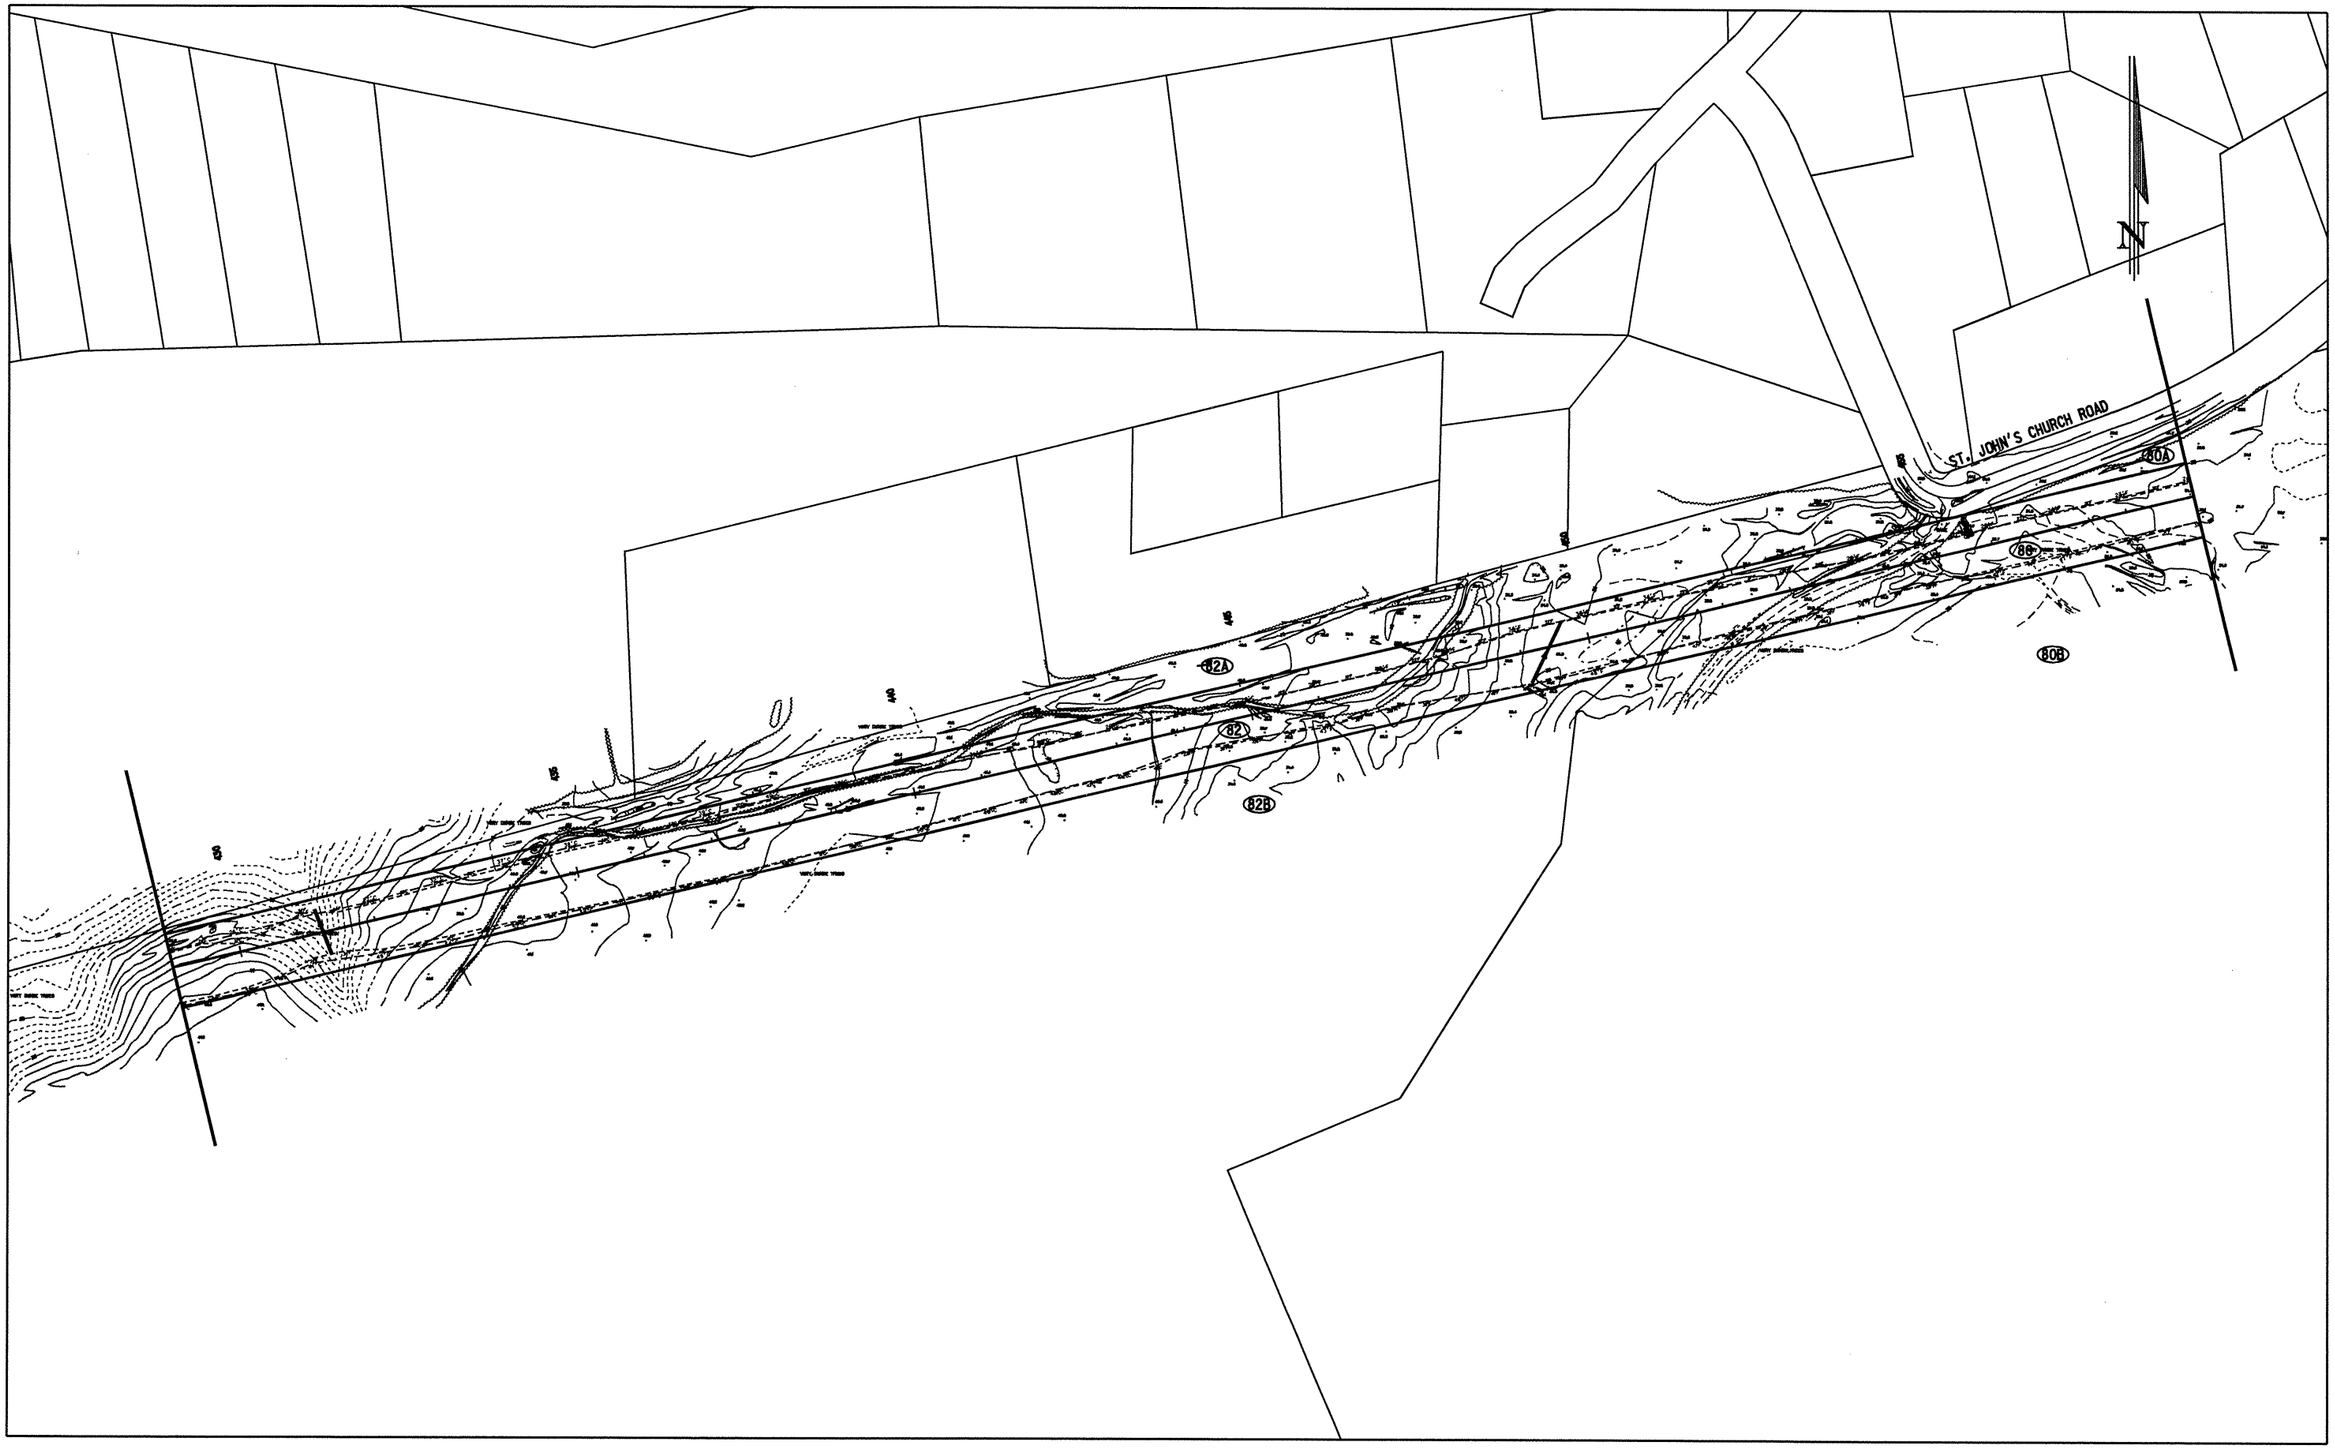

100 0 100 200
SCALE

PLANS PREPARED FOR
south carolina state ports authority
PLANS PREPARED BY
WILBUR SMITH ASSOCIATES

PRELIMINARY DANIEL ISLAND
RAIL ACCESS PLANS

PREFERRED ALTERNATE
STA. 429+00 TO STA. 459+00

SHEET
9

PLOTTED - 19-APR-1999 11:23
DIRECTORY - h:\20\scspa\plansha\20sh09.dgn