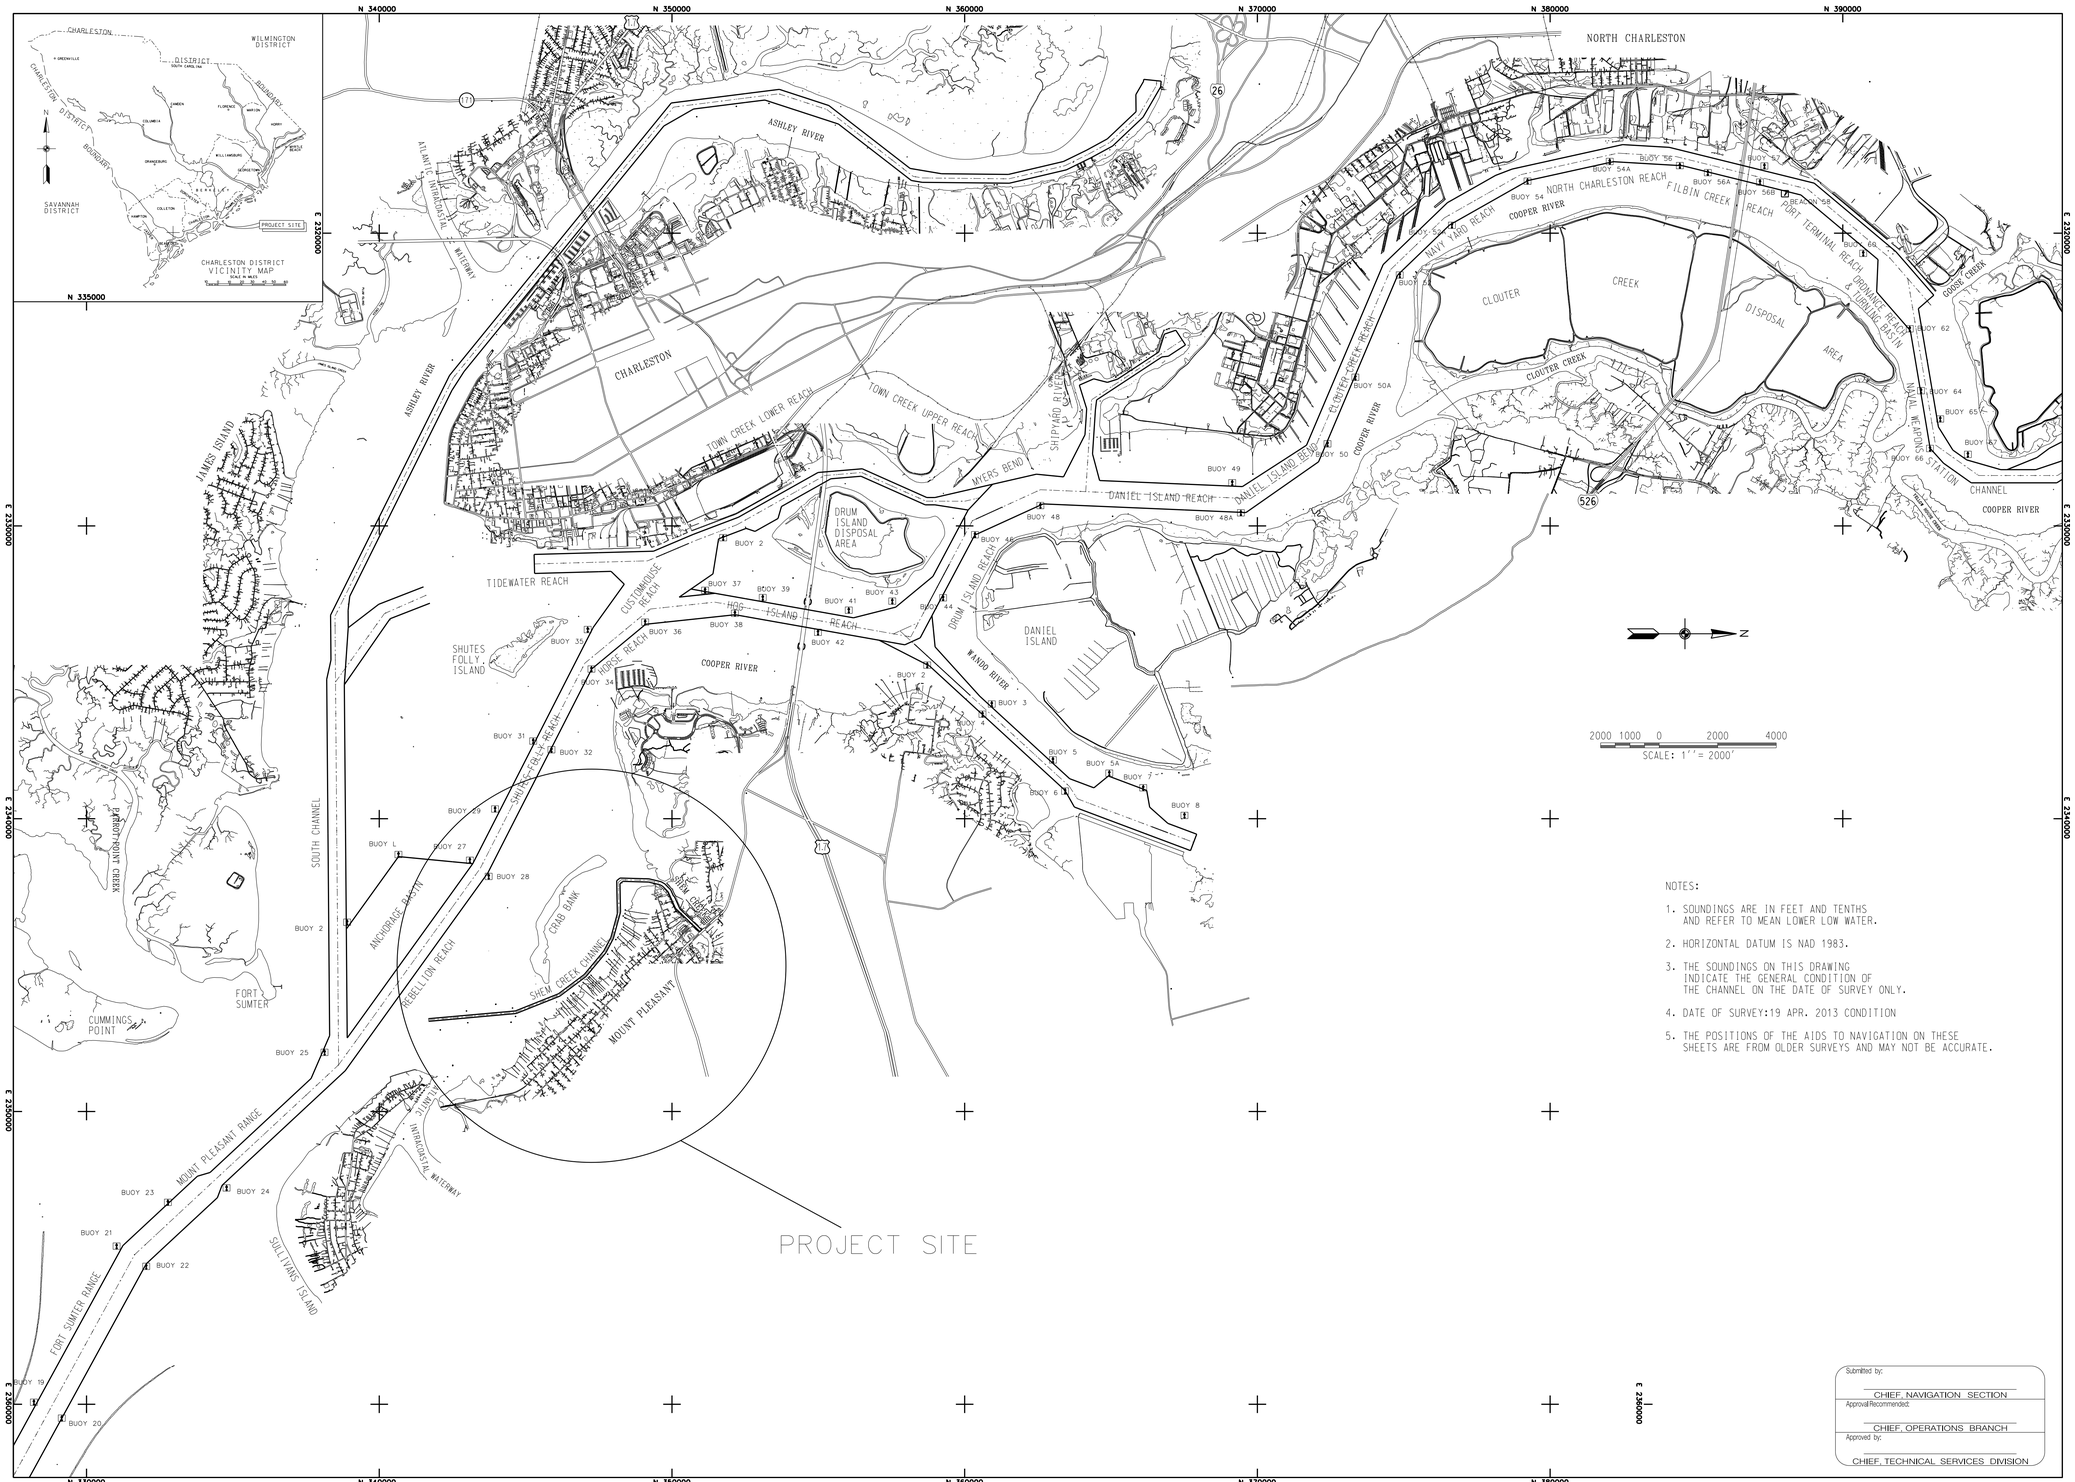

NOTES:

1. SOUNDINGS ARE IN FEET AND TENTHS AND REFER TO MEAN LOWER LOW WATER.
2. HORIZONTAL DATUM IS NAD 1983.
3. THE SOUNDINGS ON THIS DRAWING INDICATE THE GENERAL CONDITION OF THE CHANNEL ON THE DATE OF SURVEY ONLY.
4. DATE OF SURVEY:19 APR. 2013 CONDITION
5. THE POSITIONS OF THE AIDS TO NAVIGATION ON THESE SHEETS ARE FROM OLDER SURVEYS AND MAY NOT BE ACCURATE.

Submitted by:

CHIEF, NAVIGATION SECTION

Approval Recommended:

CHIEF, OPERATIONS BRANCH

Approved by:

CHIEF, TECHNICAL SERVICES DIVISION

US Army Corps of Engineers
Charleston District

DESCRIPTION	DATE	APPRO.	MARK	DESCRIPTION	DATE	APPRO.

Designed by:
Drawn by: MRV
Ckd by:
Reviewed by:
Submitted by:
Date: 13 JUNE 2013
Rev:
Design file no. 9488
Drawing Code:
File name:
Plot scale:
Dwg scale: 1" = 2000'

U.S. ARMY ENGINEER DISTRICT
CORPS OF ENGINEERS
CHARLESTON, SOUTH CAROLINA

CHARLESTON HARBOR
SHEM CREEK PROFILE LINES
9488
CHARLESTON, & BERKELEY COUNTIES, SOUTH CAROLINA

SHEET REFERENCE NUMBER

SHEET 1 OF 4

US Army Corps of Engineers
Charleston District

MARK	DESCRIPTION	DATE	APPRV.	MARK	DESCRIPTION	DATE	APPRV.

Designed by:
Drawn by: MRV
Checked by:
Released by:
Submitted by:
Date: 8 MAY 2013
Rev:
Design file no.
Drawing Code: 9488
File name:
Plot date:
Dwg. scale: 1" = 200'

U.S. ARMY ENGINEER DISTRICT
CORPS OF ENGINEERS
CHARLESTON, SOUTH CAROLINA

CHARLESTON HARBOR
MAIN CHANNEL/Ashley River/Shem Creek
CHARLESTON, SC
CONDITION SURVEY
SHEM CREEK
9488
CHARLESTON COUNTY SOUTH CAROLINA

SHEET REFERENCE NUMBER

SHEET 2 OF 4

US Army Corps of Engineers
Charleston District

MARK	DESCRIPTION	DATE	APPRV.	MARK	DESCRIPTION	DATE	APPRV.

Designed by:
Drawn by: MRV
Ckd by:
Reviewed by:
Submitted by:
Date: 8 MAY 2013
Rev:
Design file no.: 9488
Drawing Code:
File name:
Plot Scale:
Dwg scale: 1" = 200'

U.S. ARMY ENGINEER DISTRICT
CORPS OF ENGINEERS
CHARLESTON, SOUTH CAROLINA

CHARLESTON HARBOR
SHEM CREEK
CHARLESTON, SC

CONDITION SURVEY
9488

CHARLESTON COUNTY SOUTH CAROLINA

SHEET REFERENCE NUMBER

SHEET 3 OF 4

NOTES:
1. SOUNDINGS ARE IN FEET AND TENTHS AND REFER TO MEAN LOWER LOW WATER (MLLW).
2. HORIZONTAL DATUM IS SCSPC NAD 1983.
3. VERTICAL DATUM FOR TOPOGRAPHY IS NAVD 1988.
4. MAPPING PREPARED FROM AERIAL PHOTOGRAPHY FLOWN MARCH 2005 AT SCALE 1" = 600'.
5. THE SOUNDINGS ON THS DRAWING INDICATE THE CONDITION OF THE CHANNEL ON THE DATE OF SURVEY.
6. DATE OF SURVEY:19 APR. 2013

N

SCALE IN FEET
200 0 200 400
TWO FOOT CONTOUR INTERVAL

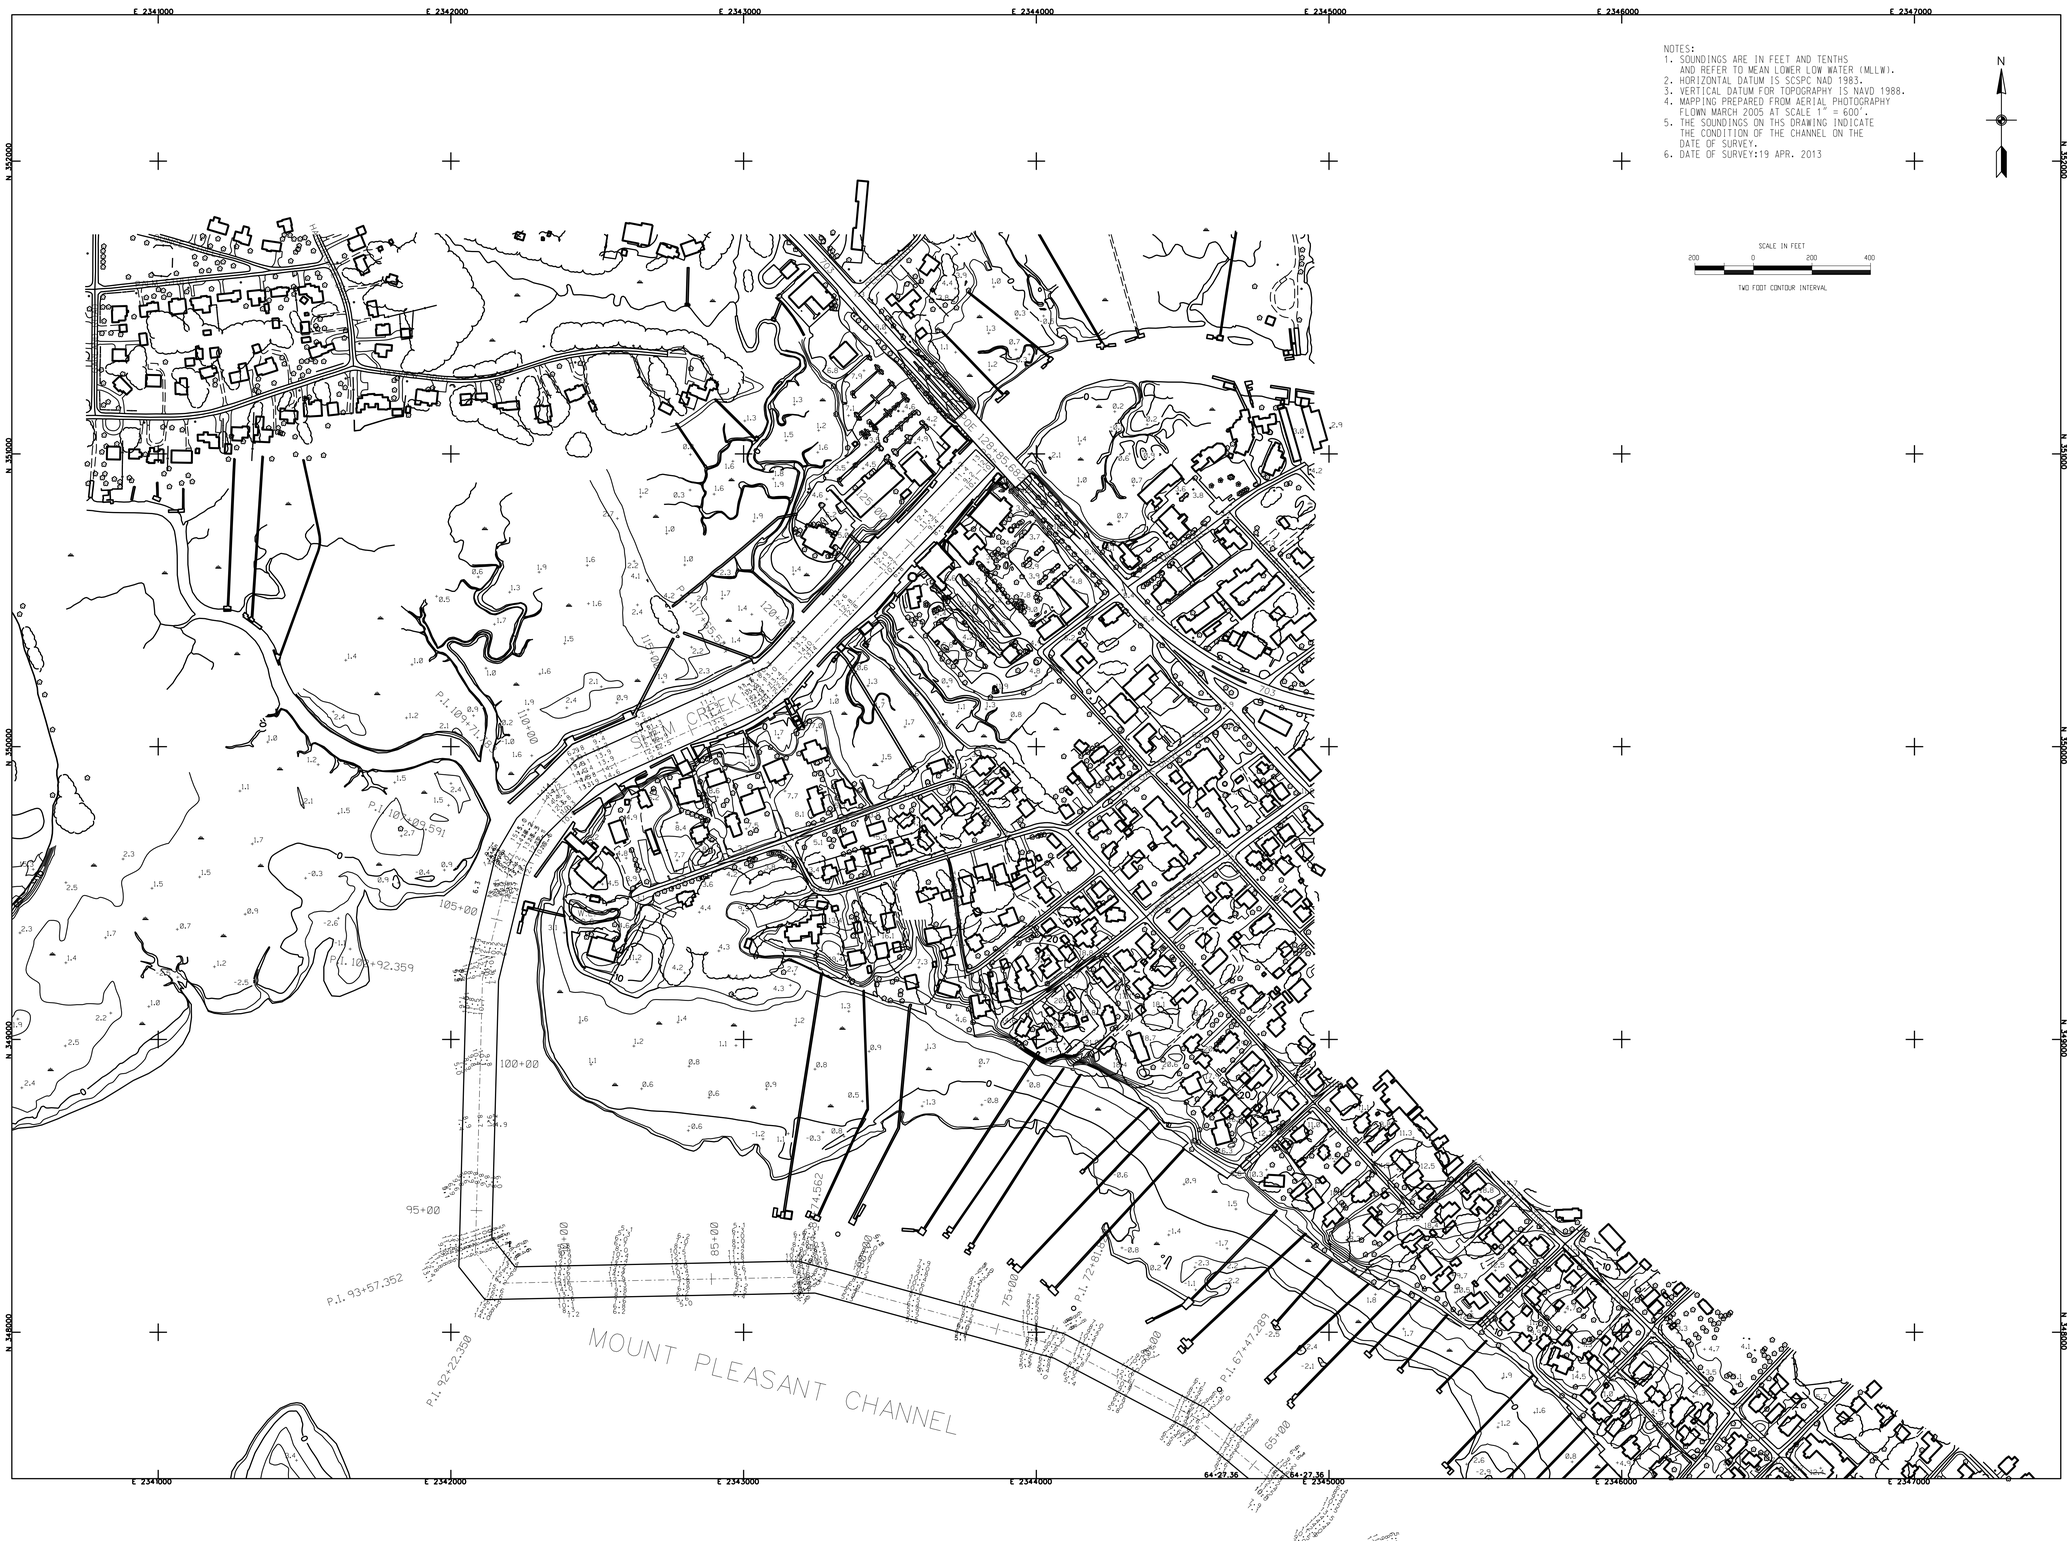

US Army Corps of Engineers
Charleston District

MARK	DESCRIPTION	DATE	APPRV.	MARK	DESCRIPTION	DATE	APPRV.

Designed by:
Drawn by: MRV
Checked by:
Reviewed by:
Submitted by:
Date: 8 MAY 2013
Rev:
Dwg. file no. 9488
Drawing Code:
File name:
Plot date:
Dwg scale: 1" = 200'

U.S. ARMY ENGINEER DISTRICT
CORPS OF ENGINEERS
CHARLESTON, SOUTH CAROLINA

CHARLESTON HARBOR
SHEM CREEK
CHARLESTON, SC

CONDITION SURVEY
9488

CHARLESTON COUNTY SOUTH CAROLINA

SHEET REFERENCE NUMBER

SHEET 4 OF 4