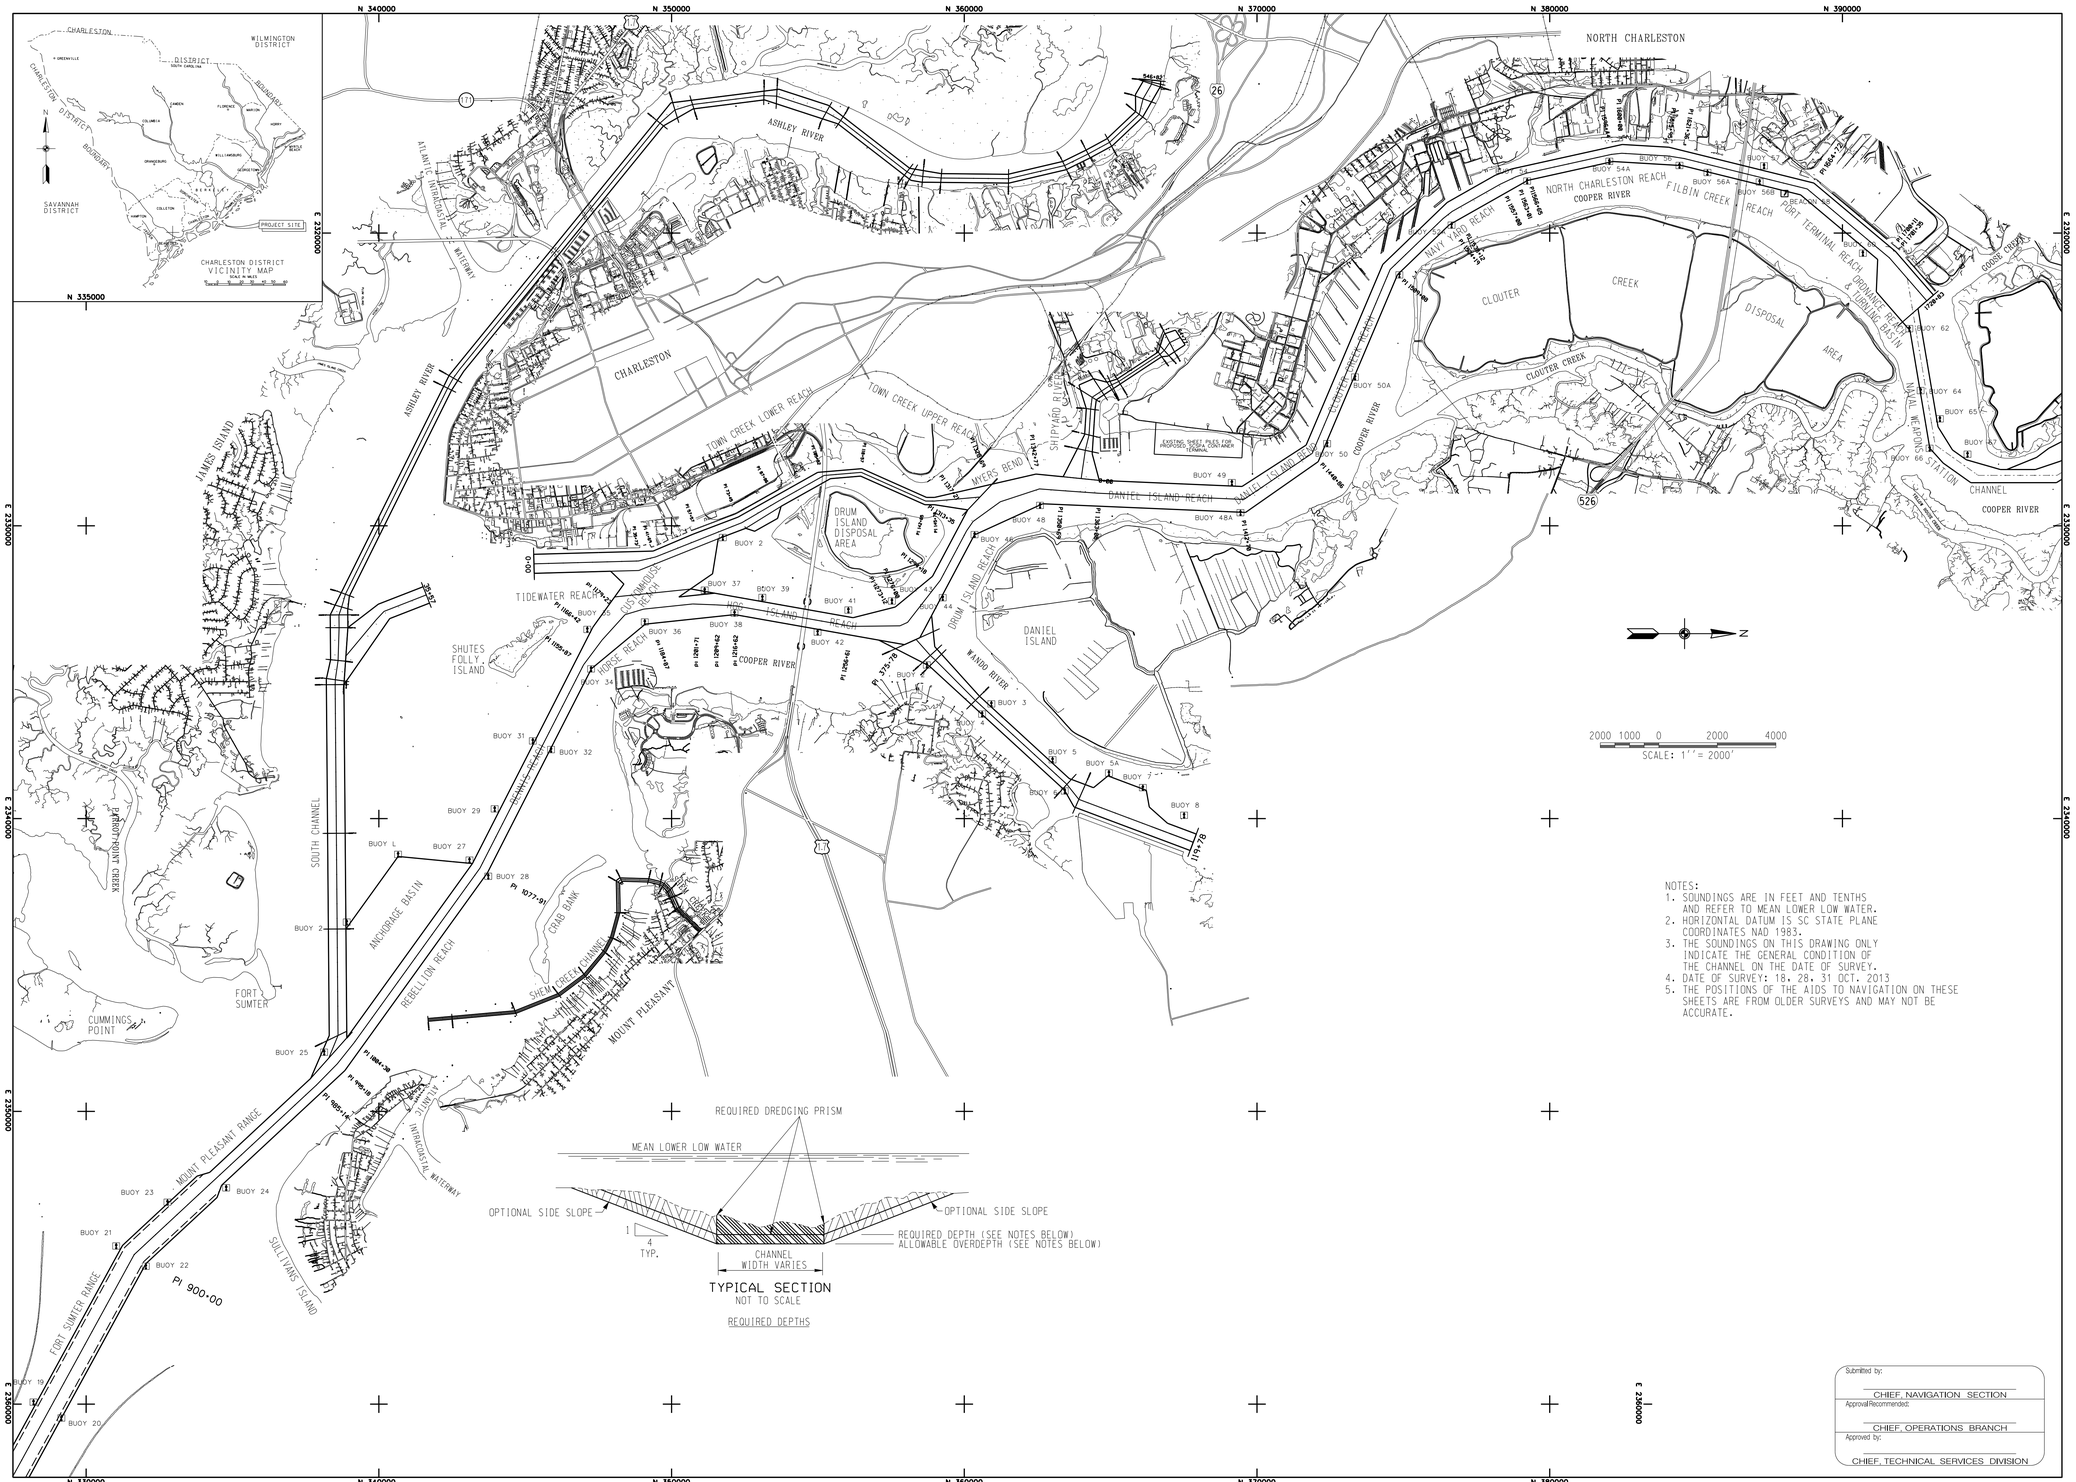

NOTES:
1. SOUNDINGS ARE IN FEET AND TENTHS AND REFER TO MEAN LOWER LOW WATER.
2. HORIZONTAL DATUM IS SC STATE PLANE COORDINATES NAD 1983.
3. THE SOUNDINGS ON THIS DRAWING ONLY INDICATE THE GENERAL CONDITION OF THE CHANNEL ON THE DATE OF SURVEY.
4. DATE OF SURVEY: 18, 28, 31 OCT. 2013
5. THE POSITIONS OF THE AIDS TO NAVIGATION ON THESE SHEETS ARE FROM OLDER SURVEYS AND MAY NOT BE ACCURATE.

Submitted by:
CHIEF, NAVIGATION SECTION
Approval Recommended:
CHIEF, OPERATIONS BRANCH
Approved by:
CHIEF, TECHNICAL SERVICES DIVISION

US Army Corps of Engineers
Charleston District

	DATE	APPRV
DESCRIPTION		
DESCRIPTION	DATE	APPRV

Date: NOV. 2013 Rev:
Designed by:
Drawn by: MRV
Checked by:
Submitted by:
Design file no. 9517
Drawing Code:
File name:
Plot scale: 1" = 2000'
Plot date:

U.S. ARMY ENGINEER DISTRICT
CORPS OF ENGINEERS
CHARLESTON, SOUTH CAROLINA

CHARLESTON HARBOR
LOWER CHARLESTON PROFILE LINES
9517
CHARLESTON & BERKELEY COUNTIES, SOUTH CAROLINA

SHEET REFERENCE NUMBER

SHEET 1 OF 9

E 2323000 E 2324000 E 2325000 E 2326000 E 2327000 E 2328000 E 2329000

N 367000 N 366000 N 365000 N 364000 N 363000

OLD NAVY BASE

NOTES:
1. SOUNDINGS ARE IN FEET AND TENTHS AND REFER TO MEAN LOWER LOW WATER.
2. HORIZONTAL DATUM IS SOUTH CAROLINA STATE PLANE COORDINATES NAD 1983.
3. THE SOUNDINGS ON THIS DRAWING ONLY INDICATE THE GENERAL CONDITION OF THE CHANNEL ON THE DATE OF SURVEY.
4. DATE OF SURVEY: 18,28, 31 OCT. 2013

PROPOSED SCSPA CONTAINER TERMINAL WHARF

EXISTING SHEET PILES

N

SCALE IN FEET
200 0 200 400

UPPER BASIN

SHIPYARD CREEK

JUNEAU AVENUE

DANIEL ISLAND REACH

64+17
60+75
57+51
55+51
38+65
35+12
28+08
23+99
31+91
15+15
9+76
01+00

150'
150'
440'

DEBRIS
CRANE
RUINS
SCALE PLATFORM
MINE ENTRANCE
P.I. 1363+08
P.I. 1350+69

BUOY 48

US Army Corps of Engineers
Charleston District

No.	DESCRIPTION	DATE	APPR.
MARK			
MARK			

Designed by:		Date: NOV. 2013	Rec
Drawn by: MRV	Ckd. by:	Design file no. 9517	
Released by:		Drawing Code:	
Submitted by:		File name: Plot date: Dwg. scale: 1" = 200'	

U.S. ARMY ENGINEER DISTRICT
CORPS OF ENGINEERS
CHARLESTON, SOUTH CAROLINA

CHARLESTON HARBOR
DANIEL ISLAND REACH
9517
CHARLESTON COUNTY SOUTH CAROLINA

SHEET REFERENCE NUMBER

SHEET 2 OF 9

US Army Corps of Engineers
Charleston District

MARK	DESCRIPTION	DATE	APPRV.	MARK	DESCRIPTION	DATE	APPRV.

U.S. ARMY ENGINEER DISTRICT
CORPS OF ENGINEERS
CHARLESTON, SOUTH CAROLINA

Designed by:
Drawn by: MRV
Checked by:
Submitted by:

Date: NOV. 2013
Design file no. 9517
Drawing Code:
File name:
Plot date:
Dwg scale: 1" = 200'

Rev:

CHARLESTON HARBOR
DANIEL ISLAND BEND

9517

CHARLESTON COUNTY SOUTH CAROLINA

SHEET REFERENCE NUMBER

SHEET 3 OF 9

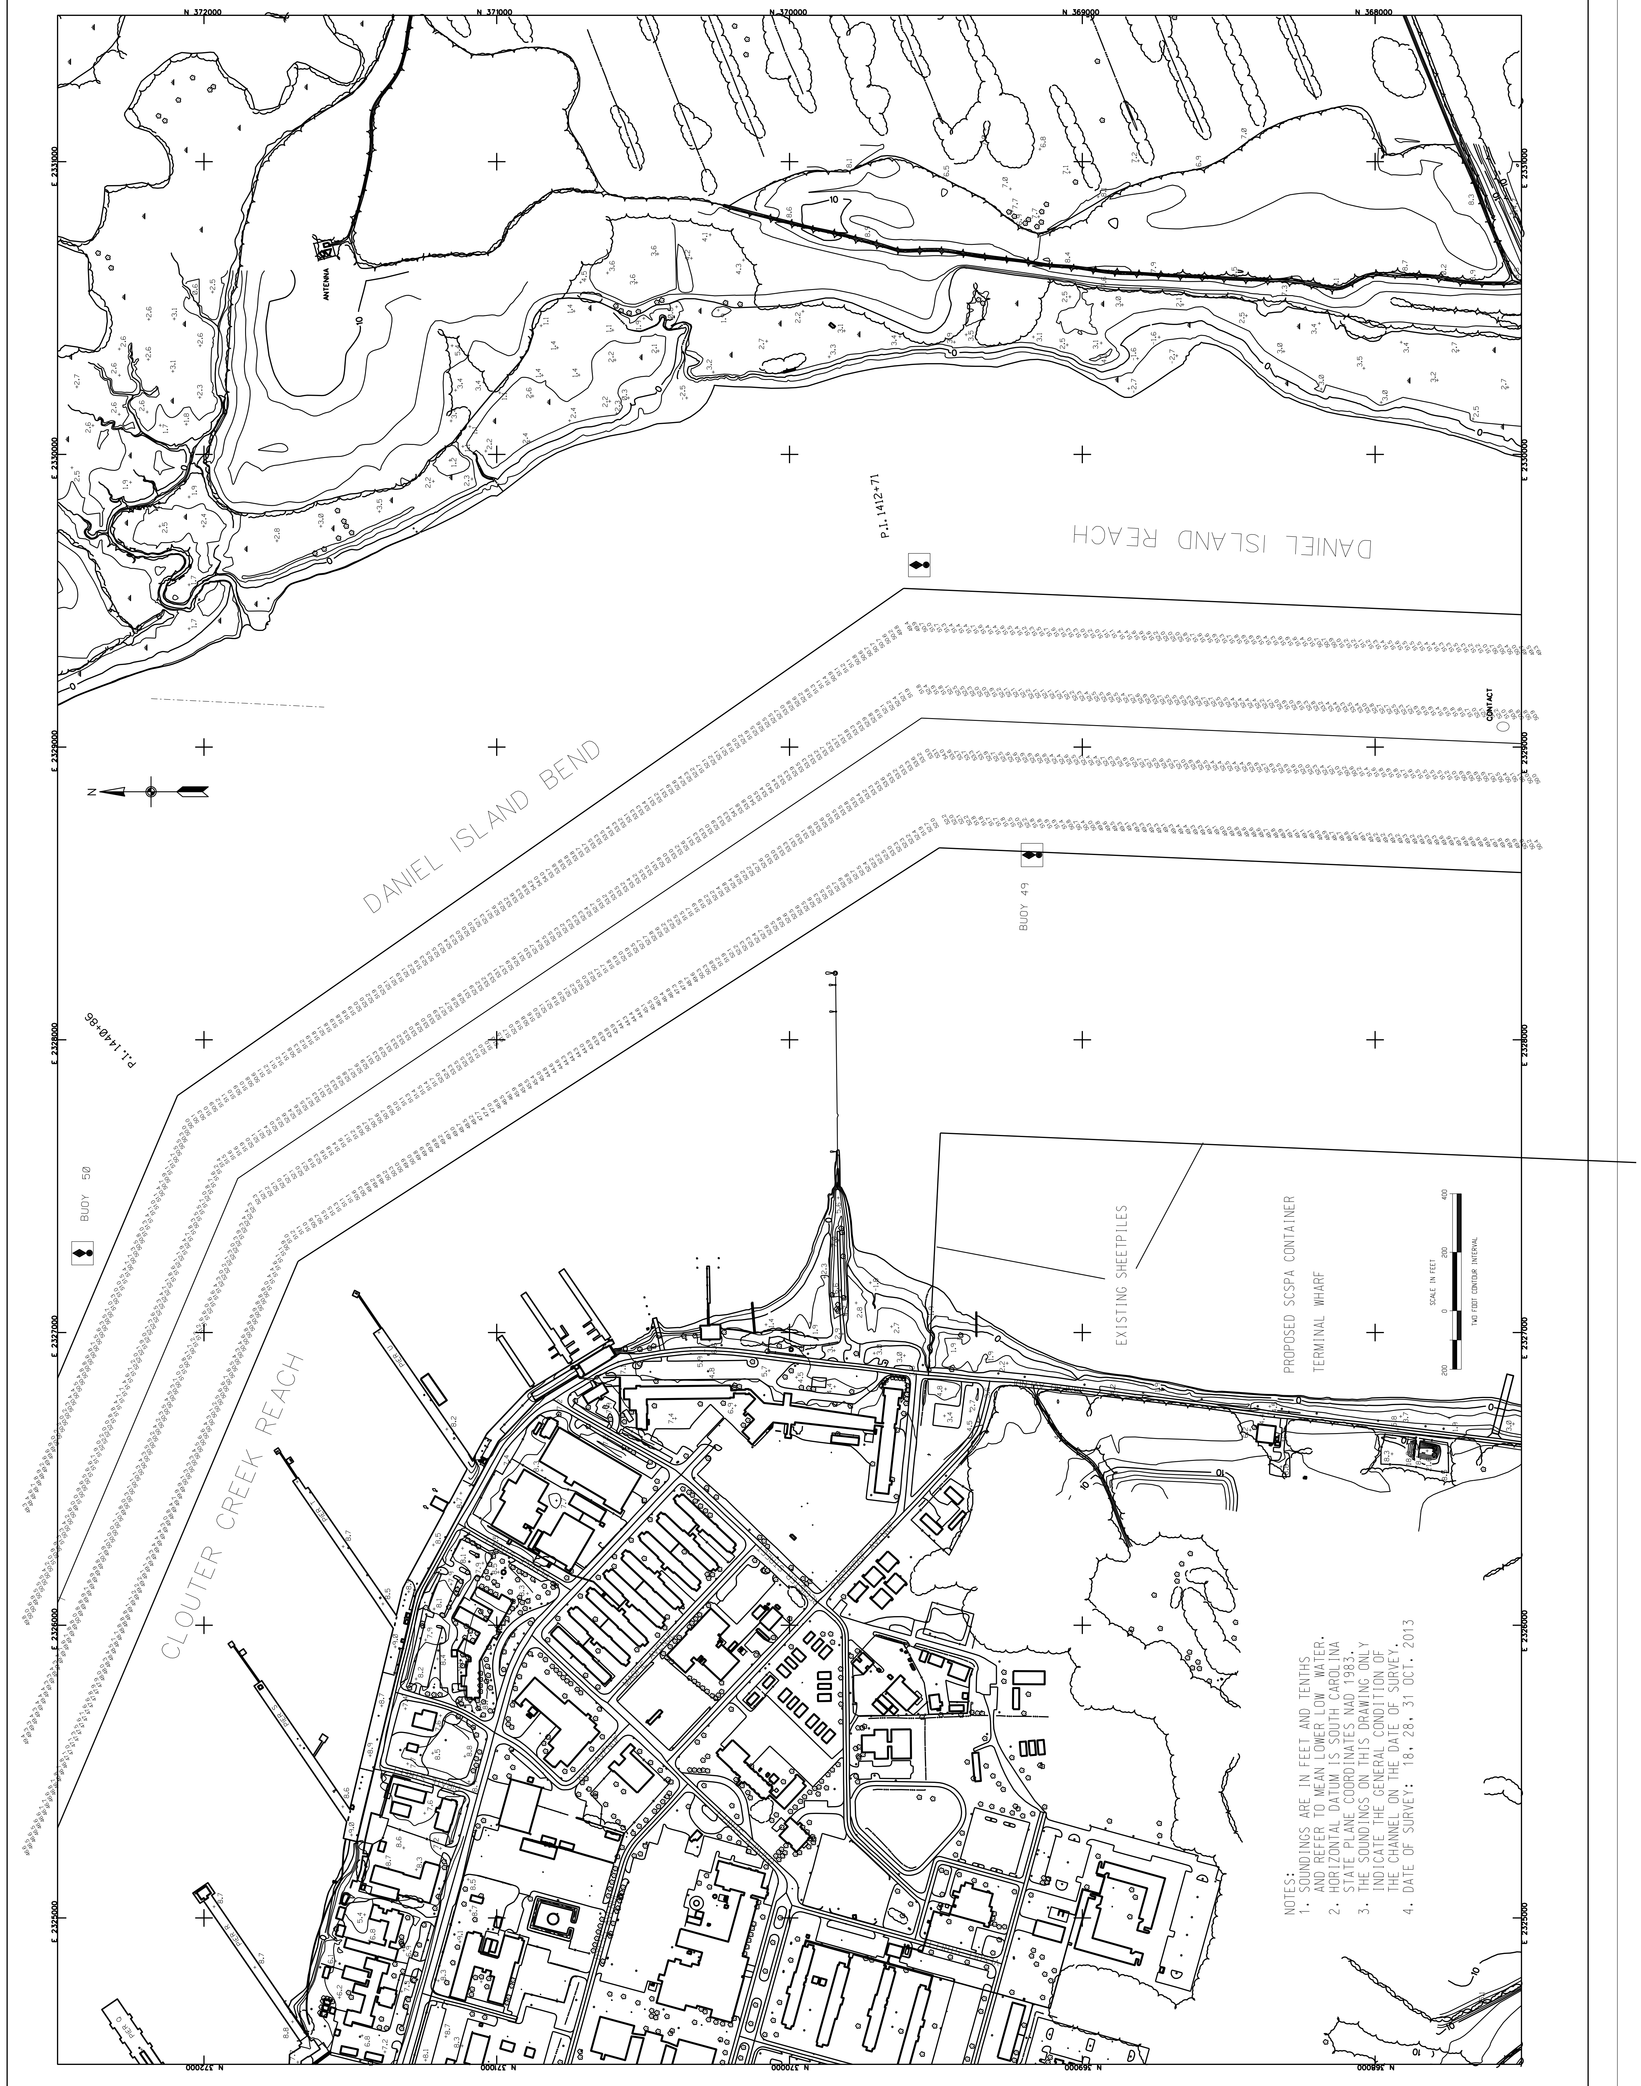

NOTES:
1. SOUNDINGS ARE IN FEET AND TENTHS AND REFER TO MEAN LOWER LOW WATER.
2. HORIZONTAL DATUM IS SOUTH CAROLINA STATE PLANE COORDINATES NAD 1983.
3. THE SOUNDINGS ON THIS DRAWING ONLY INDICATE THE GENERAL CONDITION OF THE CHANNEL ON THE DATE OF SURVEY.
4. DATE OF SURVEY: 18, 28, 31 OCT. 2013

NOTES:
1. SOUNDINGS ARE IN FEET AND TENTHS AND REFER TO MEAN LOW LOW WATER.
2. HORIZONTAL DATUM IS SOUTH CAROLINA STATE PLANE COORDINATES NAD 1983.
3. THE SOUNDINGS ON THIS DRAWING ONLY INDICATE THE GENERAL CONDITION OF THE CHANNEL ON THE DATE OF SURVEY.
4. DATE OF SURVEY: 18, 28, 31 OCT. 2013

US Army Corps of Engineers
Charleston District

MARK	DESCRIPTION	DATE	APPR.

Date: NOV. 2013 | Rev:
Design file no. | 9517
Chkd. by:
Drawing Code:
File name:
Plot scale: 1" = 200'

Designed by:
Drawn by: MRV
Chkd. by:
Reviewed by:
Submitted by:

U.S. ARMY ENGINEER DISTRICT
CORPS OF ENGINEERS
CHARLESTON, SOUTH CAROLINA

CHARLESTON HARBOR

CLOUTER CREEK REACH

9517

CHARLESTON COUNTY SOUTH CAROLINA

SHEET REFERENCE NUMBER

SHEET 4 OF 9

US Army Corps of Engineers
Charleston District

MARK	DESCRIPTION	DATE	APPR.

Designed by:
Drawn by: MRV
Checked by:
Reviewed by:
Submitted by:

Date: NOV 2013
Design file no. 9517
Drawing Code:
File name:
Plot scale:
Dwg. scale: 1" = 200'

U.S. ARMY ENGINEER DISTRICT
CORPS OF ENGINEERS
CHARLESTON, SOUTH CAROLINA

CHARLESTON HARBOR

NAVY YARD REACH

9517

CHARLESTON COUNTY SOUTH CAROLINA

SHEET REFERENCE NUMBER

SHEET 5 OF 9

US Army Corps of Engineers
Charleston District

MARK	DESCRIPTION	DATE	APPRV.

MARK	DESCRIPTION	DATE	APPRV.

Designed by:
Drawn by: MRV
Checked by:
Submitted by:
Plan name:
Dwg scale: 1" = 200'

Date: NOV. 2013
Dwg: 9517
Design file no.
Drawing Code:

U.S. ARMY ENGINEER DISTRICT
CORPS OF ENGINEERS
CHARLESTON, SOUTH CAROLINA

CHARLESTON HARBOR

NAVY, NORTH CHARLESTON REACHS

9517

CHARLESTON COUNTY SOUTH CAROLINA

SHEET REFERENCE NUMBER

SHEET 6 OF 9

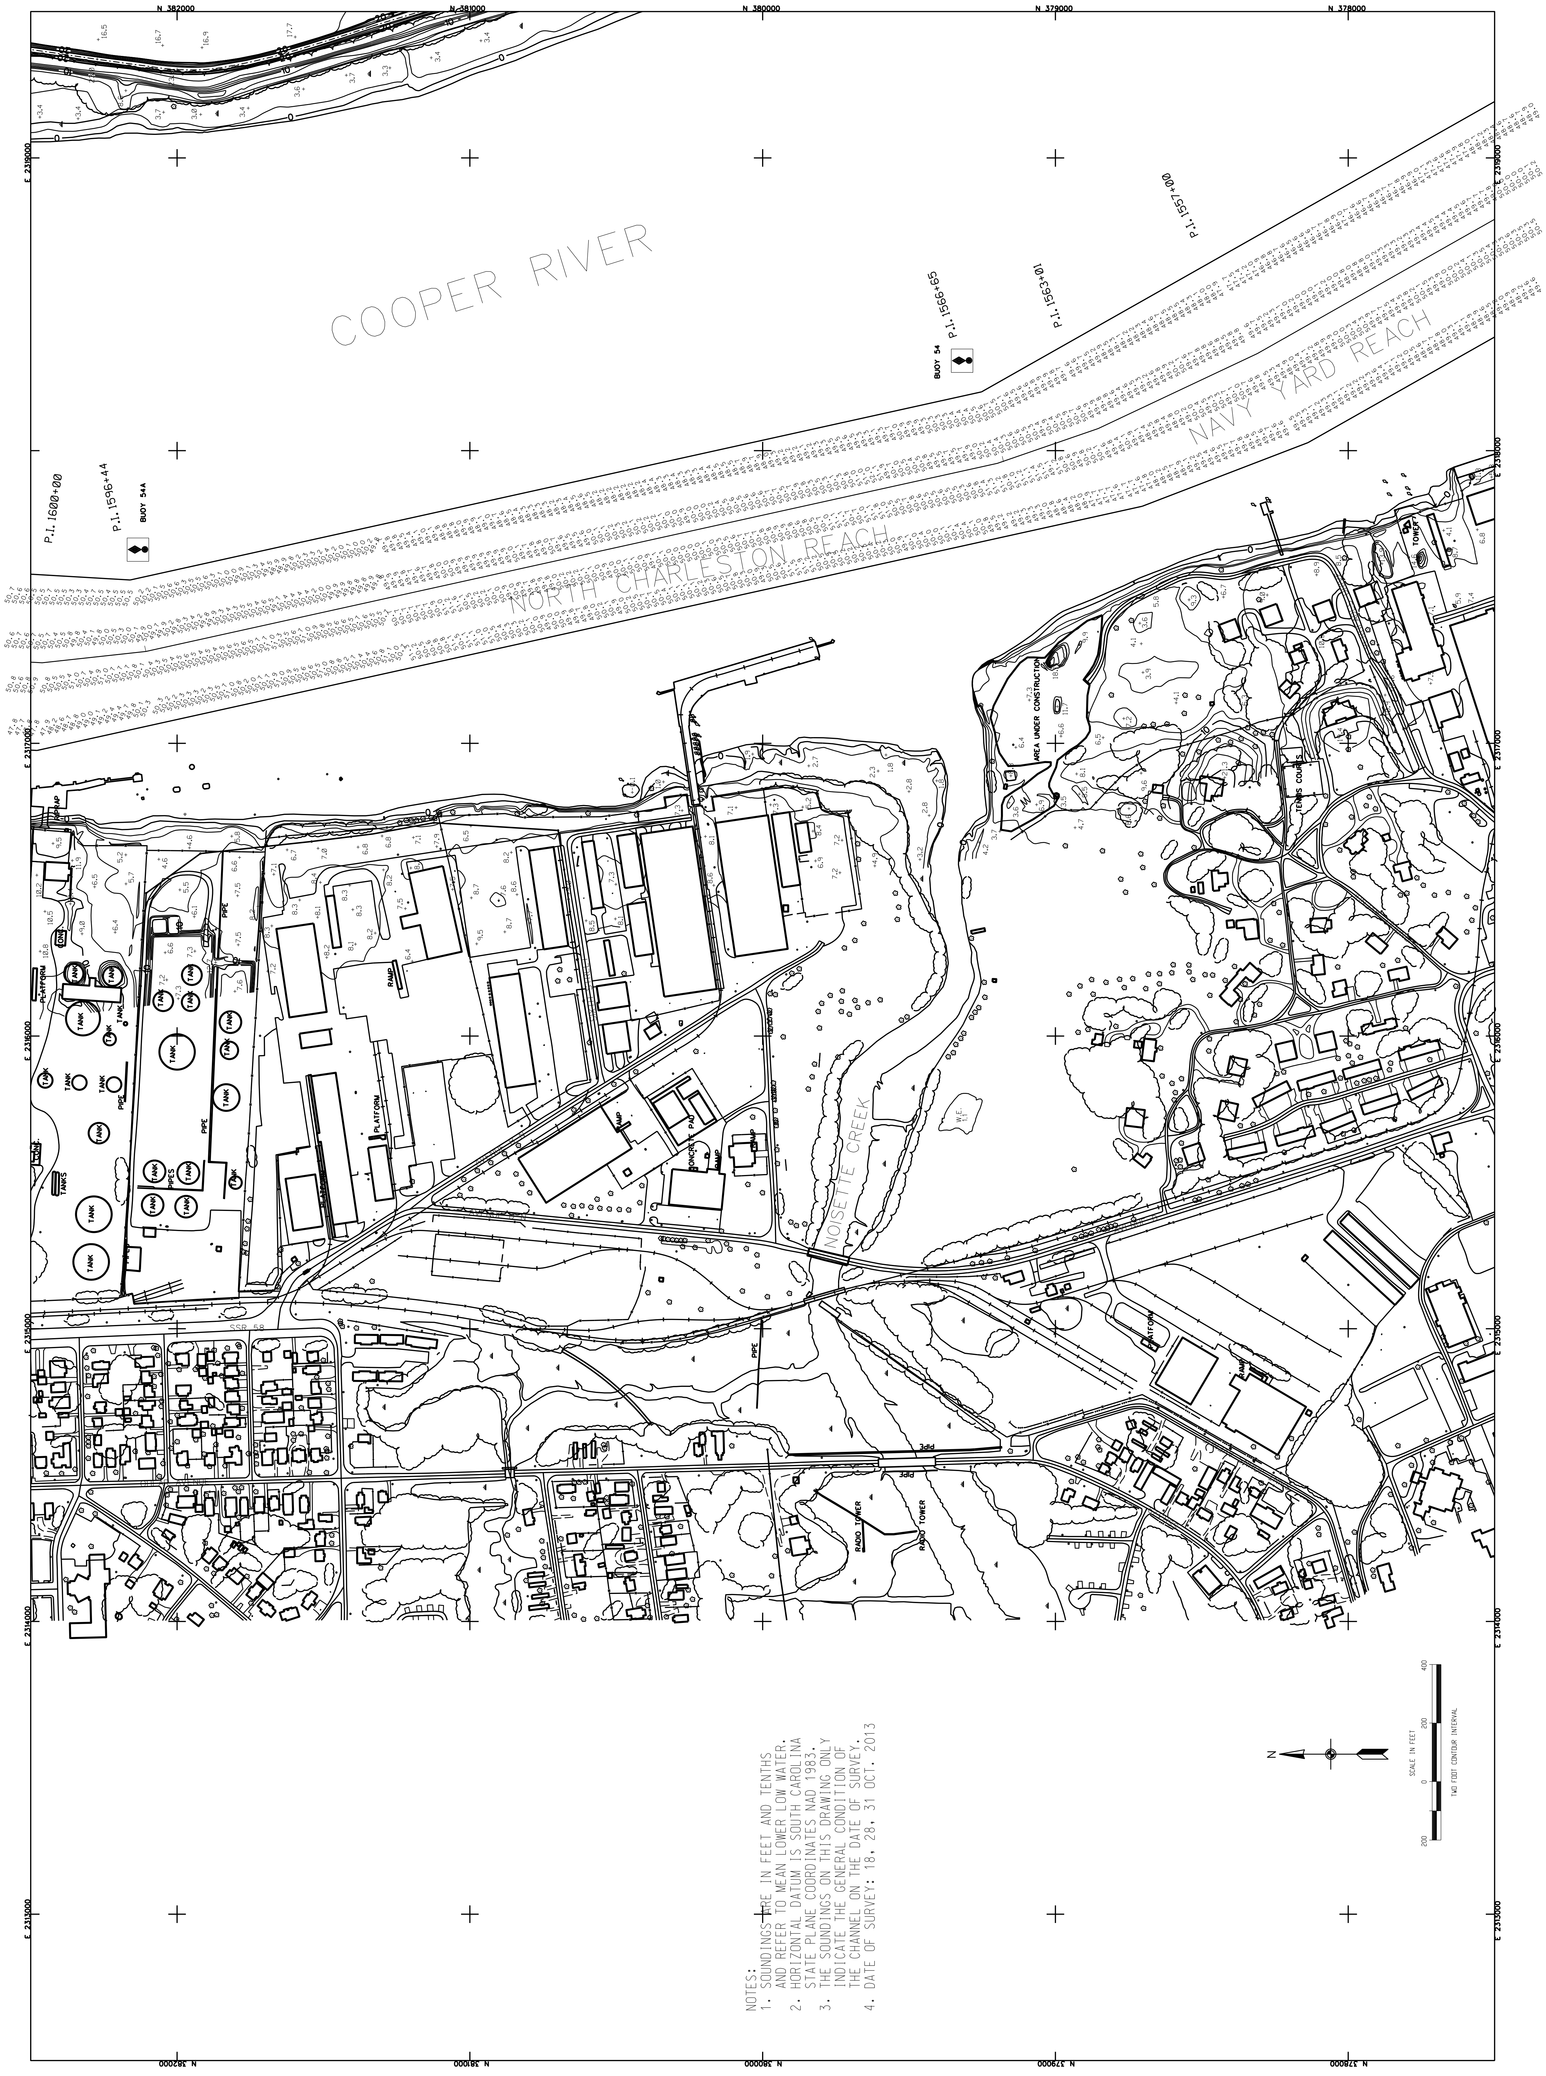

NOTES:
1. SOUNDINGS ARE IN FEET AND TENTHS AND REFER TO MEAN LOWER LOW WATER.
2. HORIZONTAL DATUM IS SOUTH CAROLINA STATE PLANE COORDINATES NAD 1983.
3. THE SOUNDINGS ON THIS DRAWING ONLY INDICATE THE GENERAL CONDITION OF THE CHANNEL ON THE DATE OF SURVEY.
4. DATE OF SURVEY: 18, 28, 31 OCT. 2013

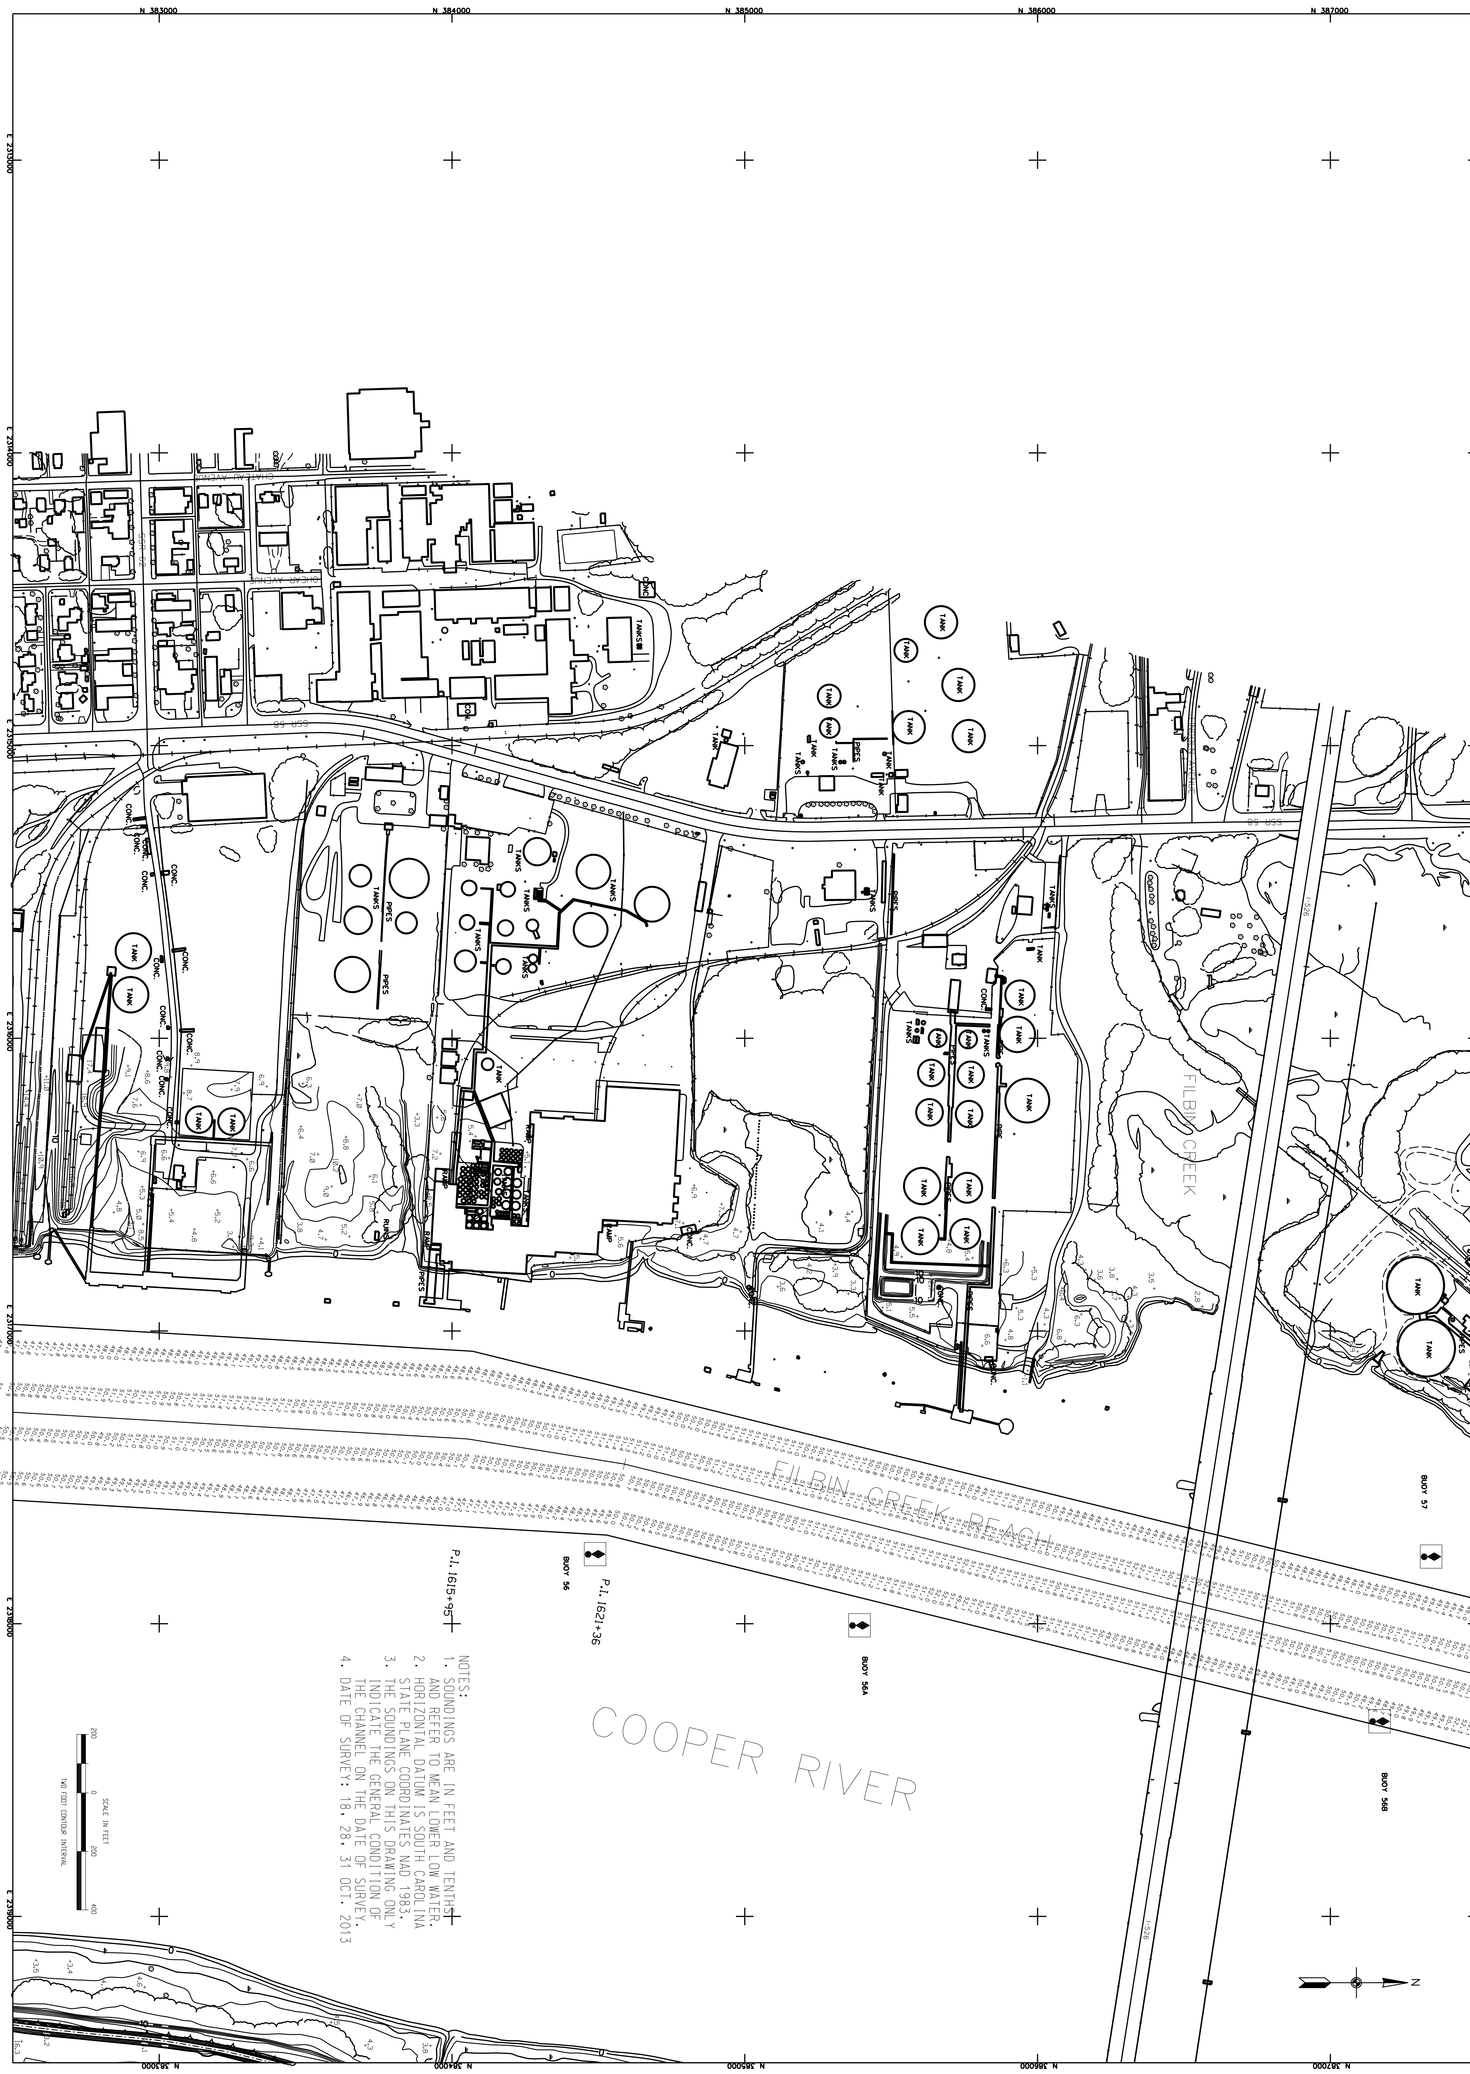

SHEET REFERENCE NUMBER

SHEET 7 OF 9

CHARLESTON HARBOR

FILBIN CREEK REACH

CHARLESTON COUNTY 9121 SOUTH CAROLINA

U.S. ARMY ENGINEER DISTRICT
CORPS OF ENGINEERS
CHARLESTON, SOUTH CAROLINA

Designed by:		Date: NOV. 2013	Rev:
Drawn by: MRV	Ckd by:	Design file no. 9517	
Reviewed by:		Drawing Code:	
Submitted by:		File name: Plot date: Dwg scale: 1" = 200'	

MARK	DESCRIPTION	DATE	APPR'V.	MARK	DESCRIPTION	DATE	APPR'V.

US Army Corps of Engineers
Charleston District

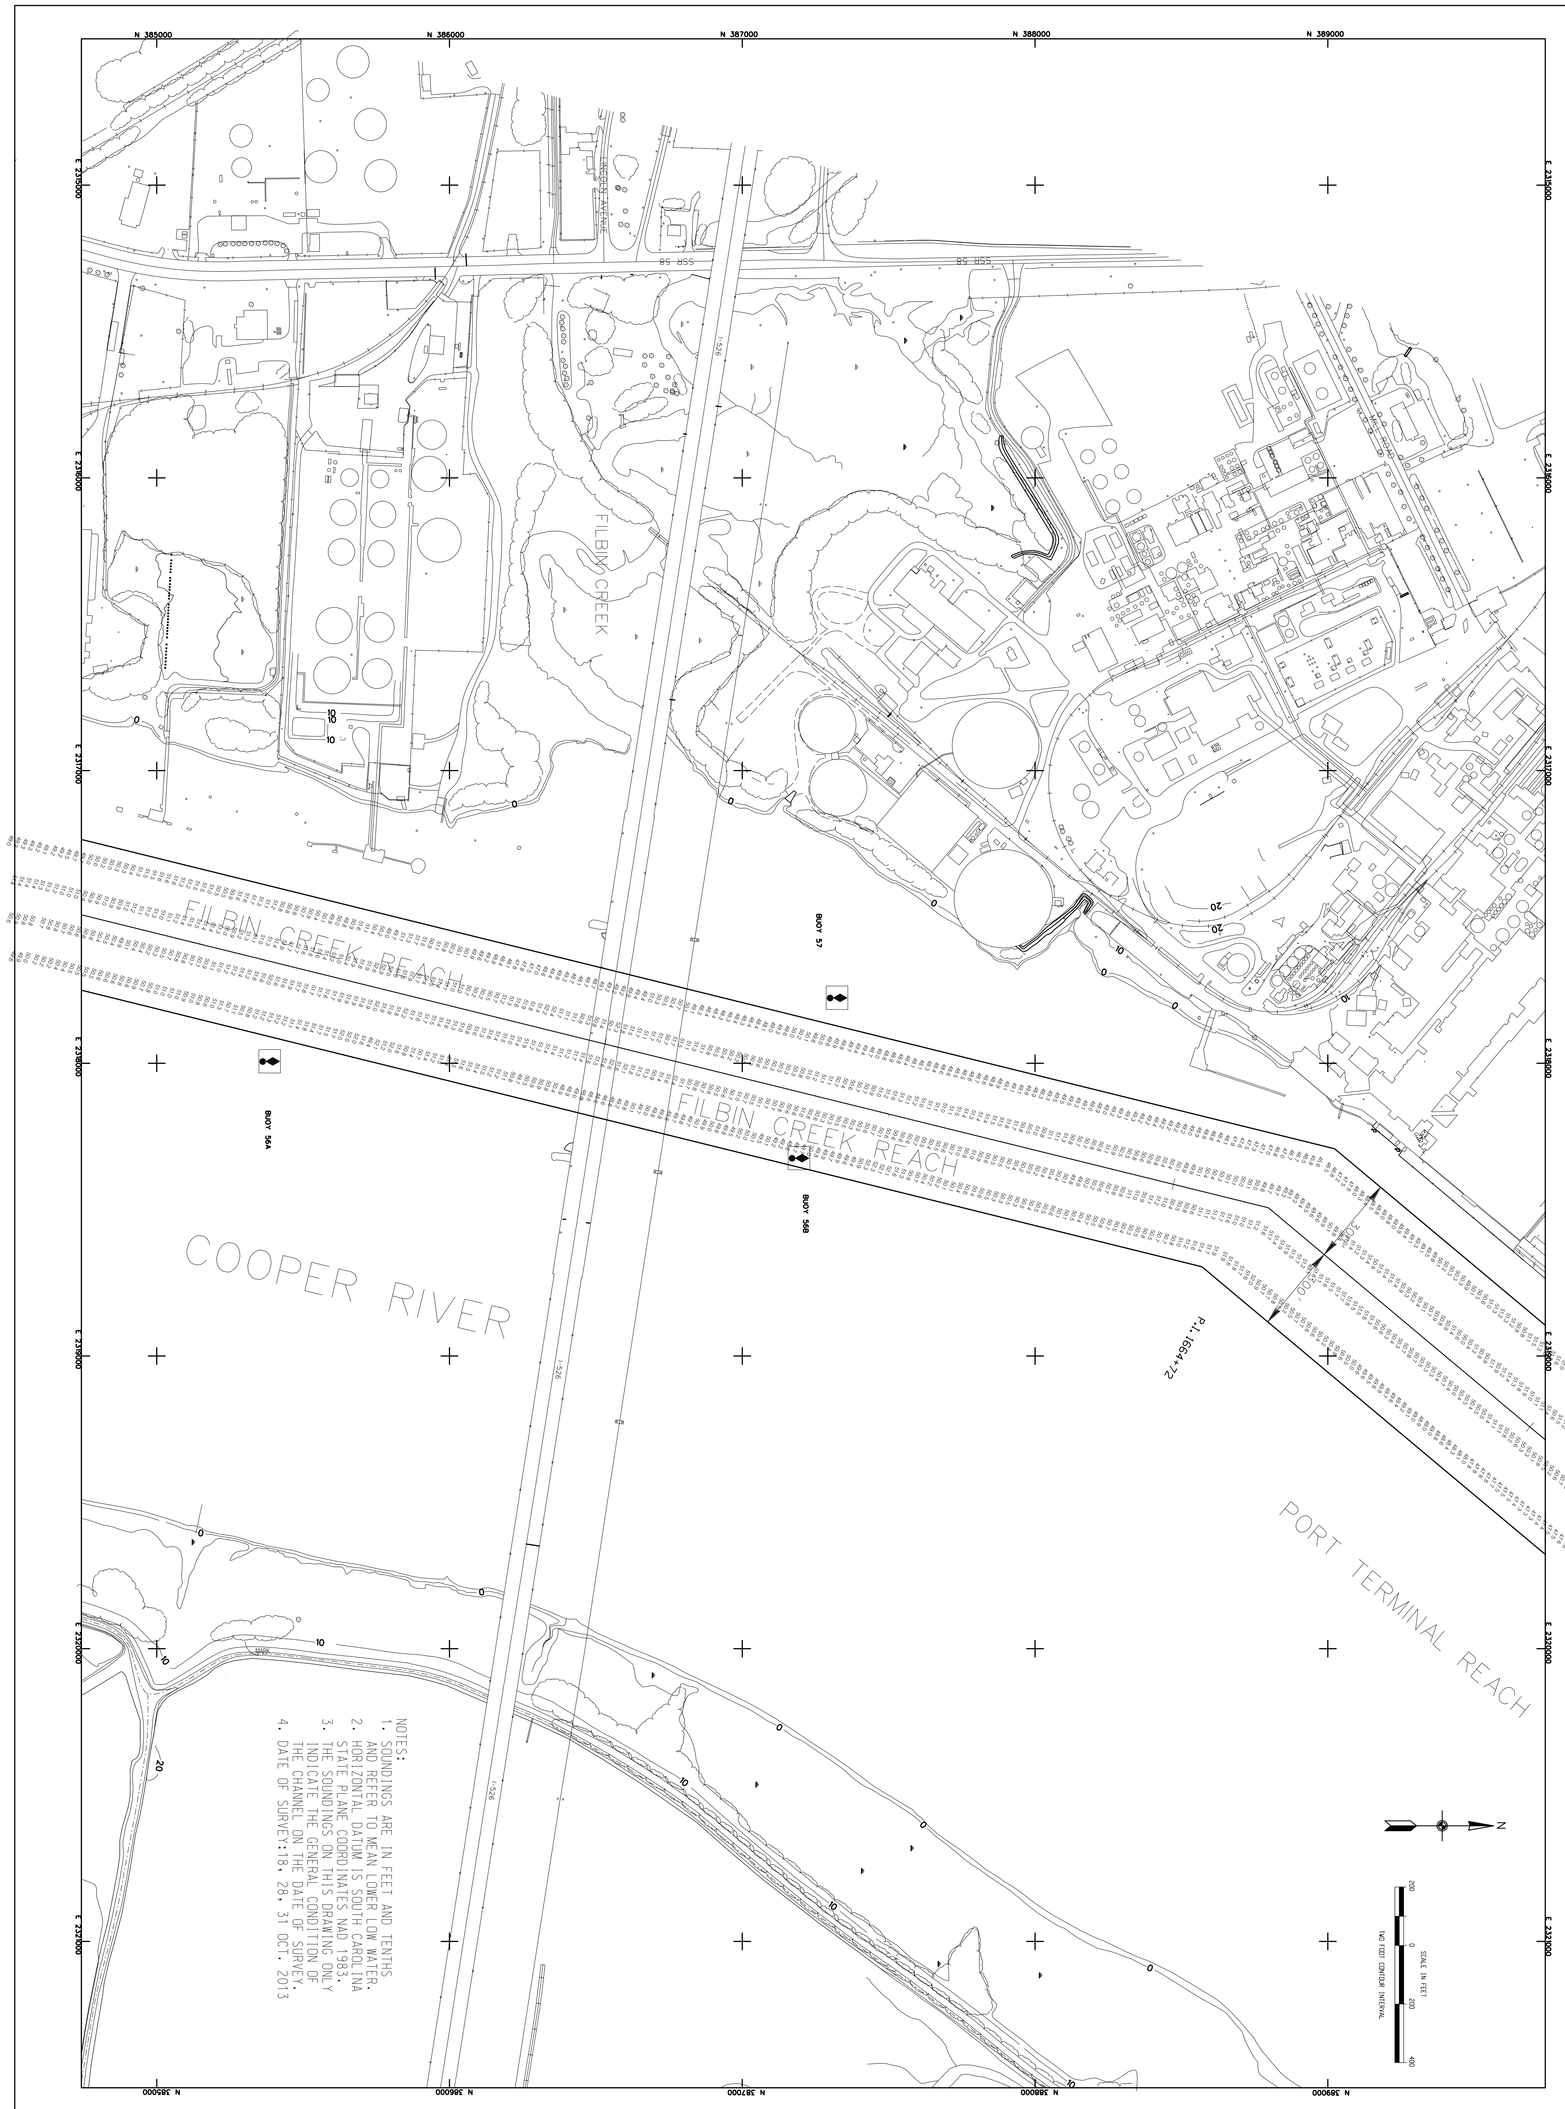

SHEET REFERENCE NUMBER

SHEET 8 OF 9

CHARLESTON HARBOR

FILBIN CREEK REACH

9517

CHARLESTON COUNTY SOUTH CAROLINA

U.S. ARMY ENGINEER DISTRICT
CORPS OF ENGINEERS
CHARLESTON, SOUTH CAROLINA

Designed by:		Date: NOV. 2013	Rev:
Drawn by: MRV	Ckd by:	Design file no. 9517	
Reviewed by:		Drawing Code:	
Submitted by:		File name: Plot date: Dwg scale: 1" = 200'	

MARK	DESCRIPTION	DATE	APPRV.	MARK	DESCRIPTION	DATE	APPRV.

US Army Corps of Engineers
Charleston District

E 2318000 E 2319000 E 2320000 E 2321000 E 2322000 E 2323000 E 2324000

N 394000 N 393000 N 392000 N 391000 N 390000

NOTES:
1. SOUNDINGS ARE IN FEET AND TENTHS AND REFER TO MEAN LOWER LOW WATER.
2. HORIZONTAL DATUM IS SOUTH CAROLINA STATE PLANE COORDINATES NAD 1983.
3. THE SOUNDINGS ON THIS DRAWING ONLY INDICATE THE GENERAL CONDITION OF THE CHANNEL ON THE DATE OF SURVEY.
4. DATE OF SURVEY: 18, 28, 31 OCT. 2013

1720+83

300'

300'

500'

BUOY 62

20+02

1720+83

NORTH AVE

TANK

500+00

PORT TERMINAL REACH

ORDNANCE REACH

P.I. 1700+12

P.I. 1701+35

BUOY 60

COOPER RIVER

883+24

N

SCALE IN FEET
200 0 200 400

US Army Corps of Engineers
Charleston District

MARK	DESCRIPTION	DATE	APPRV.
MARK	DESCRIPTION	DATE	APPRV.

Designed by:
Drawn by: MRV
Reviewed by:
Submitted by:

Date: NOV. 2013
Design file no. 9517
Drawing Code:
File name:
Plot scale: 1" = 200'
Dwg. scale: 1" = 200'

U.S. ARMY ENGINEER DISTRICT
CORPS OF ENGINEERS
CHARLESTON, SOUTH CAROLINA

CHARLESTON HARBOR

ORDNANCE REACH

CHARLESTON COUNTY 9517 SOUTH CAROLINA

SHEET REFERENCE NUMBER

SHEET 9 OF 9