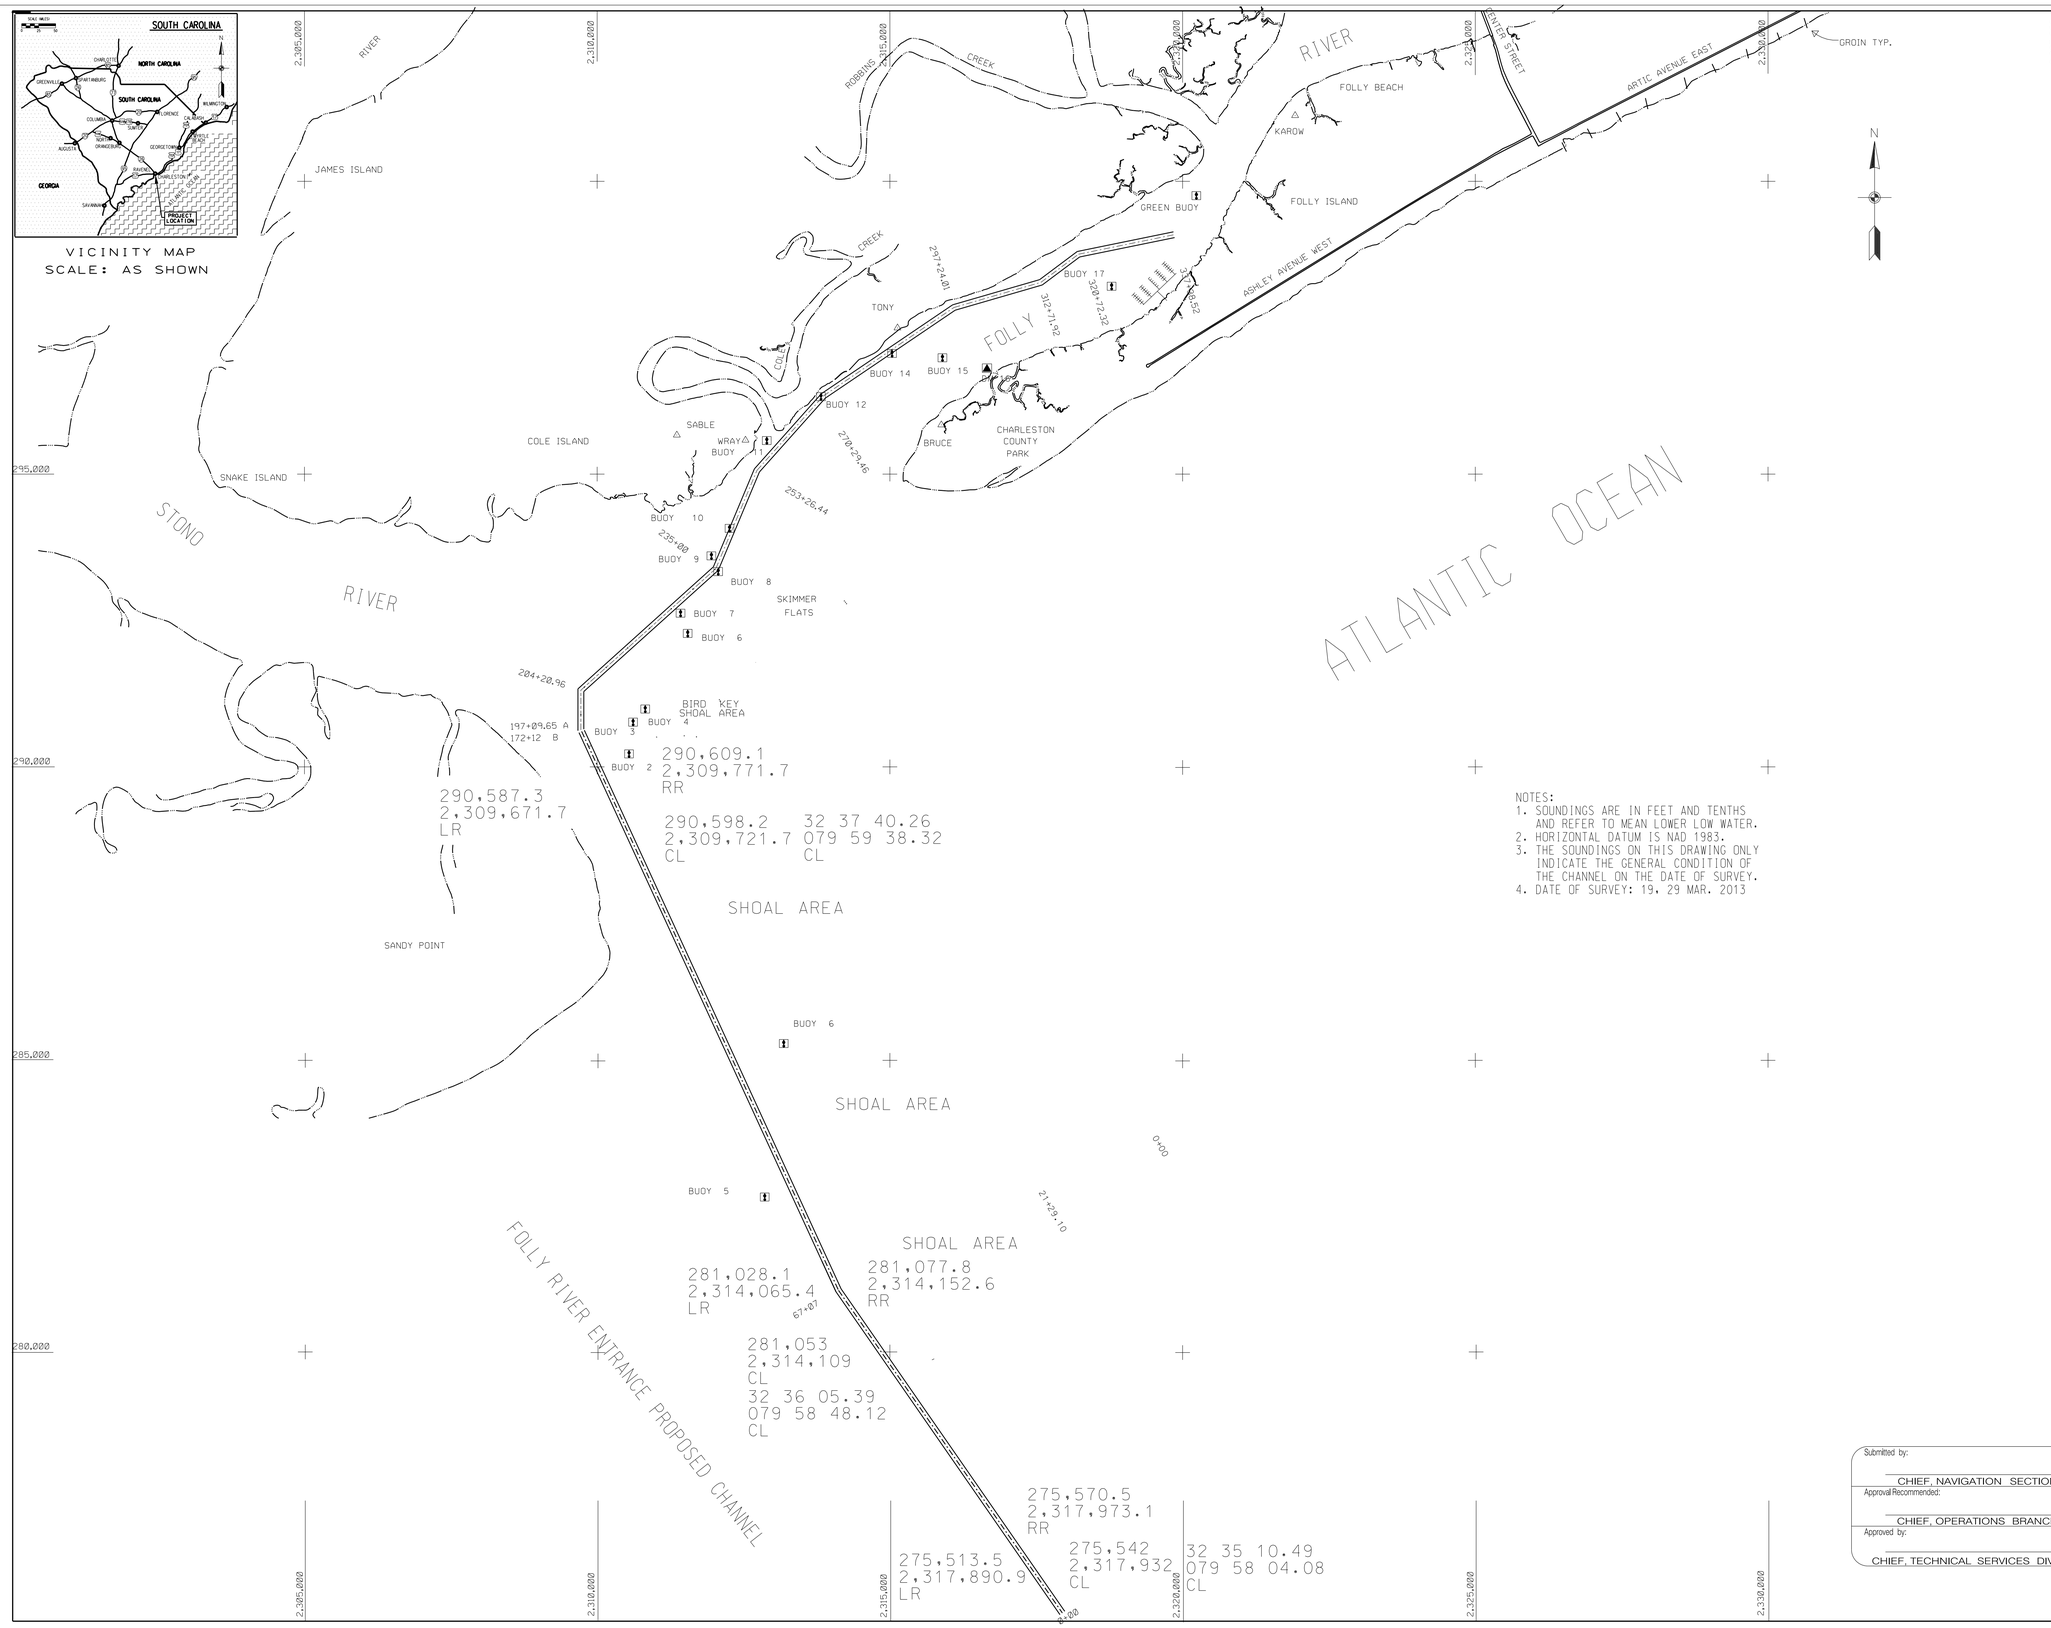

NOTES:
1. SOUNDINGS ARE IN FEET AND TENTHS AND REFER TO MEAN LOWER LOW WATER.
2. HORIZONTAL DATUM IS NAD 1983.
3. THE SOUNDINGS ON THIS DRAWING ONLY INDICATE THE GENERAL CONDITION OF THE CHANNEL ON THE DATE OF SURVEY.
4. DATE OF SURVEY: 19, 29 MAR. 2013

Submitted by:
CHIEF, NAVIGATION SECTION
Approval Recommended:
CHIEF, OPERATIONS BRANCH
Approved by:
CHIEF, TECHNICAL SERVICES DIVISION

US Army Corps of Engineers
Charleston District

MARK	DESCRIPTION	DATE	APPRV.	MARK	DESCRIPTION	DATE	APPRV.

Date: MAR 2013
Rev:
Design file no.: 9479
Drawing Code:
File name:
Plot date:
Plot scale: 1" = 1000'

Designed by:
Drawn by: MRV
Checked by:
Reviewed by:
Submitted by:

U.S. ARMY ENGINEER DISTRICT
CORPS OF ENGINEERS
CHARLESTON, SOUTH CAROLINA

CHARLESTON HARBOR
FOLLY CONDITION
9479
CHARLESTON COUNTY
SOUTH CAROLINA

SHEET REFERENCE NUMBER
SHEET 1 OF 6

NOTES:
1. SOUNDINGS ARE IN FEET AND TENTHS AND REFER TO MEAN LOWER LOW WATER.
2. HORIZONTAL DATUM IS NAD 1983.
3. THE SOUNDINGS ON THIS DRAWING ONLY INDICATE THE GENERAL CONDITION OF THE CHANNEL ON THE DATE OF SURVEY.
4. DATE OF SURVEY:29 MAR. 2013

US Army Corps of Engineers
Charleston District

MARK	DESCRIPTION	DATE	APPR.	MARK	DESCRIPTION	DATE	APPR.

U.S. ARMY ENGINEER DISTRICT
CORPS OF ENGINEERS
CHARLESTON, SOUTH CAROLINA

Designed by:
Drawn by: MRV
Cad by:
Reviewed by:
Submitted by:
Date: MAR. 2013
Rev.
Design file no. 9479
Drawing Code:
File name:
Plot date:
Dwg scale: 1" = 200'

CHARLESTON HARBOR
FOLLY ENTRANCE
9479
CHARLESTON COUNTY SOUTH CAROLINA

SHEET REFERENCE NUMBER
SHEET 2 OF 6

NOTES:
1. SOUNDINGS ARE IN FEET AND TENTHS AND REFER TO MEAN LOWER LOW WATER.
2. HORIZONTAL DATUM IS NAD 1983.
3. THE SOUNDINGS ON THIS DRAWING ONLY INDICATE THE GENERAL CONDITION OF THE CHANNEL ON THE DATE OF SURVEY.
4. DATE OF SURVEY: 29 MAR. 2013

US Army Corps of Engineers
Charleston District

MARK	DESCRIPTION	DATE	APPRV.	MARK	DESCRIPTION	DATE	APPRV.

Designed by:
Drawn by: MRV
Cad by:
Reviewed by:
Submitted by:
Date: MAR. 2013
Rev.
Design file no. 9479
Drawing Code:
File name:
Plot scale:
Dwg. scale: 1" = 200'

U.S. ARMY ENGINEER DISTRICT
CORPS OF ENGINEERS
CHARLESTON, SOUTH CAROLINA

CHARLESTON HARBOR
FOLLY ENTRANCE
9479
CHARLESTON COUNTY SOUTH CAROLINA

SHEET REFERENCE NUMBER
SHEET 3 OF 6

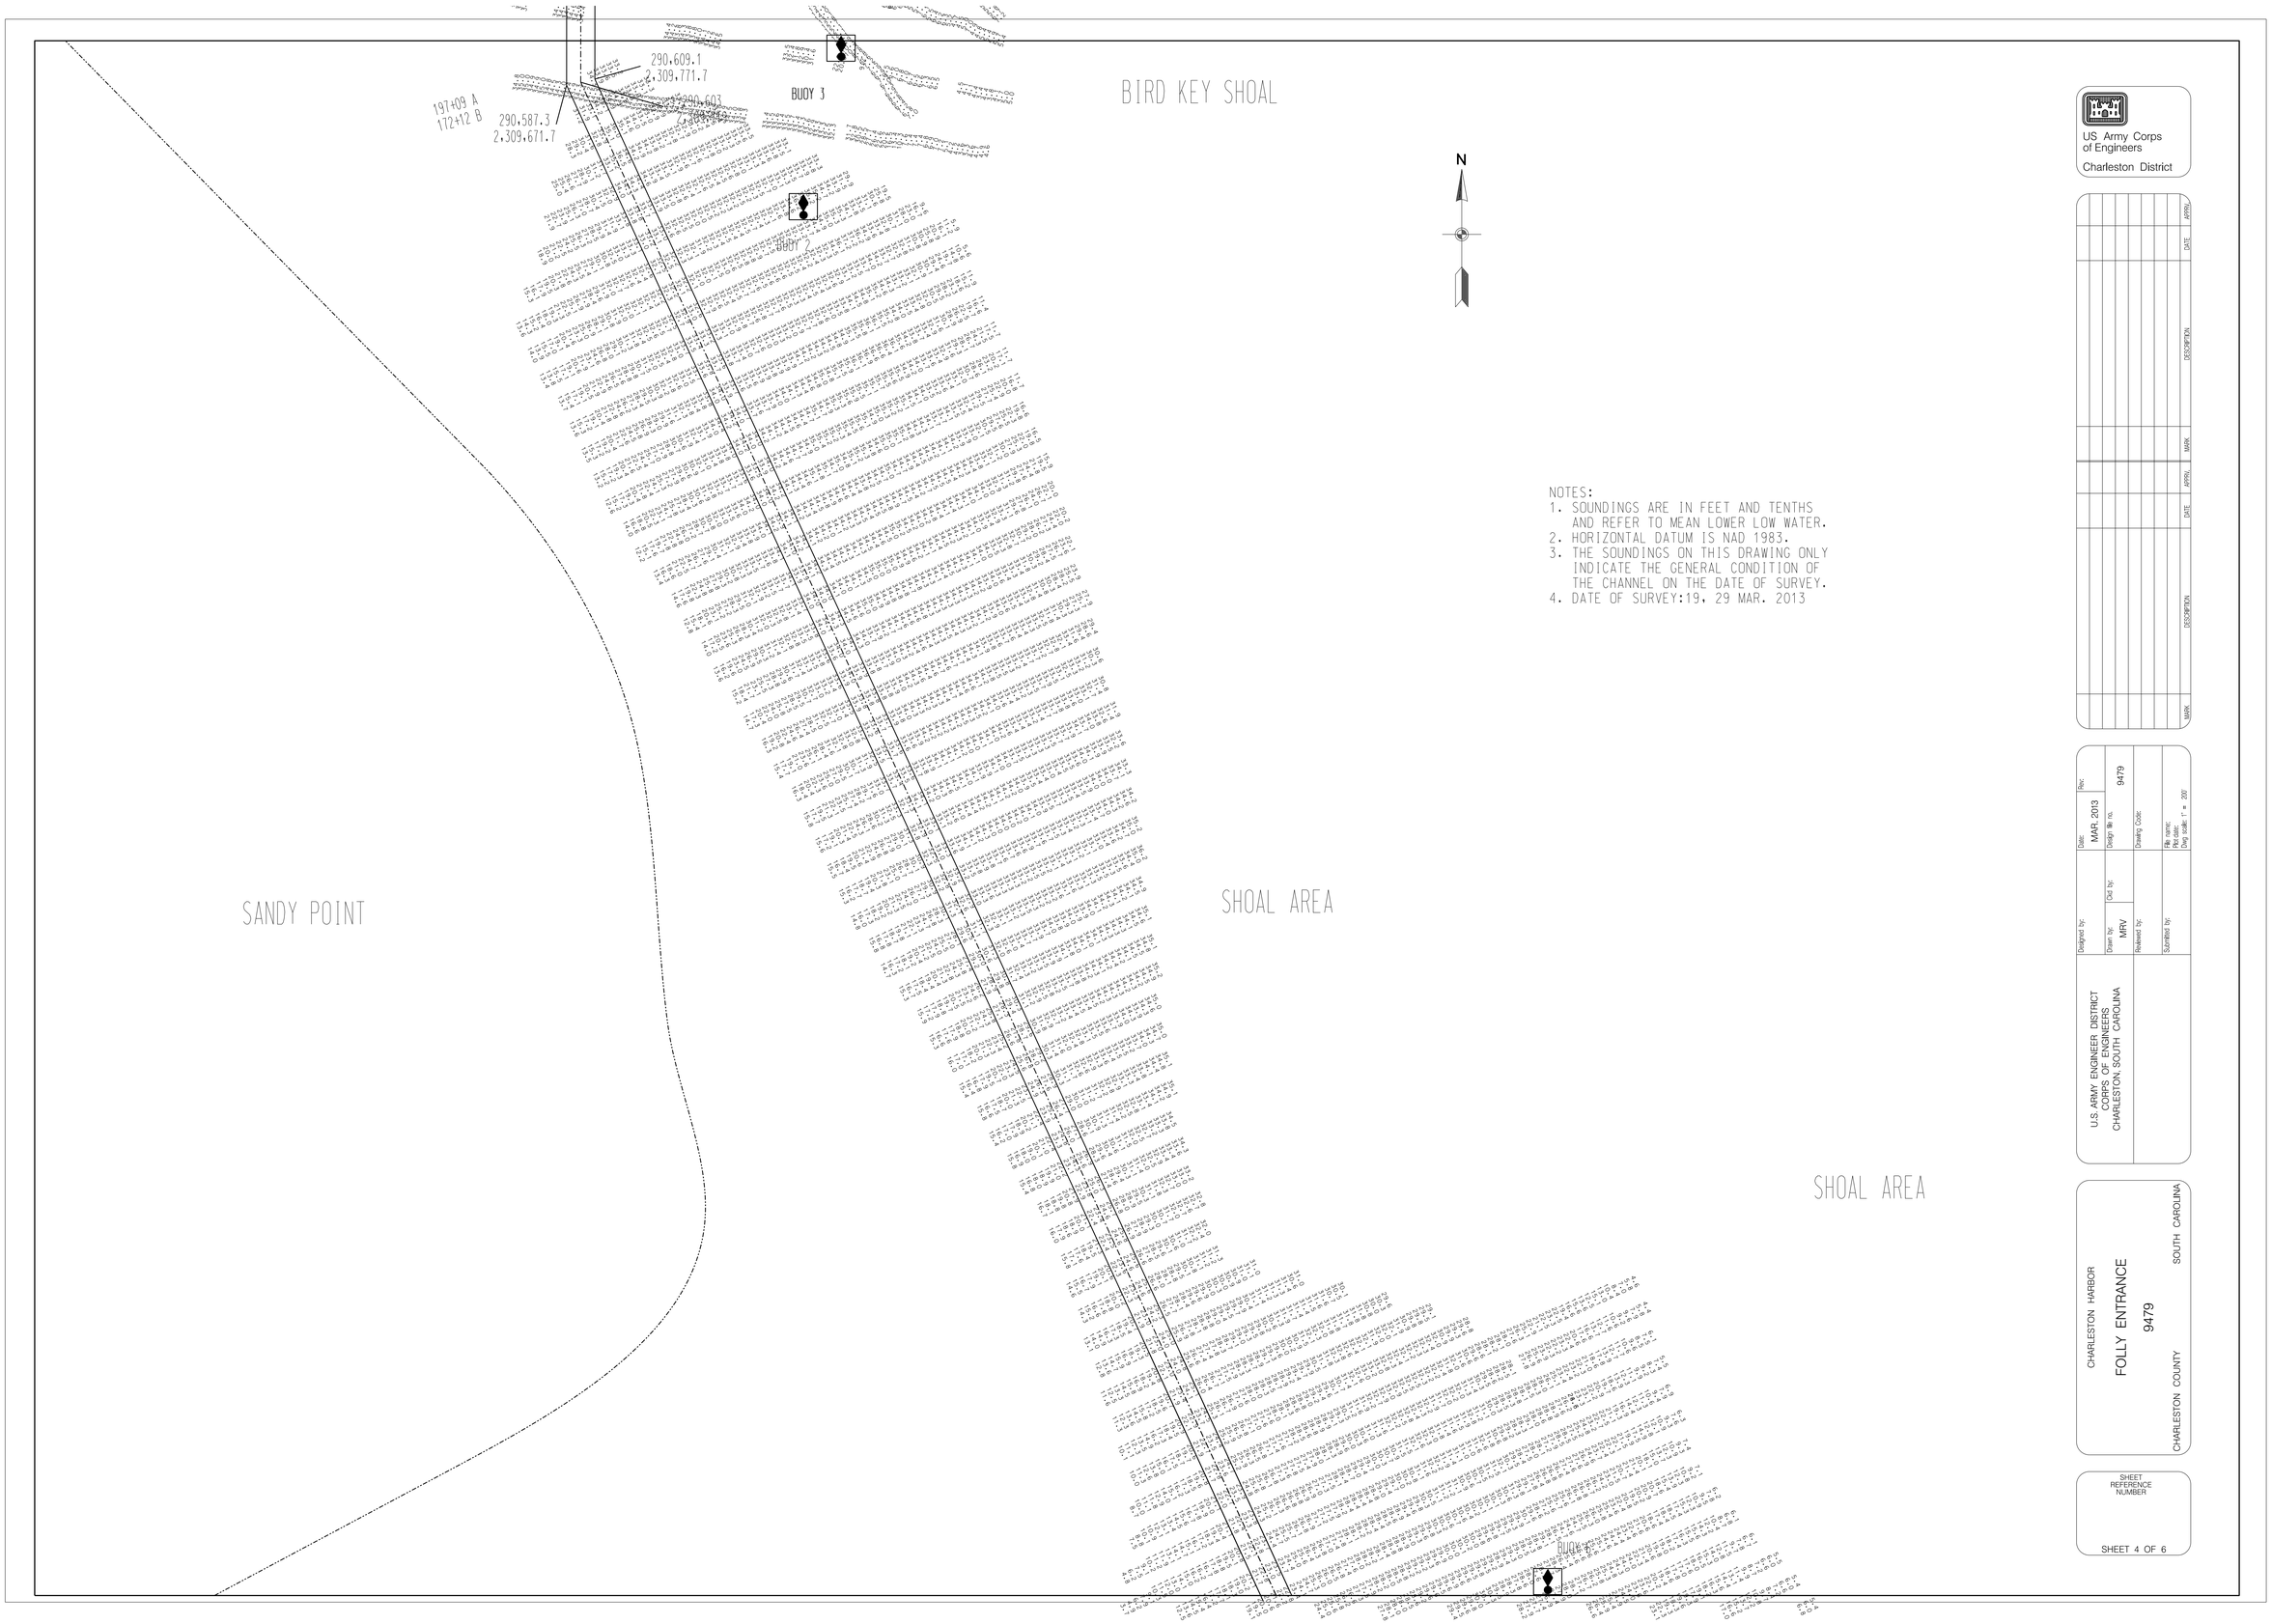

NOTES:
1. SOUNDINGS ARE IN FEET AND TENTHS AND REFER TO MEAN LOWER LOW WATER.
2. HORIZONTAL DATUM IS NAD 1983.
3. THE SOUNDINGS ON THIS DRAWING ONLY INDICATE THE GENERAL CONDITION OF THE CHANNEL ON THE DATE OF SURVEY.
4. DATE OF SURVEY:19, 29 MAR. 2013

US Army Corps of Engineers
Charleston District

MARK	DESCRIPTION	DATE	APPRV.	MARK	DESCRIPTION	DATE	APPRV.

Date: MAR. 2013
Rev:
Design file no. 9479
Drawing Code:
File name:
Proj date:
Dwg scale: 1" = 200'
Designed by:
Drawn by: MRV
Ckd by:
Reviewed by:
Submitted by:

U.S. ARMY ENGINEER DISTRICT
CORPS OF ENGINEERS
CHARLESTON, SOUTH CAROLINA

CHARLESTON HARBOR
FOLLY ENTRANCE
9479
CHARLESTON COUNTY SOUTH CAROLINA

SHEET REFERENCE NUMBER
SHEET 4 OF 6

NOTES:
1. SOUNDINGS ARE IN FEET AND TENTHS AND REFER TO MEAN LOWER LOW WATER.
2. HORIZONTAL DATUM IS NAD 1983.
3. THE SOUNDINGS ON THIS DRAWING ONLY INDICATE THE GENERAL CONDITION OF THE CHANNEL ON THE DATE OF SURVEY.
4. DATE OF SURVEY: 19 MAR. 2013

US Army Corps of Engineers
Charleston District

MARK	DESCRIPTION	DATE	APPR.	MARK	DESCRIPTION	DATE	APPR.

Designed by:
Date: MAR. 2013
Rev:
Design file no.: 9479
Drawn by: MRV
Ckd by:
Drawing Code:
Reviewed by:
Submitted by:
File name:
Plot date:
Plot scale: 1" = 200'

U.S. ARMY ENGINEER DISTRICT
CORPS OF ENGINEERS
CHARLESTON, SOUTH CAROLINA

FOLLY RIVER
FOLLY RIVER INSIDE CONDITION
9479
CHARLESTON COUNTY
SOUTH CAROLINA

SHEET REFERENCE NUMBER

SHEET 5 OF 6

NOTES:
1. SOUNDINGS ARE IN FEET AND TENTHS AND REFER TO MEAN LOWER LOW WATER.
2. HORIZONTAL DATUM IS NAD 1983.
3. THE SOUNDINGS ON THIS DRAWING ONLY INDICATE THE GENERAL CONDITION OF THE CHANNEL ON THE DATE OF SURVEY.
4. DATE OF SURVEY:19 MAR. 2013

US Army Corps of Engineers
Charleston District

END OF A PIER

FOLLY RIVER

PIPELINE EASEMENT

FOLLY ISLAND

CHARLESTON COUNTY PARK

FOLLY BEACH DISPOSAL AREA

ATLANTIC OCEAN

COLE CREEK

BUOY 11

BUOY 12

BUOY 14

BUOY 15

BUOY 17

DM 16

BRUCE

U.S. ARMY ENGINEER DISTRICT
CORPS OF ENGINEERS
CHARLESTON, SOUTH CAROLINA

Designed by:
Drawn by: MBV
Checked by:
Reviewed by:
Submitted by:
Date: MAR 2013
Rev:
Design file no. 9479
Drawing Code:
File name:
Plot scale:
Dwg scale: 1" = 200'

FOLLY RIVER
FOLLY RIVER INSIDE CONDITION
9479
CHARLESTON COUNTY SOUTH CAROLINA

SHEET REFERENCE NUMBER
SHEET 6 OF 6

FOLLYINSIDENEWS3.DGN