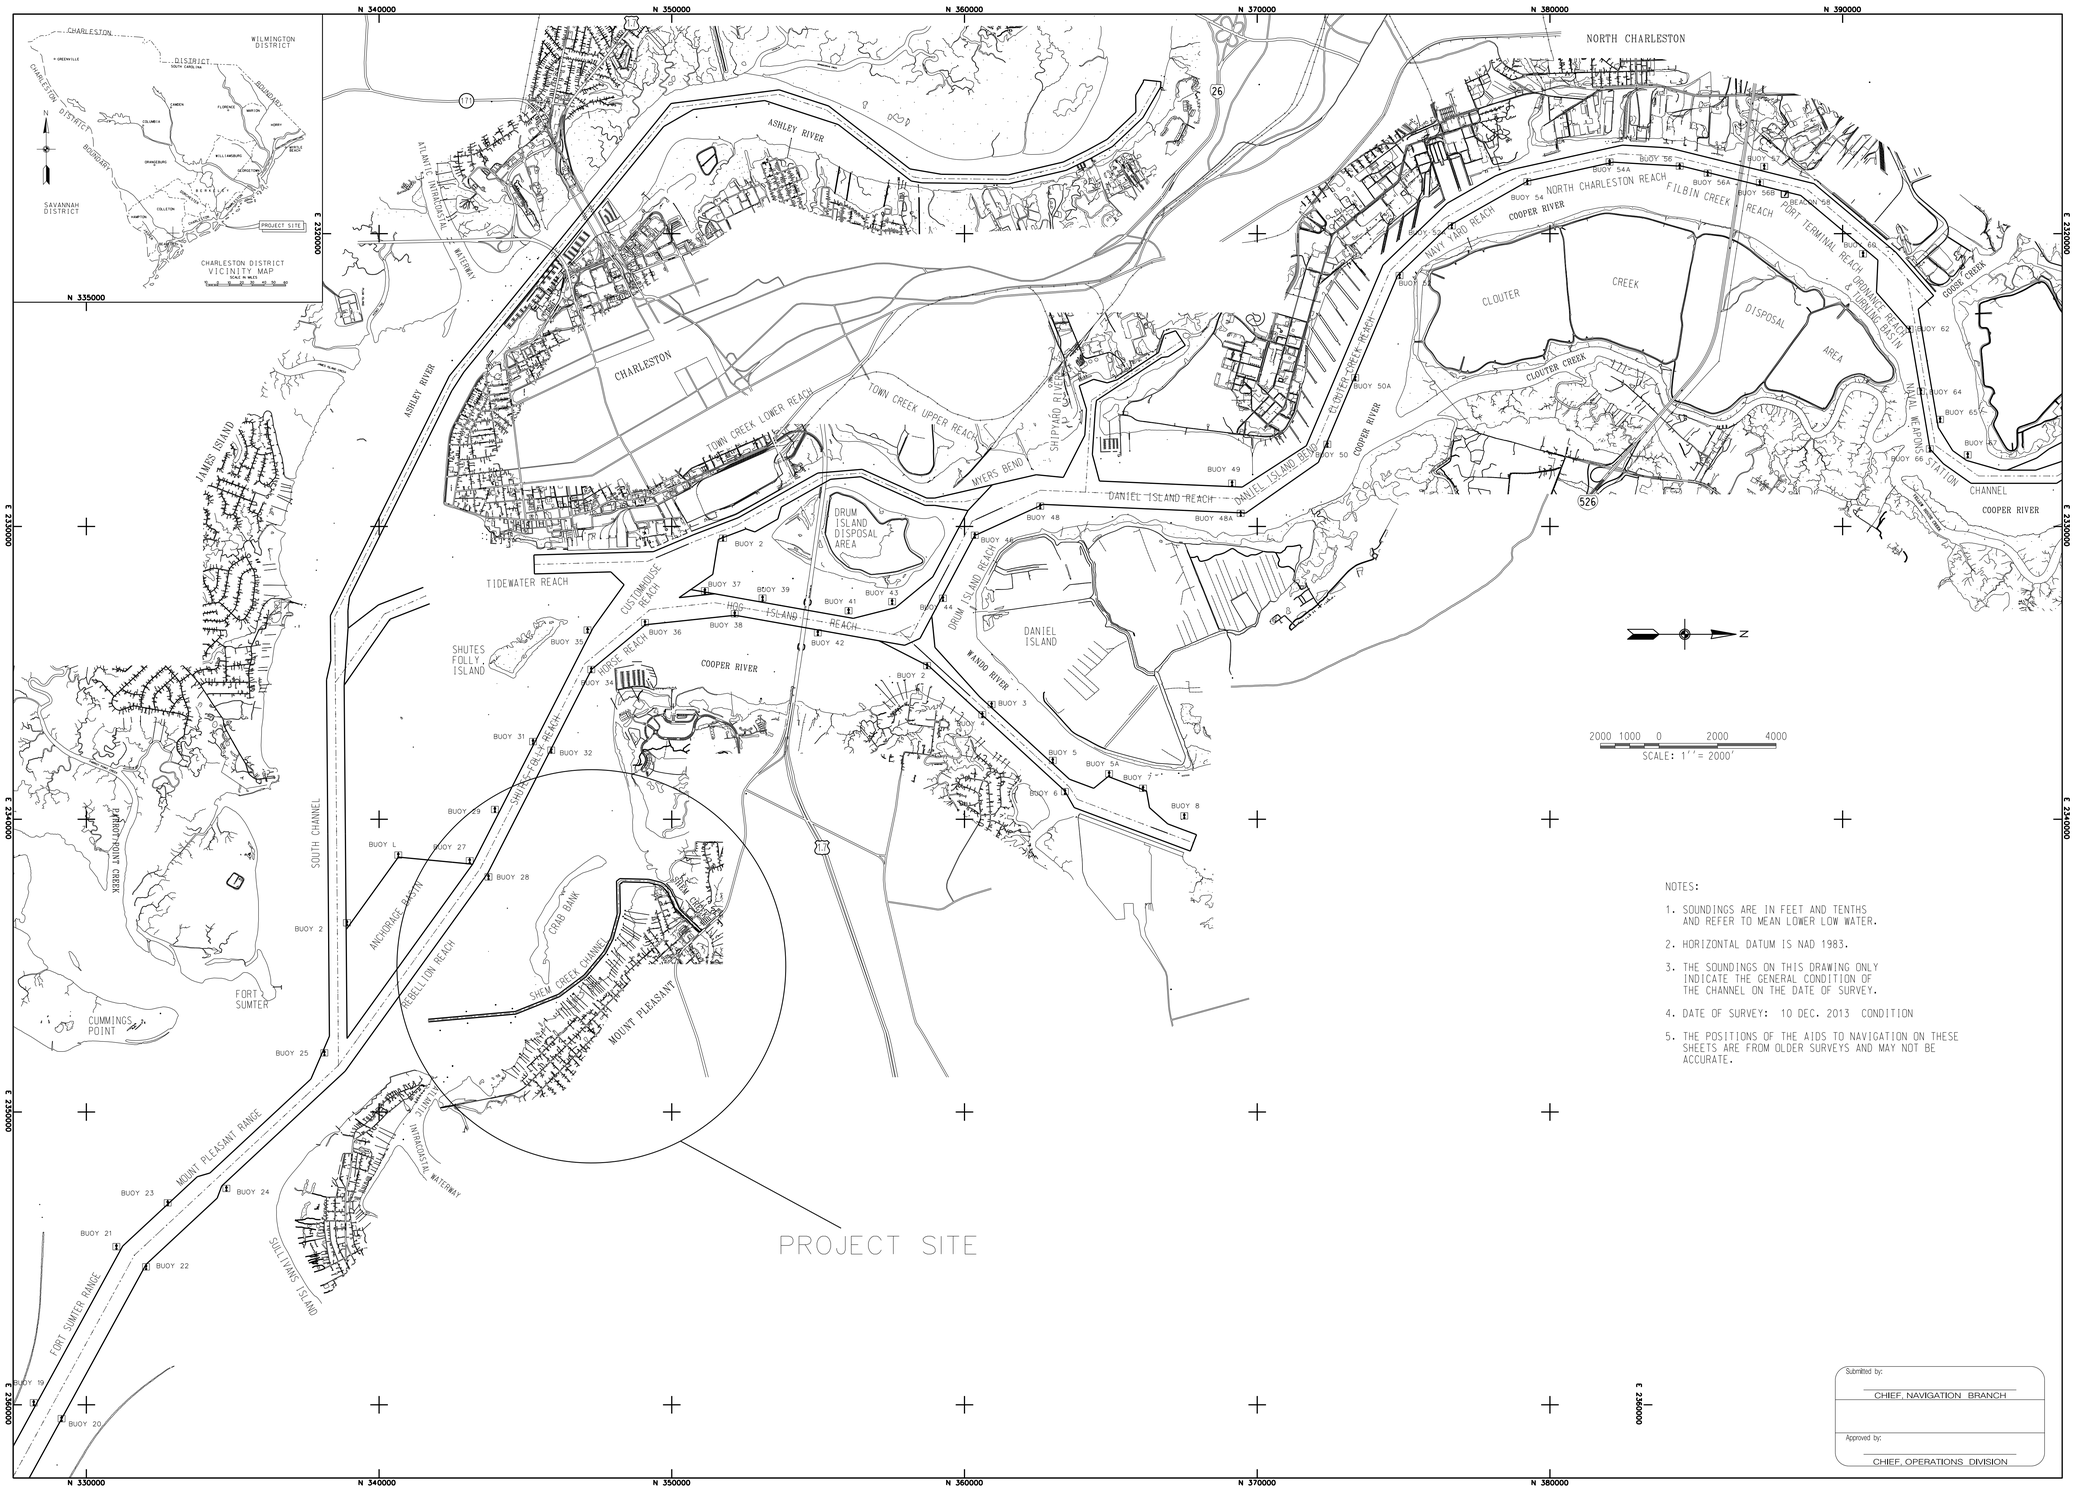

NOTES:

1. SOUNDINGS ARE IN FEET AND TENTHS AND REFER TO MEAN LOWER LOW WATER.
2. HORIZONTAL DATUM IS NAD 1983.
3. THE SOUNDINGS ON THIS DRAWING ONLY INDICATE THE GENERAL CONDITION OF THE CHANNEL ON THE DATE OF SURVEY.
4. DATE OF SURVEY: 10 DEC. 2013 CONDITION
5. THE POSITIONS OF THE AIDS TO NAVIGATION ON THESE SHEETS ARE FROM OLDER SURVEYS AND MAY NOT BE ACCURATE.

Submitted by:
CHIEF, NAVIGATION BRANCH

Approved by:
CHIEF, OPERATIONS DIVISION

US Army Corps of Engineers
Charleston District

DESCRIPTION	DATE	APPRV.	DESCRIPTION	DATE	APPRV.

Designed by:
Drawn by: MRV
Cad by:
Reviewed by:
Submitted by:
Date: DEC. 2013
Rev:
Design file no: 9526
Drawing code:
File name:
Plot scale:
Orig. scale: 1" = 2000'

U.S. ARMY ENGINEER DISTRICT
CORPS OF ENGINEERS
CHARLESTON, SOUTH CAROLINA

CHARLESTON HARBOR
SHEM CREEK PROFILE LINES
9526
CHARLESTON & BERKELEY COUNTIES, SOUTH CAROLINA

SHEET REFERENCE NUMBER
SHEET 1 OF 4

US Army Corps of Engineers
Charleston District

MARK	DESCRIPTION	DATE	APPROV.	MARK	DESCRIPTION	DATE	APPROV.

Designed by:
Date: DEC. 2013
Rev:
Drawn by: MRV
Out by:
Design file no.: 9526
Drawing Code:
Reviewed by:
Submitted by:
File name:
Plot date:
Dwg scale: 1" = 200'

U.S. ARMY ENGINEER DISTRICT
CORPS OF ENGINEERS
CHARLESTON, SOUTH CAROLINA

CHARLESTON HARBOR
MAIN CHANNEL/Ashley River/Shem Creek
CHARLESTON, SC
CONDITION SURVEY
(Shem Ck. STA. 0+00 to STA. 8+22.13)
9526
CHARLESTON COUNTY SOUTH CAROLINA

SHEET REFERENCE NUMBER

SHEET 2 OF 4

US Army Corps of Engineers
Charleston District

MARK	DESCRIPTION	DATE	APPRV.	MARK	DESCRIPTION	DATE	APPRV.

U.S. ARMY ENGINEER DISTRICT
CORPS OF ENGINEERS
CHARLESTON, SOUTH CAROLINA

Designed by: | Date: DEC. 2013 | Rev:
Drawn by: MRV | Chk by: | Design file no. 9526
Reviewed by: | Drawing Code:
Supervised by: | File name: | Plot date:
Dwg scale: 1" = 200'

CHARLESTON HARBOR
SHEM CREEK
CHARLESTON, SC

CONDITION SURVEY
9526

CHARLESTON COUNTY SOUTH CAROLINA

SHEET REFERENCE NUMBER
SHEET 3 OF 4

NOTES:
1. SOUNDINGS ARE IN FEET AND TENTHS AND REFER TO MEAN LOWER LOW WATER (MLLW).
2. HORIZONTAL DATUM IS SCSPC NAD 1983.
3. VERTICAL DATUM FOR TOPOGRAPHY IS NAVD 1988.
4. MAPPING PREPARED FROM AERIAL PHOTOGRAPHY FLOWN MARCH 2005 AT SCALE 1" = 600'.
5. THE SOUNDINGS ON THS DRAWING INDICATE THE CONDITION OF THE CHANNEL ON THE DATE OF SURVEY.
6. DATE OF SURVEY: 10 DEC. 2013 COND.

N

SCALE IN FEET
200 0 200 400
TWO FOOT CONTOUR INTERVAL

US Army Corps of Engineers
Charleston District

MARK	DATE	DESCRIPTION	MARK	DATE	DESCRIPTION	MARK

U.S. ARMY ENGINEER DISTRICT
CORPS OF ENGINEERS
CHARLESTON, SOUTH CAROLINA

Designed by:
Drawn by: MRV
Checked by:
Reviewed by:
Submitted by:
Date: DEC. 2013
Design file no.: 9526
Drawing Code:
File name:
Plot date:
Dwg Scale: 1" = 200'
Rev:

CHARLESTON HARBOR
SHEM CREEK
CHARLESTON, SC

CONDITION SURVEY
9526

CHARLESTON COUNTY SOUTH CAROLINA

SHEET REFERENCE NUMBER

SHEET 4 OF 4