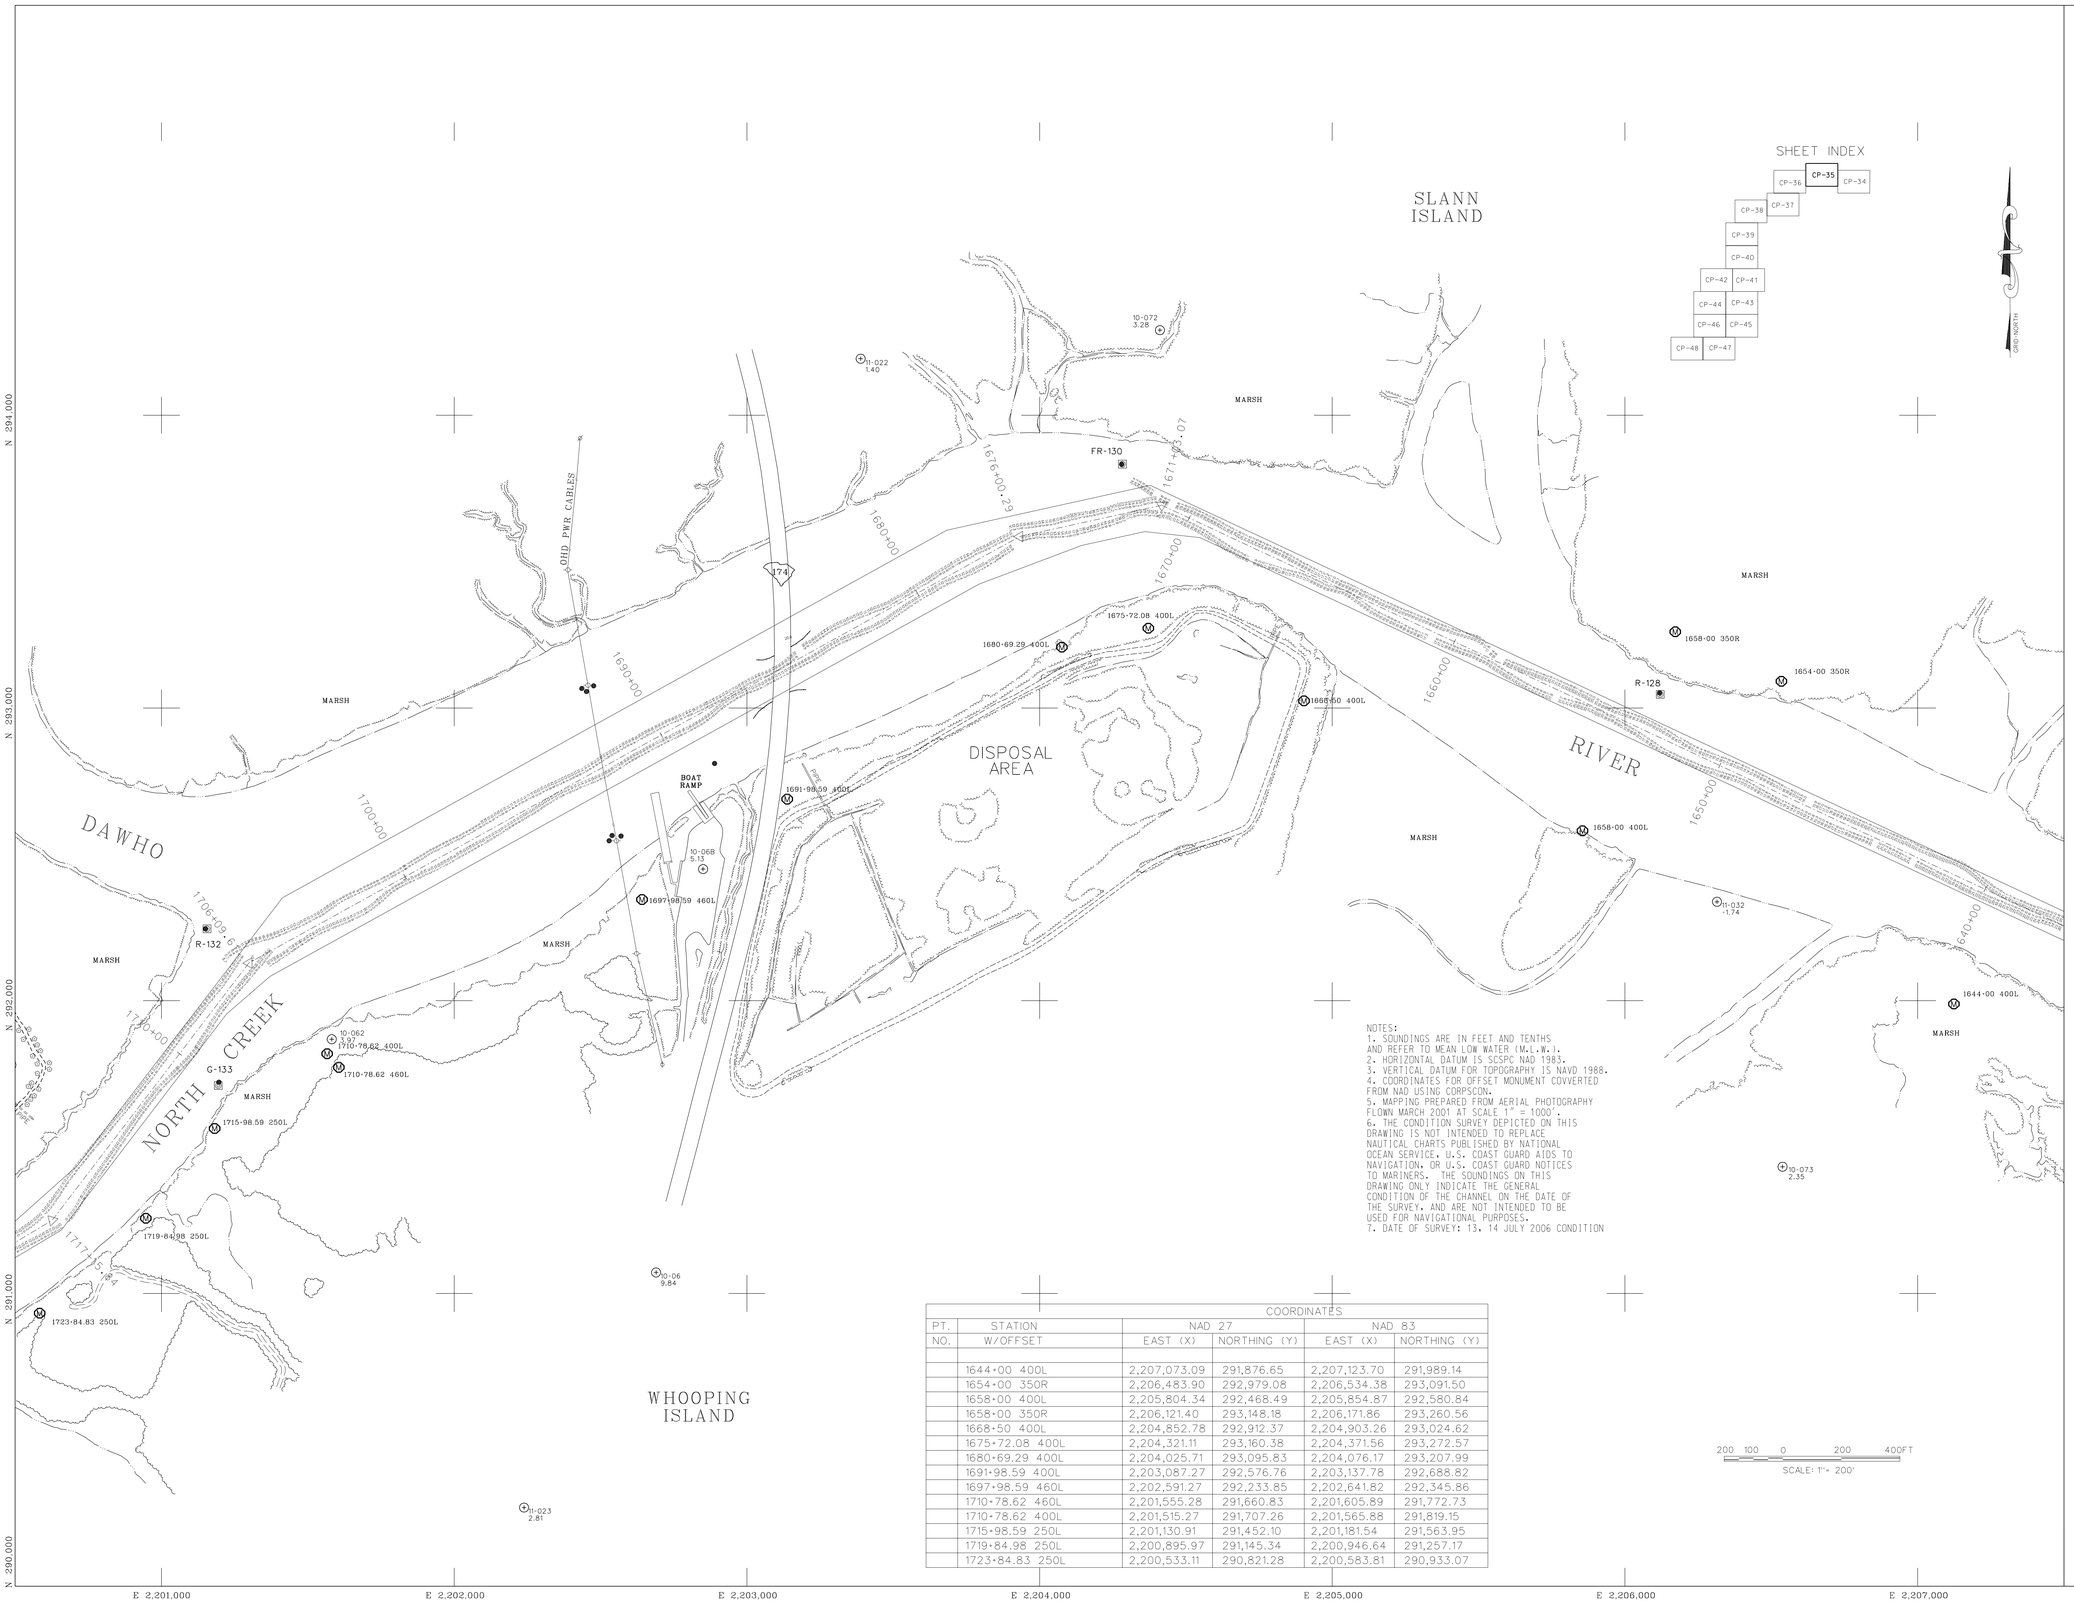

NOTES:
1. SOUNDINGS ARE IN FEET AND TENTHS AND REFER TO MEAN LOW WATER (M.L.W.).
2. HORIZONTAL DATUM IS SCSPC NAD 1983.
3. VERTICAL DATUM FOR TOPOGRAPHY IS NAVD 1988.
4. COORDINATES FOR OFFSET MONUMENT CONVERTED FROM NAD USING CORPSCON.
5. MAPPING PREPARED FROM AERIAL PHOTOGRAPHY FLOWN MARCH 2001 AT SCALE 1" = 1000'.
6. THE CONDITION SURVEY DEPICTED ON THIS DRAWING IS NOT INTENDED TO REPLACE NAUTICAL CHARTS PUBLISHED BY NATIONAL OCEAN SERVICE, U.S. COAST GUARD AIDS TO NAVIGATION, OR U.S. COAST GUARD NOTICES TO MARINERS. THE SOUNDINGS ON THIS DRAWING ONLY INDICATE THE GENERAL CONDITION OF THE CHANNEL ON THE DATE OF THE SURVEY, AND ARE NOT INTENDED TO BE USED FOR NAVIGATIONAL PURPOSES.
7. DATE OF SURVEY: 13, 14 JULY 2006 CONDITION

PT. NO.	STATION W/OFFSET	COORDINATES NAD 27 EAST (X)	NAD 27 NORTHING (Y)	NAD 83 EAST (X)	NAD 83 NORTHING (Y)
	1644+00 400L	2,207,073.09	291,876.65	2,207,123.70	291,989.14
	1654+00 350R	2,206,483.90	292,979.08	2,206,534.38	293,091.50
	1658+00 400L	2,205,804.34	292,468.49	2,205,854.87	292,580.84
	1658+00 350R	2,206,121.40	293,148.18	2,206,171.86	293,260.56
	1668+50 400L	2,204,852.78	292,912.37	2,204,903.26	293,024.62
	1675+72.08 400L	2,204,321.11	293,160.38	2,204,371.56	293,272.57
	1680+69.29 400L	2,204,025.71	293,095.83	2,204,076.17	293,207.99
	1691+98.59 400L	2,203,087.27	292,576.76	2,203,137.78	292,688.82
	1697+98.59 460L	2,202,591.27	292,233.85	2,202,641.82	292,345.86
	1710+78.62 460L	2,201,555.28	291,660.83	2,201,605.89	291,772.73
	1710+78.62 400L	2,201,515.27	291,707.26	2,201,565.88	291,819.15
	1715+98.59 250L	2,201,130.91	291,452.10	2,201,181.54	291,563.95
	1719+84.98 250L	2,200,895.97	291,145.34	2,200,946.64	291,257.17
	1723+84.83 250L	2,200,533.11	290,821.28	2,200,583.81	290,933.07

US Army Corps of Engineers
Charleston District

No.	Bop Blocc Description 1	DATE	APPRV.	No.	DESCRIPTION	DATE	APPRV.	No.	DESCRIPTION	DATE	APPRV.
No. 1	****	Date 1	Appvr. 1	No. 9	****	Date 9	Appvr. 9				
No. 2	****	Date 2	Appvr. 2	No. 10	****	Date 10	Appvr. 10				
No. 3	****	Date 3	Appvr. 3	No. 11	****	Date 11	Appvr. 11				
No. 4	****	Date 4	Appvr. 4	No. 12	****	Date 12	Appvr. 12				
No. 5	****	Date 5	Appvr. 5	No. 13	****	Date 13	Appvr. 13				
No. 6	****	Date 6	Appvr. 6	No. 14	****	Date 14	Appvr. 14				
No. 7	****	Date 7	Appvr. 7	No. 15	****	Date 15	Appvr. 15				
No. 8	****	Date 8	Appvr. 8	No. 16	****	Date 16	Appvr. 16				

Rev:

Date: JULY 2006
Design file no.:
Drawing Code:
File name: 9117834.DGN
Dwg scale: 1" = 200'

Designed by:
Drawn by: VERDOLINI
Cad by:
Reviewed by:
Submitted by:

U.S. ARMY ENGINEER DISTRICT
CORPS OF ENGINEERS
CHARLESTON, SOUTH CAROLINA

9117

ATLANTIC INTRACOASTAL WATERWAY
CHARLESTON TO PORT ROYAL
CHARLESTON, COLLETON AND BEAUFORT COUNTIES
SOUTH CAROLINA

CONDITION SURVEY
STA. 1637+00 TO STA. 1718+64

SHEET REFERENCE NUMBER

SHEET 34 OF 68

CP-35

.../dgn/9117834.DGN 11/15/2006 4:35:33 PM