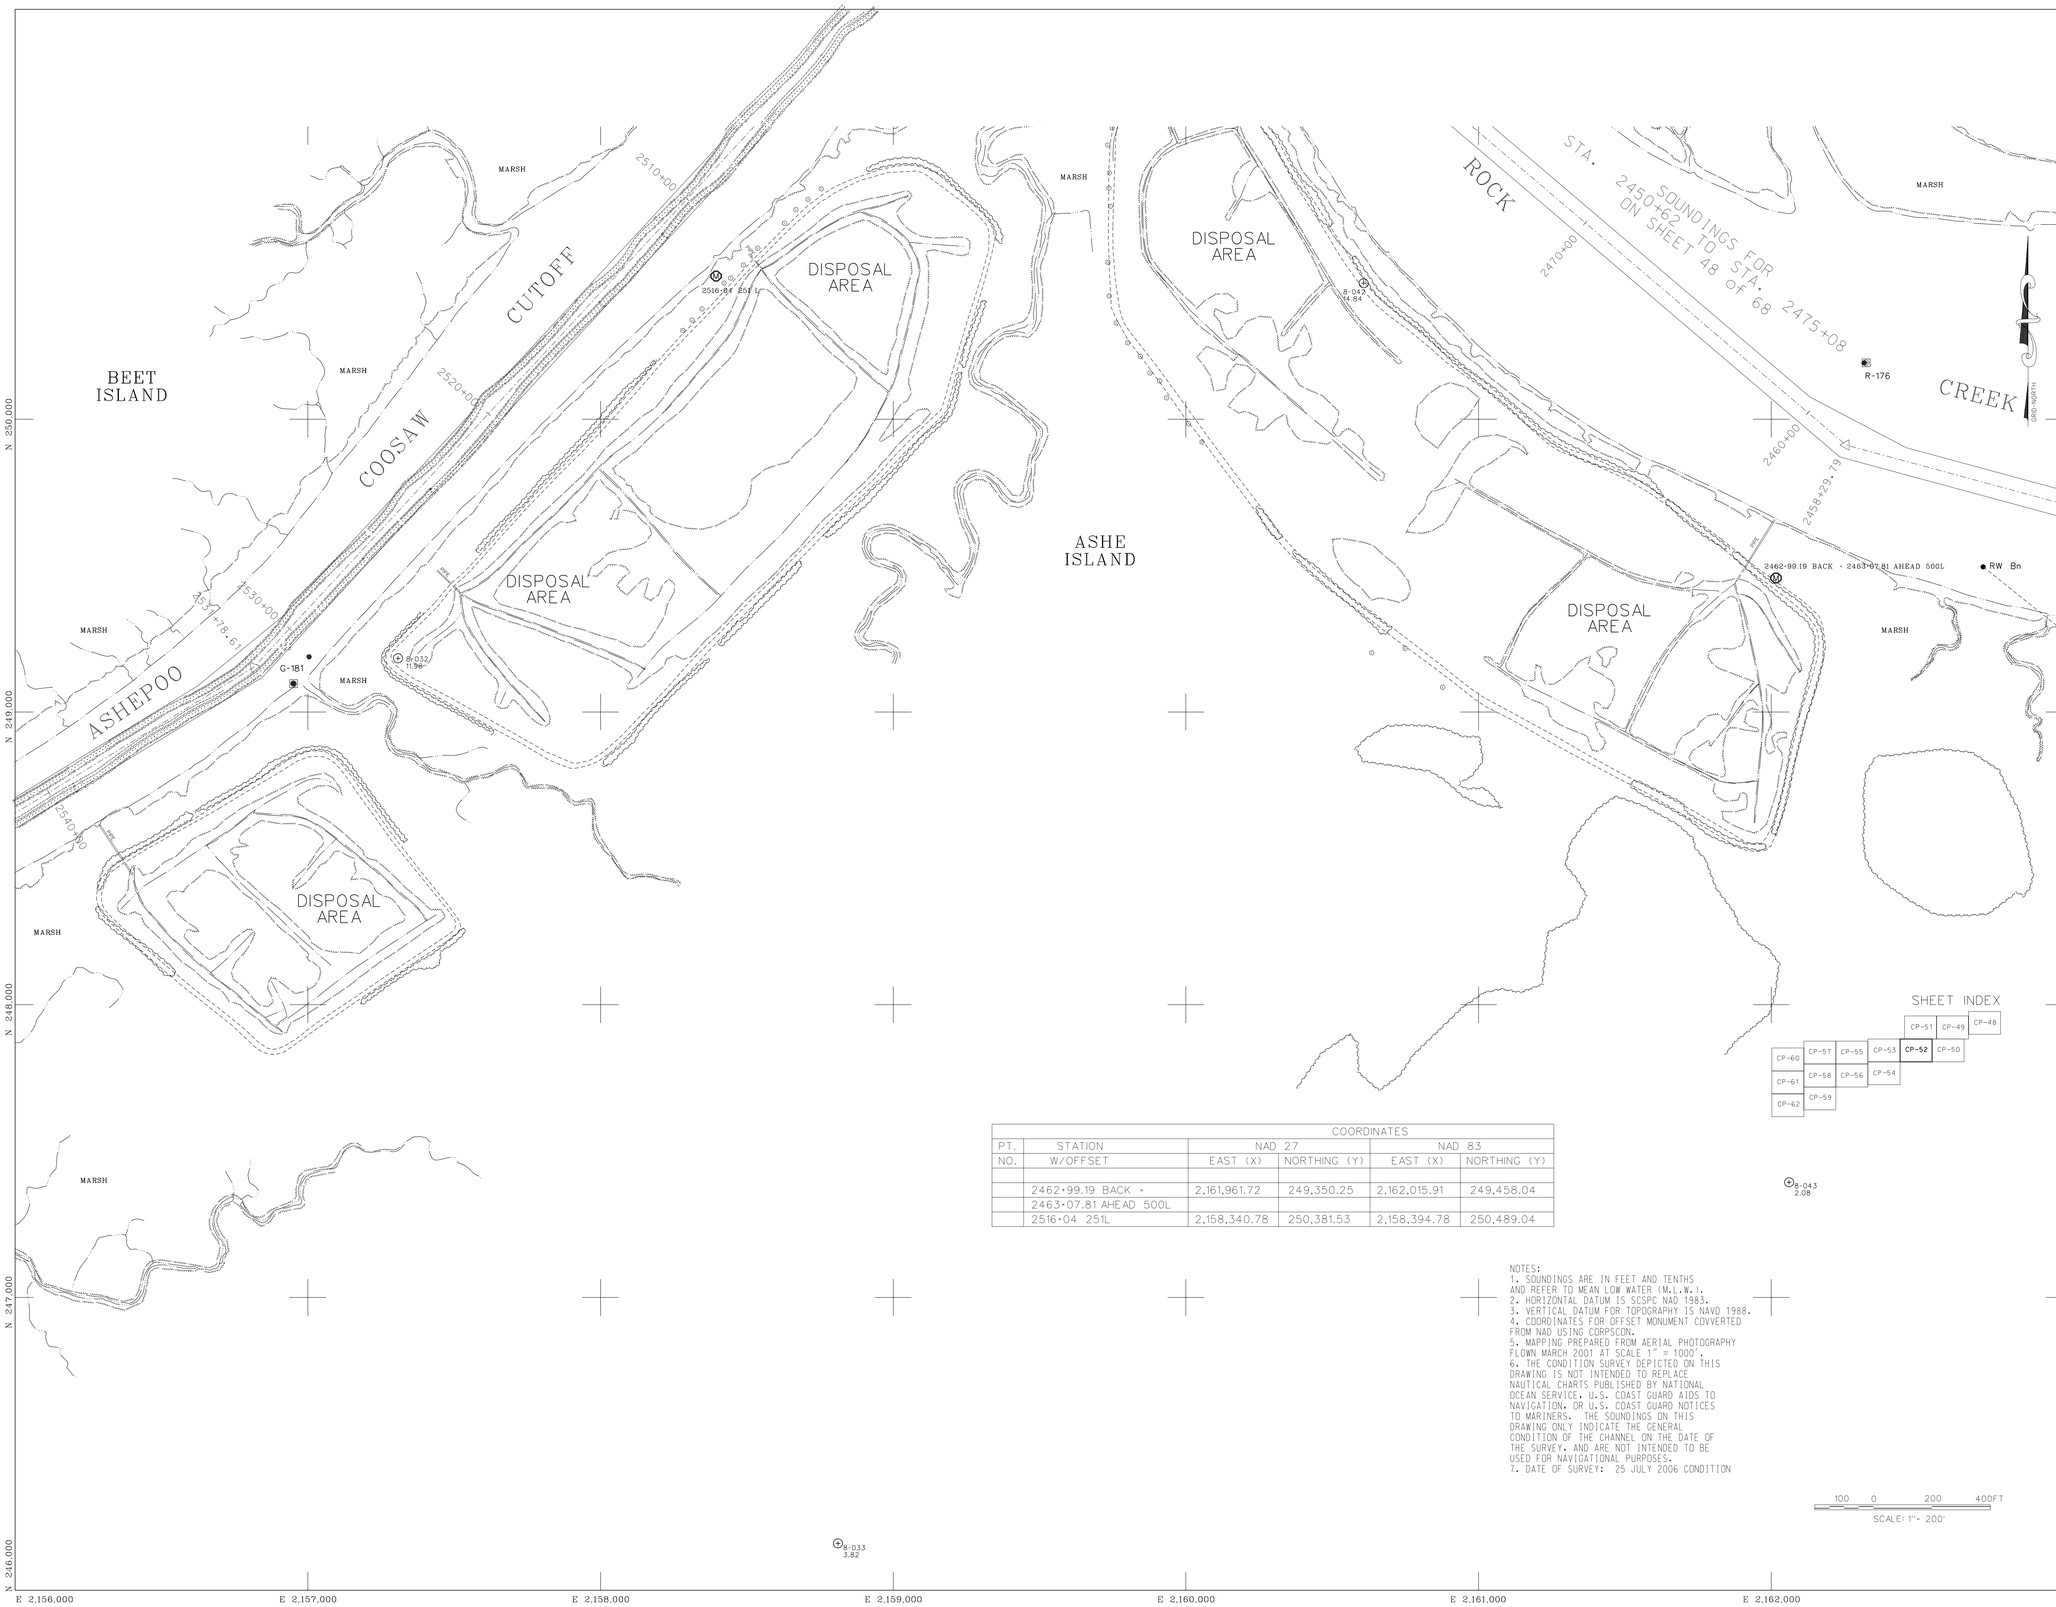

COORDINATES					
PT.	STATION	NAD 27		NAD 83	
NO.	W/OFFSET	EAST (X)	NORTHING (Y)	EAST (X)	NORTHING (Y)
	2462+99.19 BACK =	2,161,961.72	249,350.25	2,162,015.91	249,458.04
	2463+07.81 AHEAD 500L				
	2516+04 251L	2,158,340.78	250,381.53	2,158,394.78	250,489.04

NOTES:
1. SOUNDINGS ARE IN FEET AND TENTHS AND REFER TO MEAN LOW WATER (M.L.W.).
2. HORIZONTAL DATUM IS SCSPC NAD 1983.
3. VERTICAL DATUM FOR TOPOGRAPHY IS NAVD 1988.
4. COORDINATES FOR OFFSET MONUMENT COVVERTED FROM NAD USING CORPSCON.
5. MAPPING PREPARED FROM AERIAL PHOTOGRAPHY FLOWN MARCH 2001 AT SCALE 1" = 1000'.
6. THE CONDITION SURVEY DEPICTED ON THIS DRAWING IS NOT INTENDED TO REPLACE NAUTICAL CHARTS PUBLISHED BY NATIONAL OCEAN SERVICE, U.S. COAST GUARD AIDS TO NAVIGATION, OR U.S. COAST GUARD NOTICES TO MARINERS. THE SOUNDINGS ON THIS DRAWING ONLY INDICATE THE GENERAL CONDITION OF THE CHANNEL ON THE DATE OF THE SURVEY, AND ARE NOT INTENDED TO BE USED FOR NAVIGATIONAL PURPOSES.
7. DATE OF SURVEY: 25 JULY 2006 CONDITION

US Army Corps of Engineers
Charleston District

No.	Issue Block Description 1	Date	Appr.	No.	Issue Block Description 2	Date	Appr.
No. 1		Date 1	Appr. 1	No. 9		Date 9	Appr. 9
No. 2		Date 2	Appr. 2	No. 10		Date 10	Appr. 10
No. 3		Date 3	Appr. 3	No. 11		Date 11	Appr. 11
No. 4		Date 4	Appr. 4	No. 12		Date 12	Appr. 12
No. 5		Date 5	Appr. 5	No. 13		Date 13	Appr. 13
No. 6		Date 6	Appr. 6	No. 14		Date 14	Appr. 14
No. 7		Date 7	Appr. 7	No. 15		Date 15	Appr. 15
No. 8		Date 8	Appr. 8	No. 16		Date 16	Appr. 16
MARK	DESCRIPTION	DATE	APPR.	MARK	DESCRIPTION	DATE	APPR.

Designed by:
Drawn by: VERDOLINI
Ckd by:
Reviewed by:
Submitted by:
Date: JULY 2006
Rev:
Design file no.
Drawing Code:
File name:
Plot date:
Dwg scale: 1" = 200'

U.S. ARMY ENGINEER DISTRICT
CORPS OF ENGINEERS
CHARLESTON, SOUTH CAROLINA

9117

ATLANTIC INTRACOASTAL WATERWAY
CHARLESTON TO PORT ROYAL
CHARLESTON, COLLETON AND BEAUFORT COUNTIES
SOUTH CAROLINA

CONDITION SURVEY

STA. 2506+63 TO STA. 2541+35

SHEET REFERENCE NUMBER

SHEET 50 OF 68

CP-52

.../dgn/9117850.DGN 11/17/2006 10:43:19 AM