COORDINATES					
PT.	STATION	NAD 27		NAD 83	
NO.	W/OFFSET	EAST (X)	NORTHING (Y)	EAST (X)	NORTHING (Y)
	1060+75.95N 200L	2,515,578.14	486,027.31	2,515,581.03	486,193.47
	1060+75.95N 200R	2,515,975.15	485,949.81	2,515,978.04	486,116.09
	1060+75.95N 160R	2,515,935.44	485,957.56	2,515,938.33	486,123.82
	1042+00N 200R	2,515,334.50	484,154.58	2,515,337.93	484,320.82
	1042+00N 200L	2,514,957.82	484,289.00	2,514,961.24	484,455.12
	1027+50N 300L	2,514,376.34	482,957.19	2,514,380.18	483,123.25
	1027+50N 200L	2,514,470.50	482,923.59	2,514,474.34	483,089.68
	1027+50N 300R	2,514,941.37	482,755.57	2,514,945.22	482,921.81
	1027+50N 200R	2,514,847.27	482,789.17	2,514,851.12	482,955.38

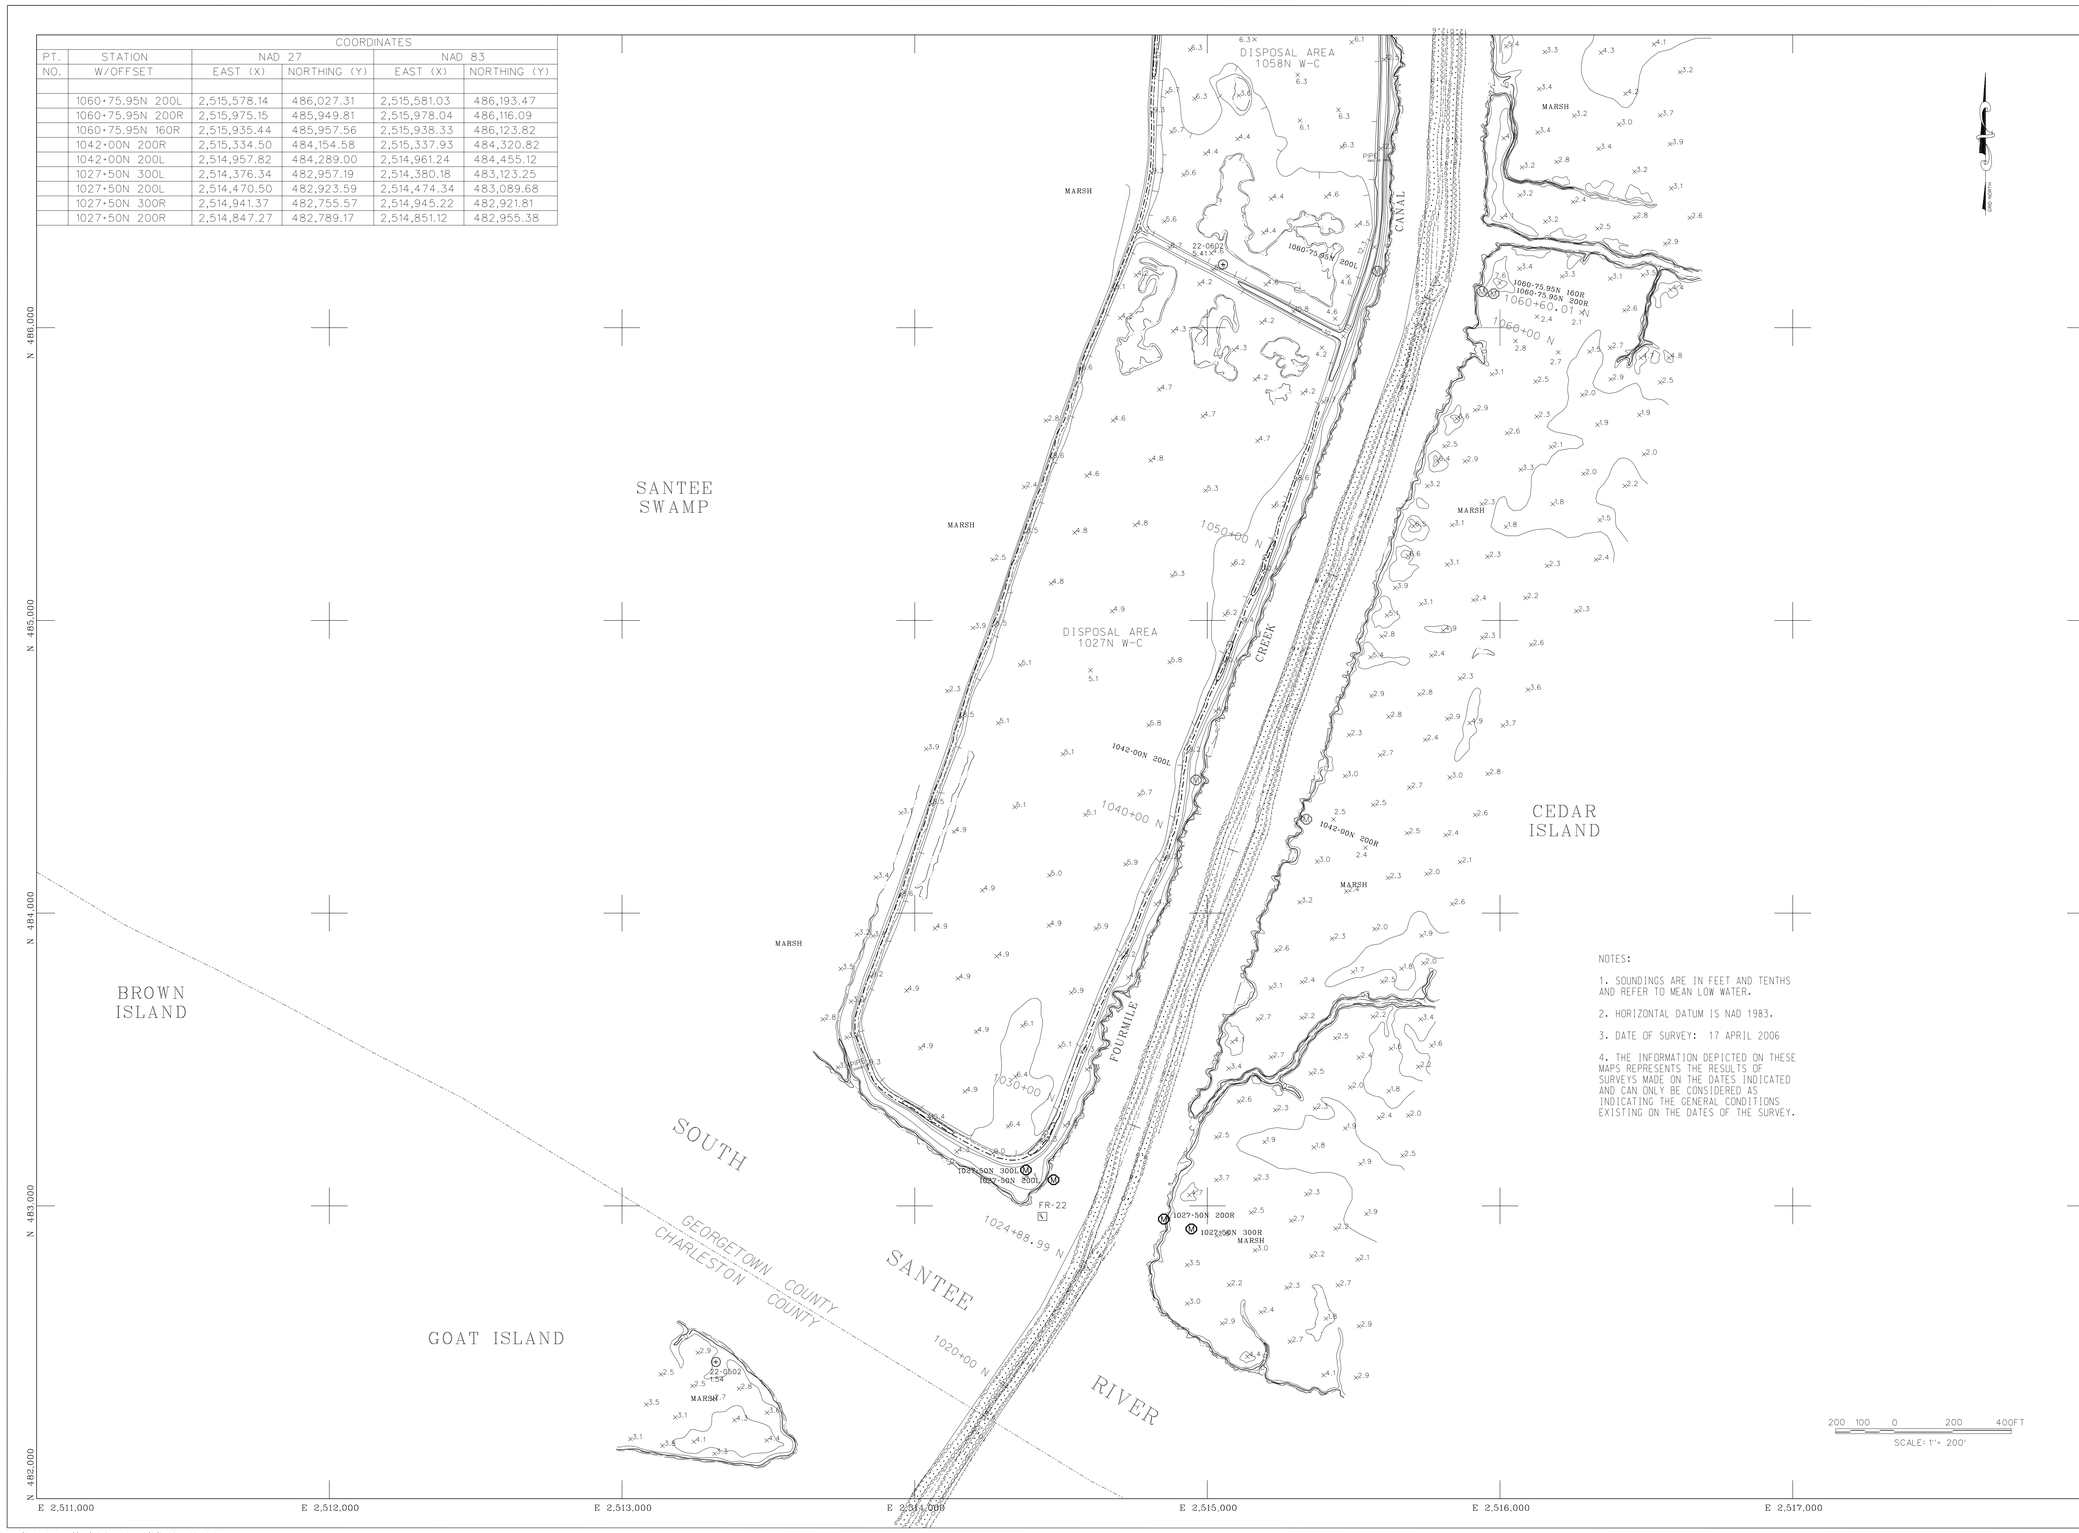

NOTES:

1. SOUNDINGS ARE IN FEET AND TENTHS AND REFER TO MEAN LOW WATER.

2. HORIZONTAL DATUM IS NAD 1983.

3. DATE OF SURVEY: 17 APRIL 2006

4. THE INFORMATION DEPICTED ON THESE MAPS REPRESENTS THE RESULTS OF SURVEYS MADE ON THE DATES INDICATED AND CAN ONLY BE CONSIDERED AS INDICATING THE GENERAL CONDITIONS EXISTING ON THE DATES OF THE SURVEY.

U.S. Army Corps of Engineers
Charleston District
69A Hagood Ave
Charleston, SC 29403-5107

LEGEND

- BUILDING
- FENCE
- GUARD RAIL
- TREE LINE
- INDIVIDUAL TREE
- POWER POLE
- LIGHT POLE
- WATER
- WALL
- RETAINING WALL
- SHRUB
- BRUSH-MARSH LINE
- POST
- PAVED ROAD
- UNPAVED ROAD
- NAVAID GREEN G-46
- NAVAID RED R-45
- DISPOSAL AREA
- GPS CONTROL POINT
- H&V CONTROL
- U S HIGHWAY
- STATE HIGHWAY
- ROAD NUMBER 30
- WATERWAY
- ANCHORAGE
- WRECK
- MONUMENT

WINYAH BAY TO CHARLESTON
SHEET INDEX

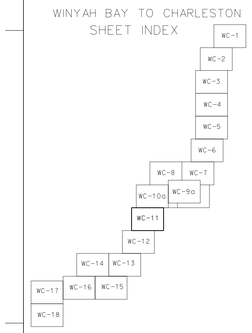

SPECIAL NOTE: THE INFORMATION SHOWN ON THIS DRAWING REPRESENTS THE RESULTS OF SURVEYS MADE ON THE DATES INDICATED ON EACH MAP AND CAN ONLY BE CONSIDERED AS INDICATING THE GENERAL CONDITIONS EXISTING ON THAT DATE.

NOTE:

ALL COORDINATES SHOWN ARE IN THE NAD 83 SOUTH CAROLINA STATE PLANE COORDINATE SYSTEM AND VERTICAL DATUM IS NAVD 88. OFFSET MONUMENTATION (M) GOVERNMENT FURNISHED FOR INFORMATION ONLY.

PREPARED BY:

NOVA Digital Systems, INC.
PHOTOGRAMMETRIC ENGINEERING/SURVEYING & GIS SERVICES
600 TOWNE CENTRE BLVD, SUITE 400 PINEVILLE, NC 28134
PH. (704) 889-5010

FROM AERIAL PHOTOGRAPHY
FLOWN APRIL 19 - 2001
AT A SCALE 1" = 1000'

ATLANTIC INTRACOASTAL WATERWAY

STA. 1015+29N TO STA. 1069+06N

WINYAH BAY TO CHARLESTON SOUTH CAROLINA

SIZE	DRAWING NO.
E	9104

SCALE: 1"= 200' SHEET 11 OF 62

WC-S11.DGN

.../9104AIWW-wc/dgn/WC-S11.DGN 5/3/2006 1:55:39 PM