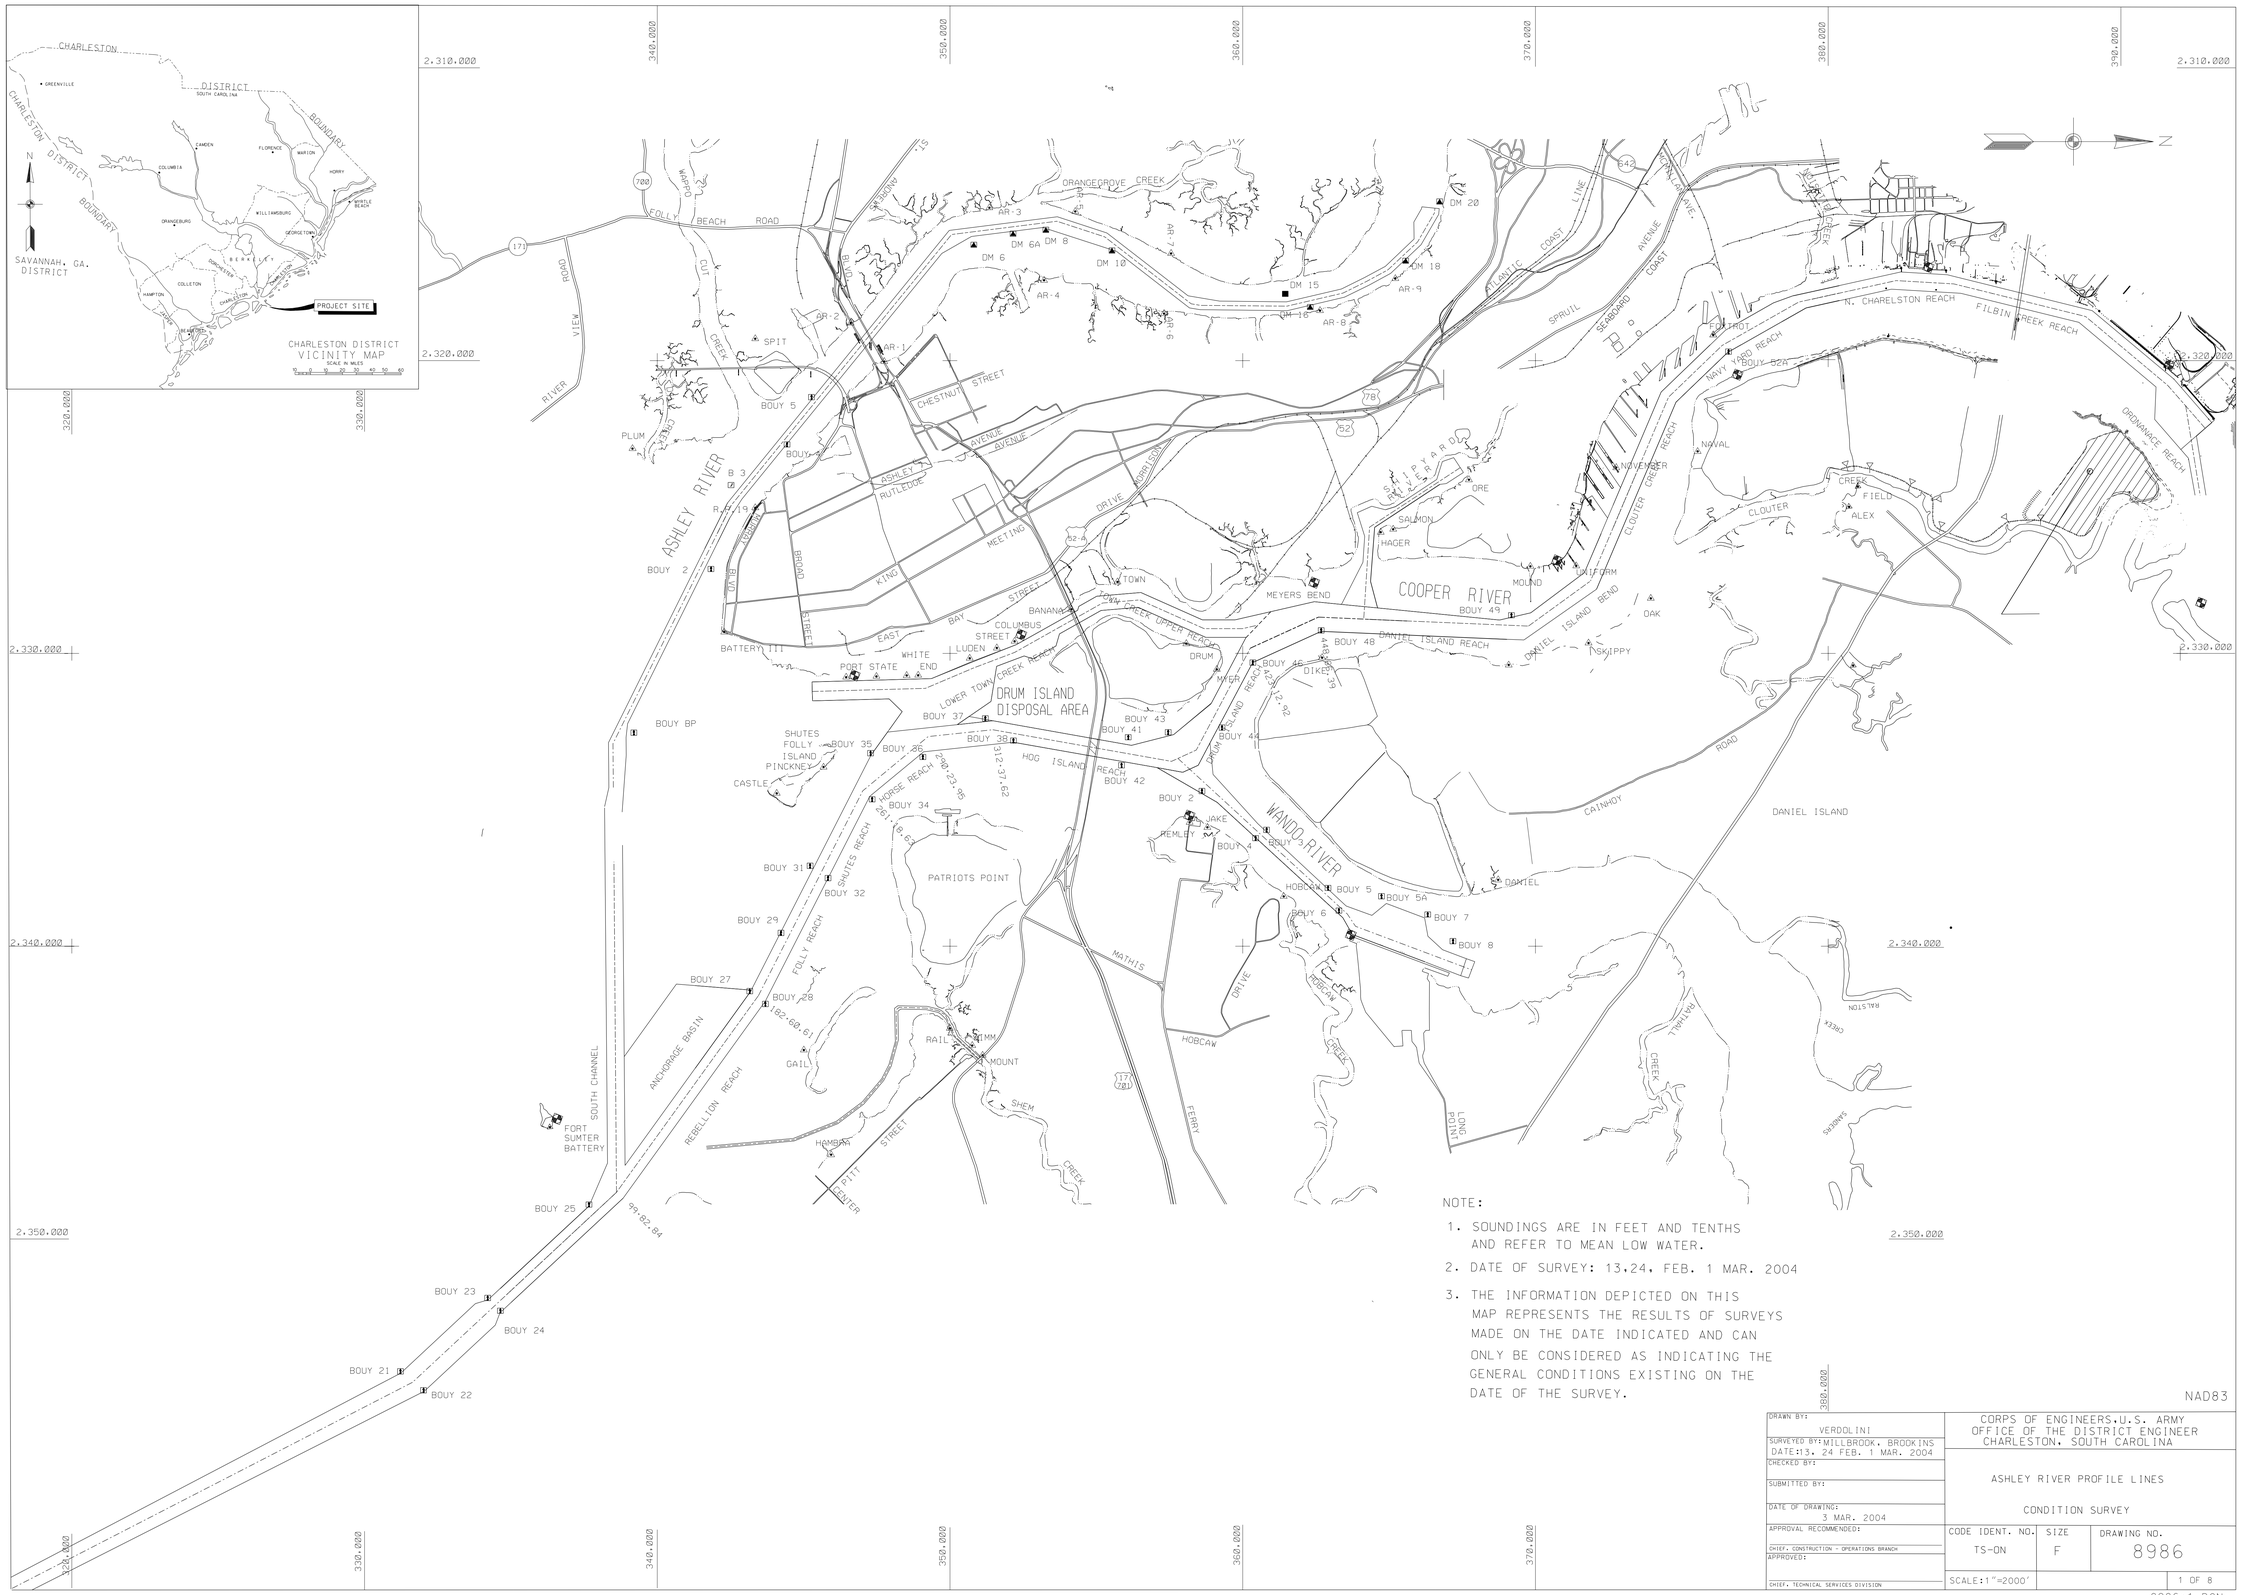

NOTE:

1. SOUNDINGS ARE IN FEET AND TENTHS AND REFER TO MEAN LOW WATER.
2. DATE OF SURVEY: 13,24, FEB. 1 MAR. 2004
3. THE INFORMATION DEPICTED ON THIS MAP REPRESENTS THE RESULTS OF SURVEYS MADE ON THE DATE INDICATED AND CAN ONLY BE CONSIDERED AS INDICATING THE GENERAL CONDITIONS EXISTING ON THE DATE OF THE SURVEY.

DRAWN BY: VERDOLINI	CORPS OF ENGINEERS,U.S. ARMY OFFICE OF THE DISTRICT ENGINEER CHARLESTON, SOUTH CAROLINA
SURVEYED BY: MILLBROOK, BROOKINS DATE: 13, 24 FEB. 1 MAR. 2004	
CHECKED BY:	ASHLEY RIVER PROFILE LINES
SUBMITTED BY:	CONDITION SURVEY
DATE OF DRAWING: 3 MAR. 2004	
APPROVAL RECOMMENDED:	CODE IDENT. NO. TS-ON / SIZE F / DRAWING NO. 8986
CHIEF, CONSTRUCTION - OPERATIONS BRANCH	
APPROVED:	
CHIEF, TECHNICAL SERVICES DIVISION	SCALE: 1"=2000' / 1 OF 8

8986s1.DGN