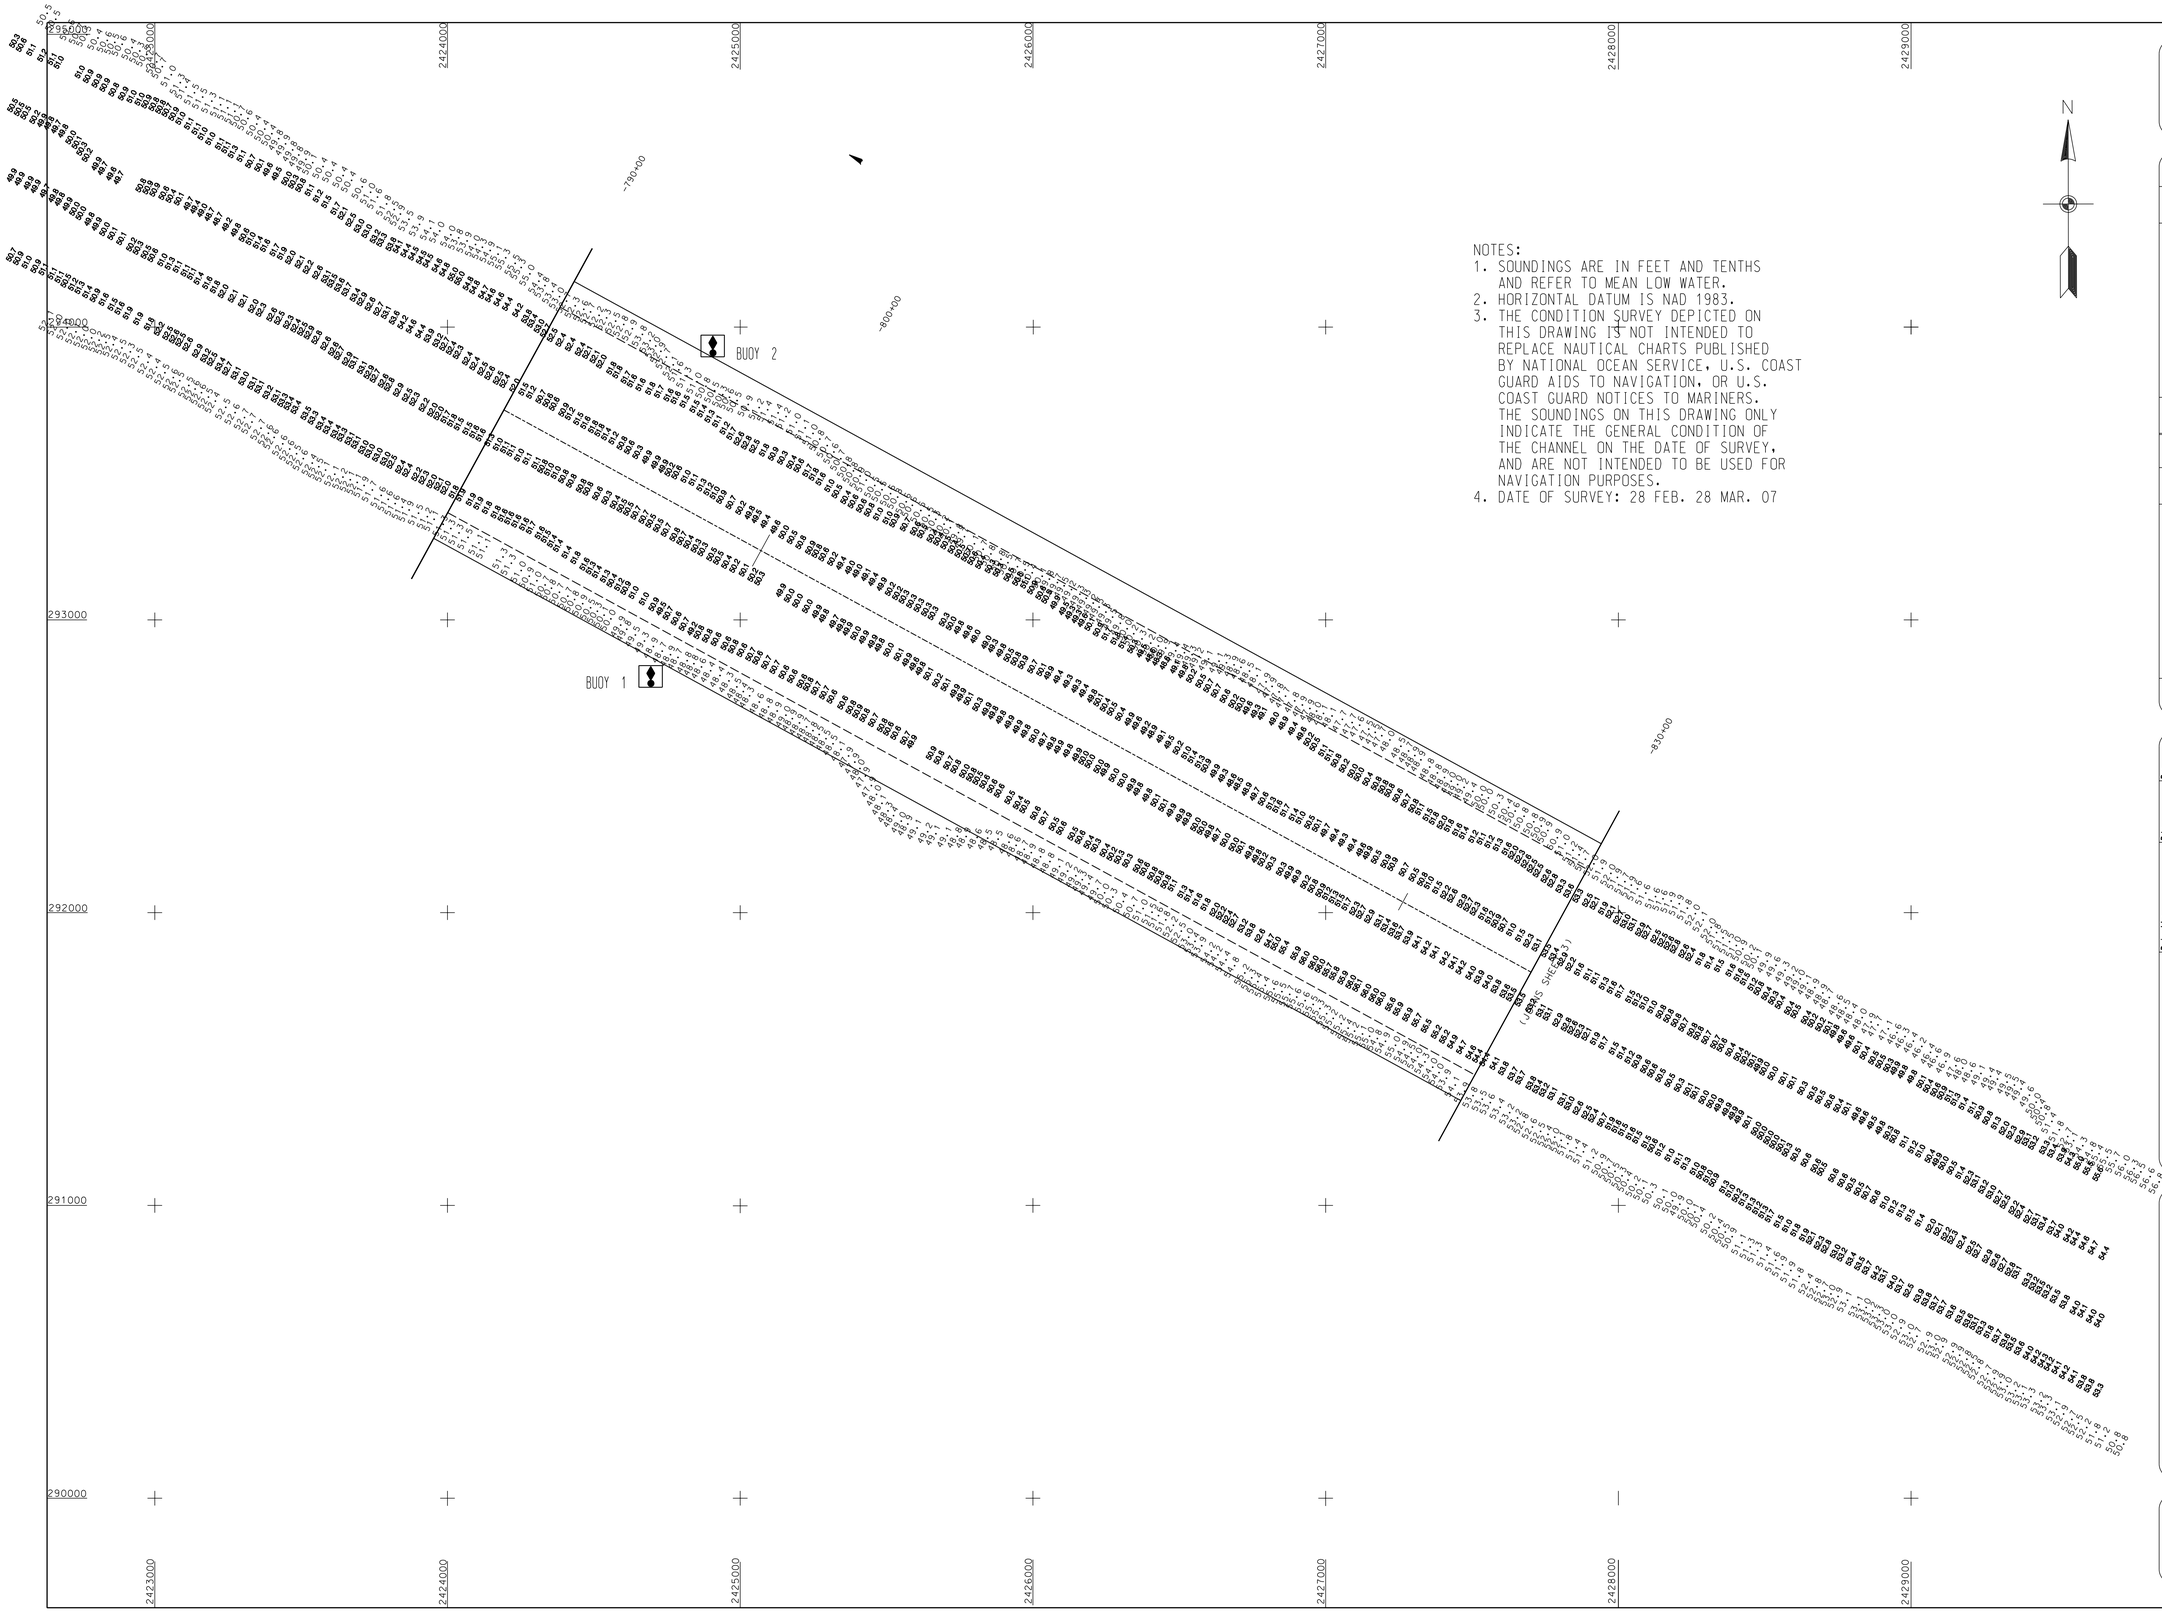

NOTES:
1. SOUNDINGS ARE IN FEET AND TENTHS AND REFER TO MEAN LOW WATER.
2. HORIZONTAL DATUM IS NAD 1983.
3. THE CONDITION SURVEY DEPICTED ON THIS DRAWING IS NOT INTENDED TO REPLACE NAUTICAL CHARTS PUBLISHED BY NATIONAL OCEAN SERVICE, U.S. COAST GUARD AIDS TO NAVIGATION, OR U.S. COAST GUARD NOTICES TO MARINERS. THE SOUNDINGS ON THIS DRAWING ONLY INDICATE THE GENERAL CONDITION OF THE CHANNEL ON THE DATE OF SURVEY, AND ARE NOT INTENDED TO BE USED FOR NAVIGATION PURPOSES.
4. DATE OF SURVEY: 28 FEB. 28 MAR. 07

US Army Corps of Engineers
Charleston District

MARK	DESCRIPTION	DATE	APPR.	MARK	DESCRIPTION	DATE	APPR.

U.S. ARMY ENGINEER DISTRICT
CORPS OF ENGINEERS
CHARLESTON, SOUTH CAROLINA

Designed by:
Date: APR. 07
Rev:
Drawn by: MRV
Ckd by:
Design file no: 9152
Drawing Code:
Reviewed by:
Submitted by:
File name:
Plot date:
Dwg scale: 1" = 200'

CHARLESTON HARBOR
CHARLESTON ENTRANCE CHANNEL
9152
CHARLESTON COUNTY SOUTH CAROLINA

SHEET REFERENCE NUMBER
CV-SP0001
SHEET 3 OF 16

[Home use only] ...\9152S3.DGN 4/11/2007 6:39:21 AM