VICINITY MAP OF CHARLESTON DISTRICT

TYPICAL SECTION
NOT TO SCALE

	ALL SHOALS EXCEPT 17	SHOAL 17
REQUIRED DEPTH	11 FT MLW	10 FT MLW
ALLOWABLE OVERDEPTH	1 FEET	1 FEET

NOTES:
1. ADDITIVE FOR SHOAL 17 IS 1' ADDITIONAL ALLOWABLE OVERDEPTH

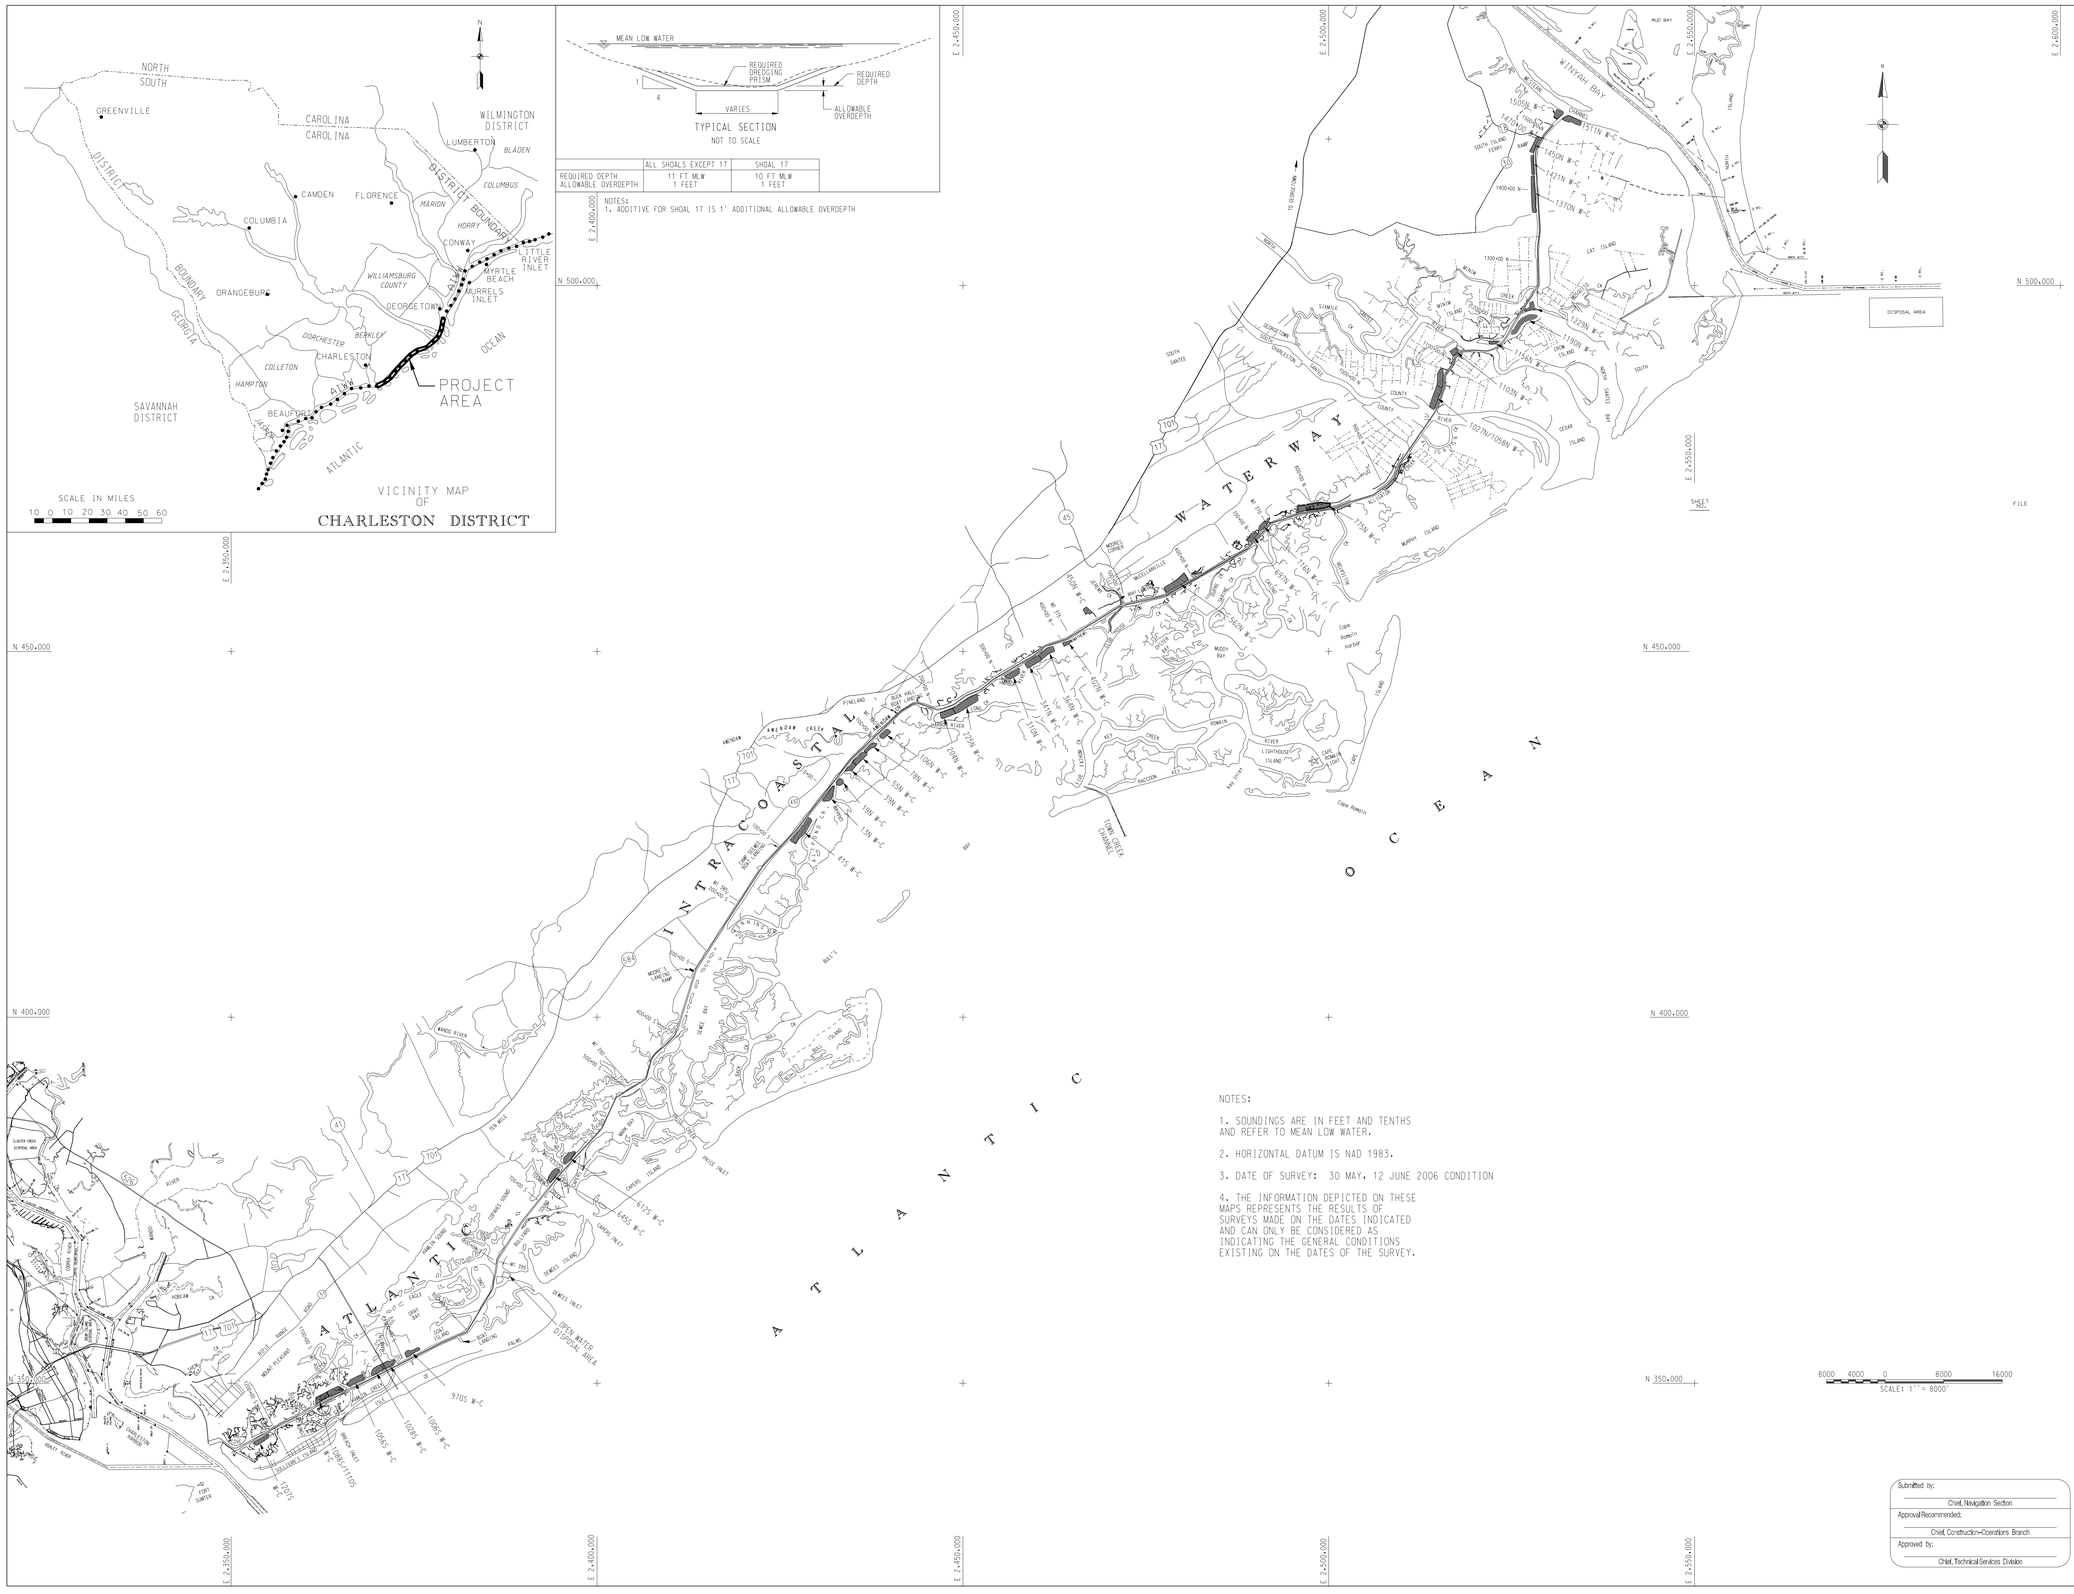

NOTES:

1. SOUNDINGS ARE IN FEET AND TENTHS AND REFER TO MEAN LOW WATER.

2. HORIZONTAL DATUM IS NAD 1983.

3. DATE OF SURVEY: 30 MAY, 12 JUNE 2006 CONDITION

4. THE INFORMATION DEPICTED ON THESE MAPS REPRESENTS THE RESULTS OF SURVEYS MADE ON THE DATES INDICATED AND CAN ONLY BE CONSIDERED AS INDICATING THE GENERAL CONDITIONS EXISTING ON THE DATES OF THE SURVEY.

8000 4000 0 8000 16000
SCALE: 1'' = 8000'

US Army Corps of Engineers
Charleston District

MARK	DESCRIPTION	DATE	APPRV
No. 1	Issue Block Description 1	Date 1	Appvr. 1
No. 2	Issue Block Description 2	Date 2	Appvr. 2
No. 3	Issue Block Description 3	Date 3	Appvr. 3
No. 4	Issue Block Description 4	Date 4	Appvr. 4
No. 5	Issue Block Description 5	Date 5	Appvr. 5
No. 6	Issue Block Description 6	Date 6	Appvr. 6
No. 7	Issue Block Description 7	Date 7	Appvr. 7
No. 8	Issue Block Description 8	Date 8	Appvr. 8
No. 9	Issue Block Description 9	Date 9	Appvr. 9
No. 10	Issue Block Description 10	Date 10	Appvr. 10
No. 11	Issue Block Description 11	Date 11	Appvr. 11
No. 12	Issue Block Description 12	Date 12	Appvr. 12
No. 13	Issue Block Description 13	Date 13	Appvr. 13
No. 14	Issue Block Description 14	Date 14	Appvr. 14
No. 15	Issue Block Description 15	Date 15	Appvr. 15
No. 16	Issue Block Description 16	Date 16	Appvr. 16

SURVEYED BY: VILLBROOK
Date: 22 JUL - 20 OCT 05
Drawn by: VERDOLINI
Ckd by:
Design file no.
Reviewed by:
Drawing Code:
Submitted by:
File name:
Plot date:
Dwg scale: 1" = 8000'

U.S. ARMY ENGINEER DISTRICT
CORPS OF ENGINEERS
CHARLESTON, SOUTH CAROLINA

9115

ATLANTIC INTRACOASTAL WATERWAY

JEREMY CREEK CONDITION SURVEY

Submitted by:
Chief, Navigation Section
Approval/Recommended:
Chief, Construction-Operations Branch
Approved by:
Chief, Technical Services Division

SHEET 1 OF 2

.../9115MoJ/dgn/9115S1.DGN 6/22/2006 9:34:57 AM