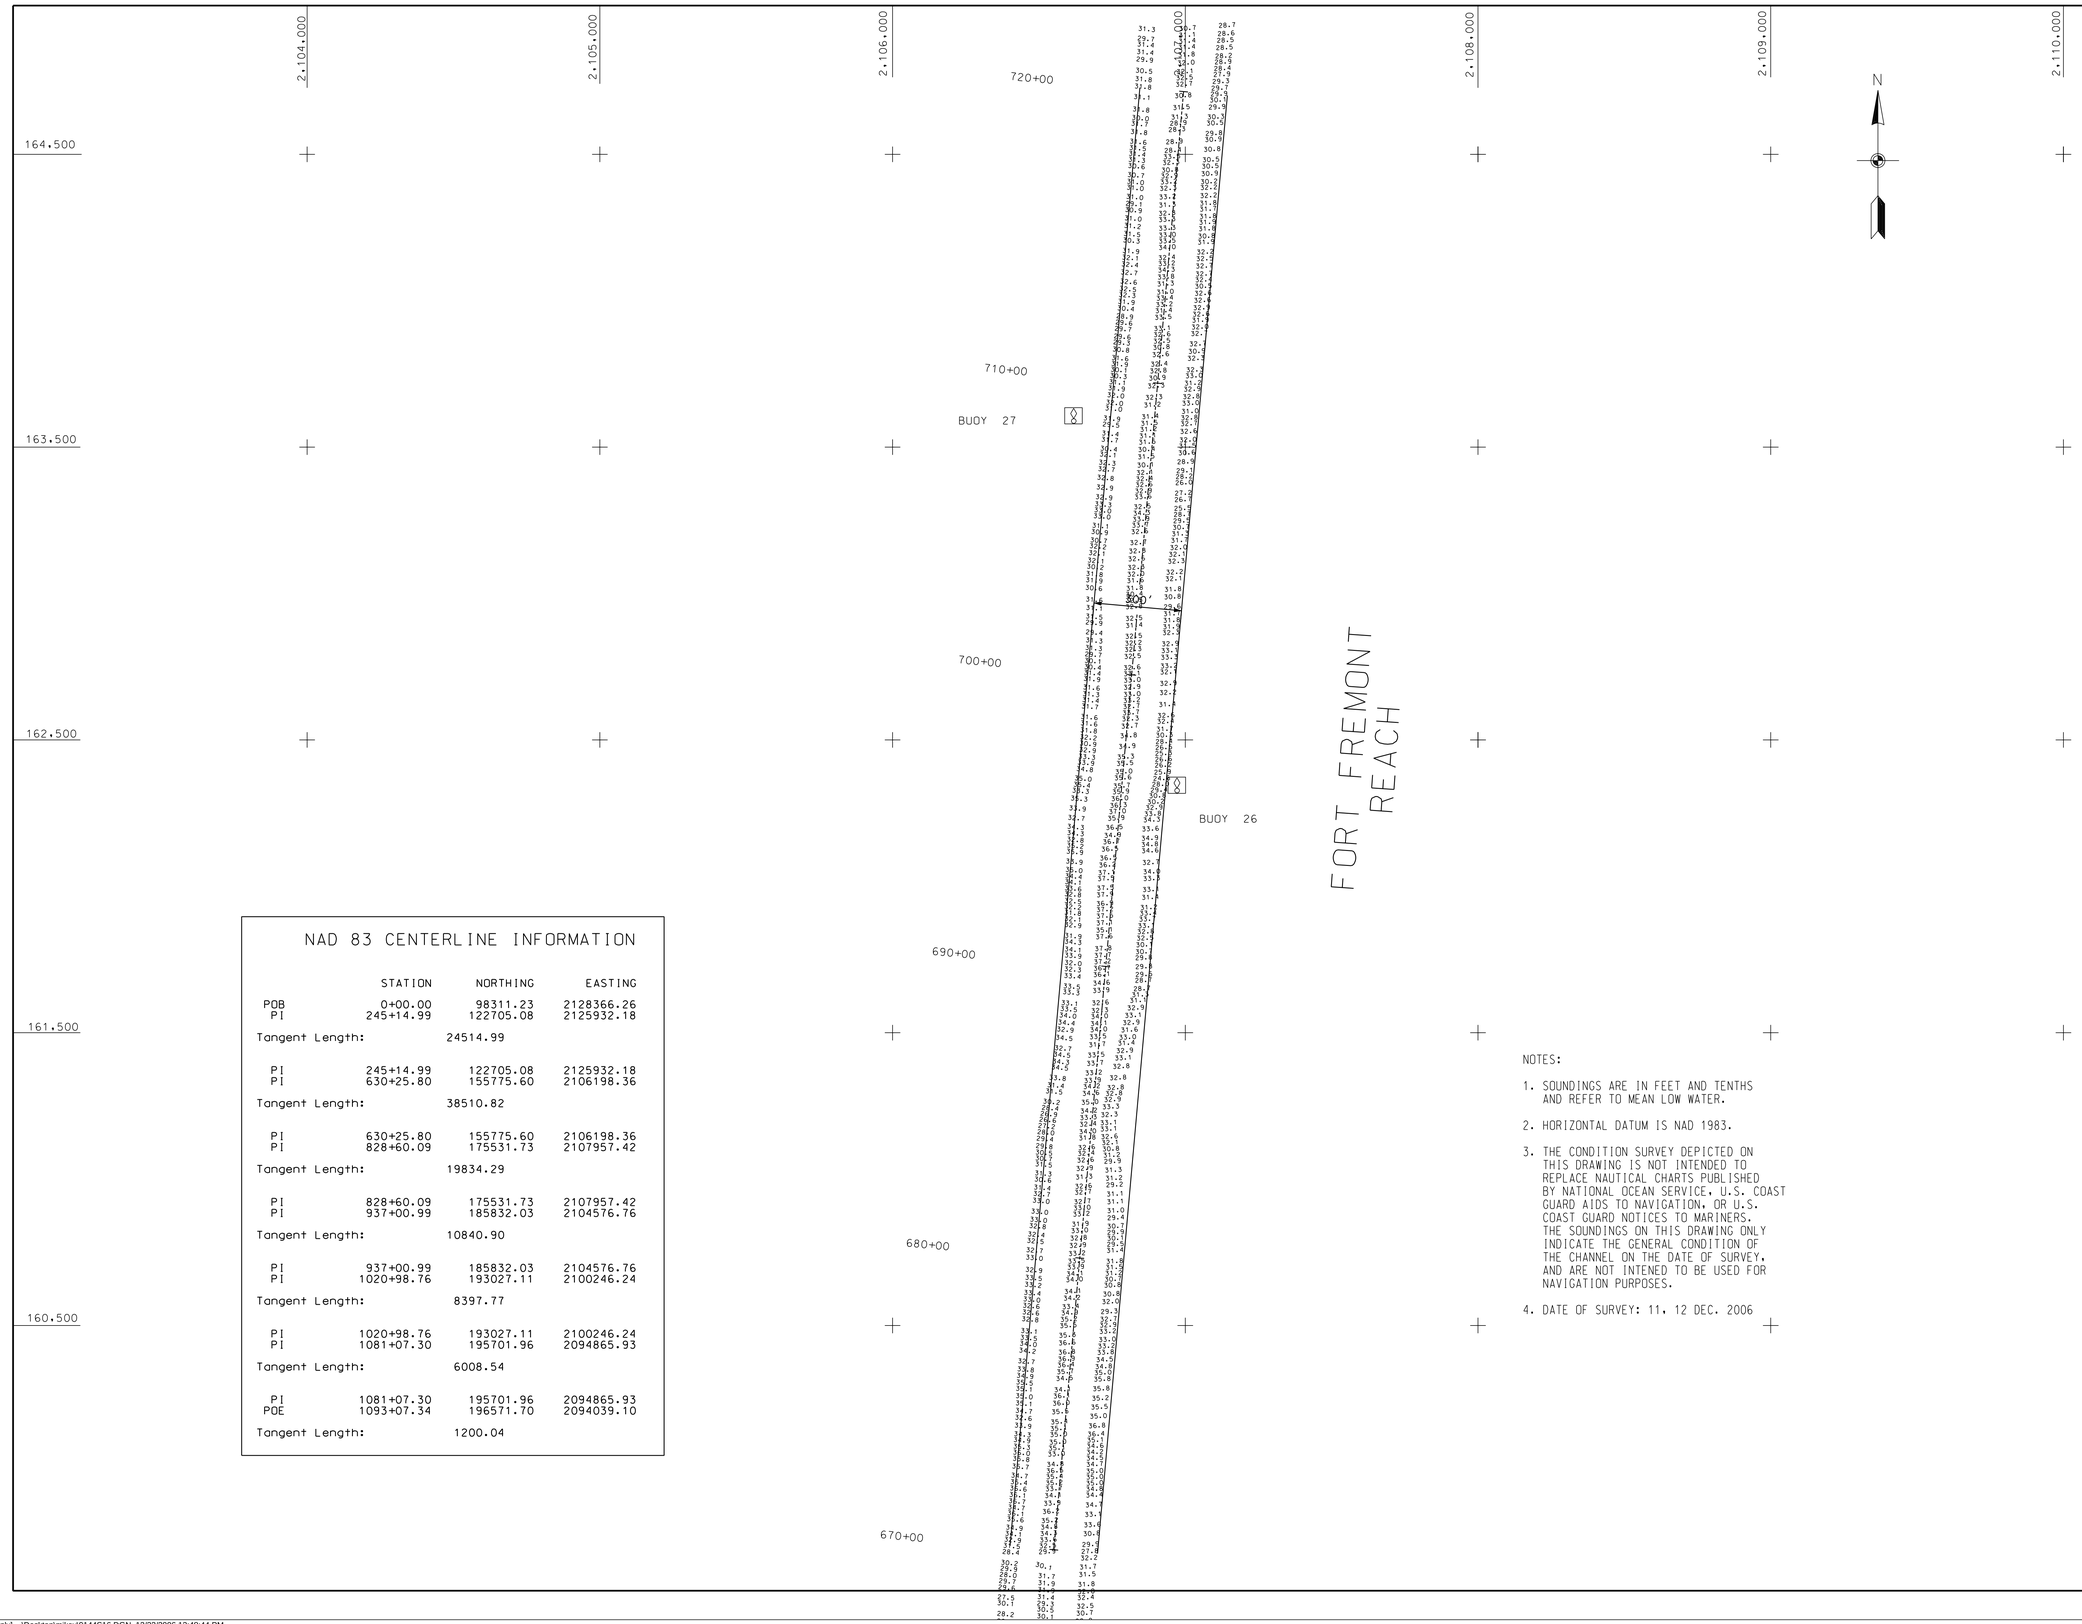


## NAD 83 CENTERLINE INFORMATION

| | STATION | NORTHING | EASTING |
|---|---|---|---|
| POB | 0+00.00 | 98311.23 | 2128366.26 |
| PI | 245+14.99 | 122705.08 | 2125932.18 |
| Tangent Length: | | 24514.99 | |
| PI | 245+14.99 | 122705.08 | 2125932.18 |
| PI | 630+25.80 | 155775.60 | 2106198.36 |
| Tangent Length: | | 38510.82 | |
| PI | 630+25.80 | 155775.60 | 2106198.36 |
| PI | 828+60.09 | 175531.73 | 2107957.42 |
| Tangent Length: | | 19834.29 | |
| PI | 828+60.09 | 175531.73 | 2107957.42 |
| PI | 937+00.99 | 185832.03 | 2104576.76 |
| Tangent Length: | | 10840.90 | |
| PI | 937+00.99 | 185832.03 | 2104576.76 |
| PI | 1020+98.76 | 193027.11 | 2100246.24 |
| Tangent Length: | | 8397.77 | |
| PI | 1020+98.76 | 193027.11 | 2100246.24 |
| PI | 1081+07.30 | 195701.96 | 2094865.93 |
| Tangent Length: | | 6008.54 | |
| PI | 1081+07.30 | 195701.96 | 2094865.93 |
| POE | 1093+07.34 | 196571.70 | 2094039.10 |
| Tangent Length: | | 1200.04 | |

NOTES:

1. SOUNDINGS ARE IN FEET AND TENTHS AND REFER TO MEAN LOW WATER.
2. HORIZONTAL DATUM IS NAD 1983.
3. THE CONDITION SURVEY DEPICTED ON THIS DRAWING IS NOT INTENDED TO REPLACE NAUTICAL CHARTS PUBLISHED BY NATIONAL OCEAN SERVICE, U.S. COAST GUARD AIDS TO NAVIGATION, OR U.S. COAST GUARD NOTICES TO MARINERS. THE SOUNDINGS ON THIS DRAWING ONLY INDICATE THE GENERAL CONDITION OF THE CHANNEL ON THE DATE OF SURVEY, AND ARE NOT INTENED TO BE USED FOR NAVIGATION PURPOSES.
4. DATE OF SURVEY: 11, 12 DEC. 2006

US Army Corps of Engineers
Charleston District

| MARK | DESCRIPTION | DATE | APPRV. |
|---|---|---|---|

| MARK | DESCRIPTION | DATE | APPRV. |
|---|---|---|---|

Designed by:
Drawn by: MRV
Dsd by:
Reviewed by:
Submitted by:
Date: DEC. 06
Rev:
Design file no: 9144
Drawing Code:
File name:
Plot date:
Dwg scale: 1" = 200'

U.S. ARMY ENGINEER DISTRICT
CORPS OF ENGINEERS
CHARLESTON, SOUTH CAROLINA

PORT ROYAL HARBOR
PORT ROYAL PROFILE LINES
9144
BEAUFORT COUNTY, SOUTH CAROLINA

SHEET REFERENCE NUMBER
SHEET 16 OF 23

[Home use only] ...\Desktop\mikev\9144S16.DGN 12/22/2006 12:48:44 PM