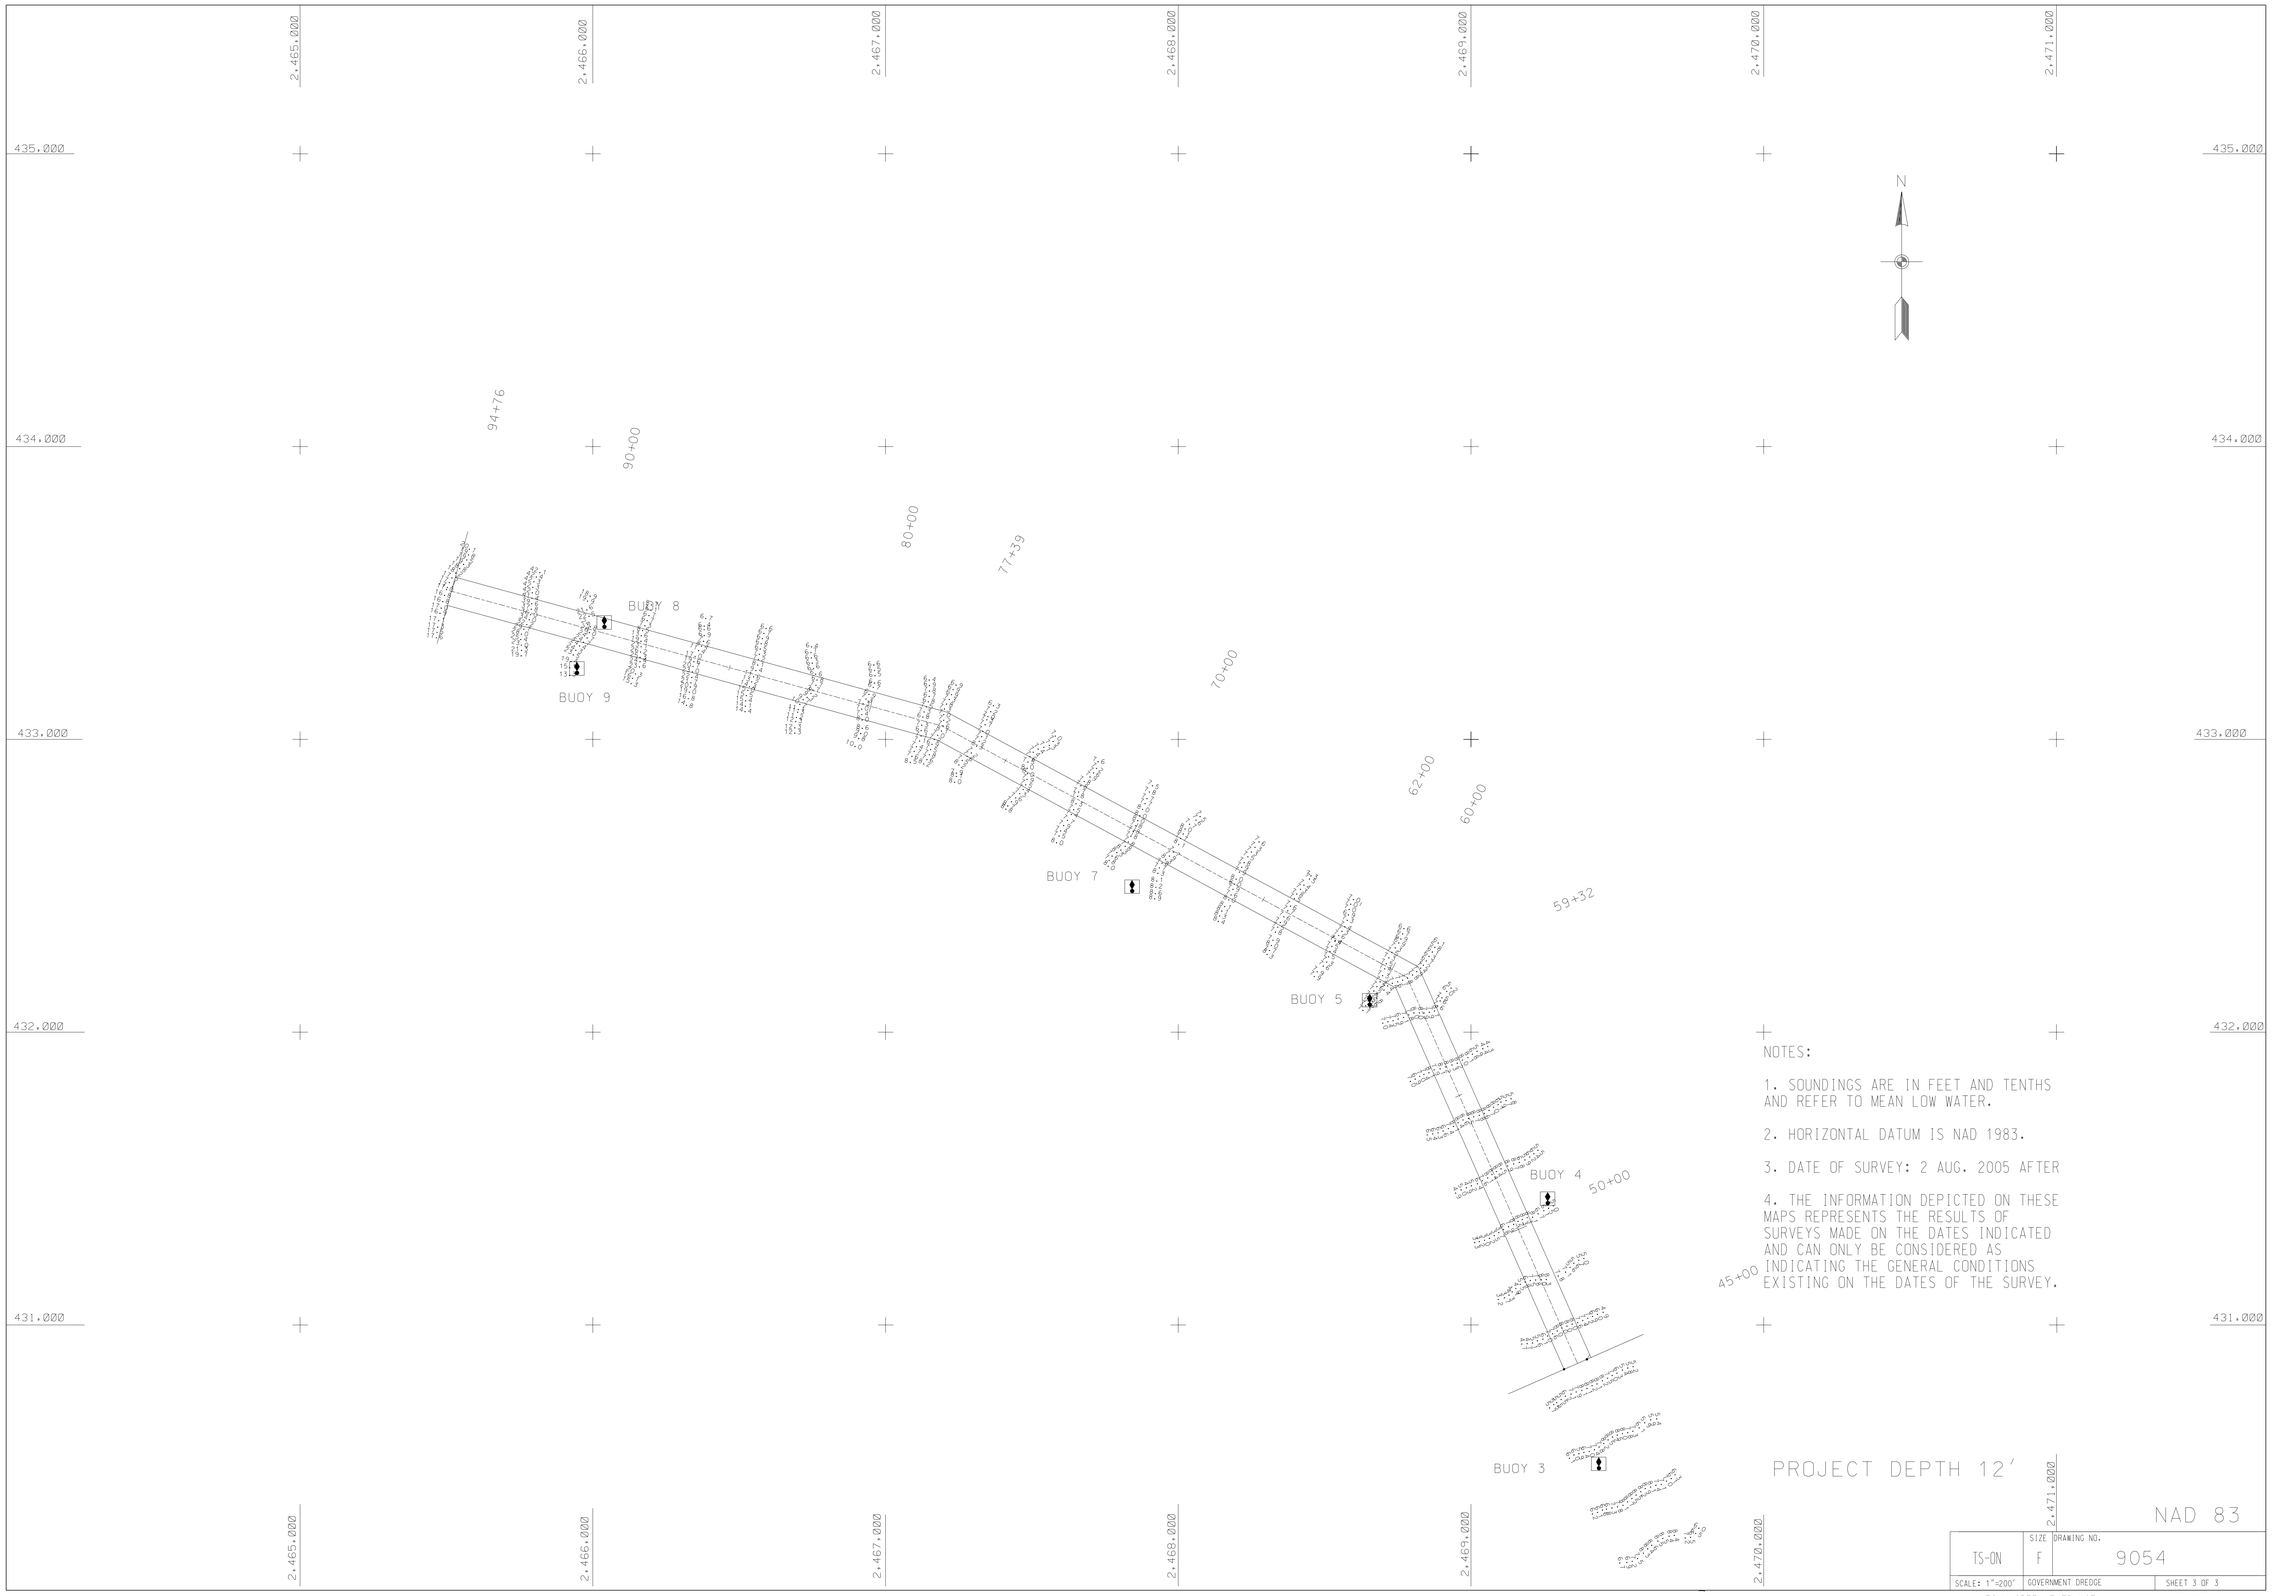

NOTES:

1. SOUNDINGS ARE IN FEET AND TENTHS AND REFER TO MEAN LOW WATER.

2. HORIZONTAL DATUM IS NAD 1983.

3. DATE OF SURVEY: 2 AUG. 2005 AFTER

4. THE INFORMATION DEPICTED ON THESE MAPS REPRESENTS THE RESULTS OF SURVEYS MADE ON THE DATES INDICATED AND CAN ONLY BE CONSIDERED AS INDICATING THE GENERAL CONDITIONS EXISTING ON THE DATES OF THE SURVEY.

PROJECT DEPTH 12'

NAD 83

	SIZE	DRAWING NO.
TS-ON	F	9054
SCALE: 1"=200'	GOVERNMENT DREDGE	SHEET 3 OF 3

TOWN CREEK ENTRANCE AFTER 905453.DGN