VICINITY MAP
OF
CHARLESTON DISTRICT

TYPICAL SECTION
NOT TO SCALE

	ALL SHOALS EXCEPT 17	SHOAL 17
REQUIRED DEPTH	11 FT MLW	10 FT MLW
ALLOWABLE OVERDEPTH	1 FEET	1 FEET

NOTES:
1. ADDITIVE FOR SHOAL 17 IS 1' ADDITIONAL ALLOWABLE OVERDEPTH

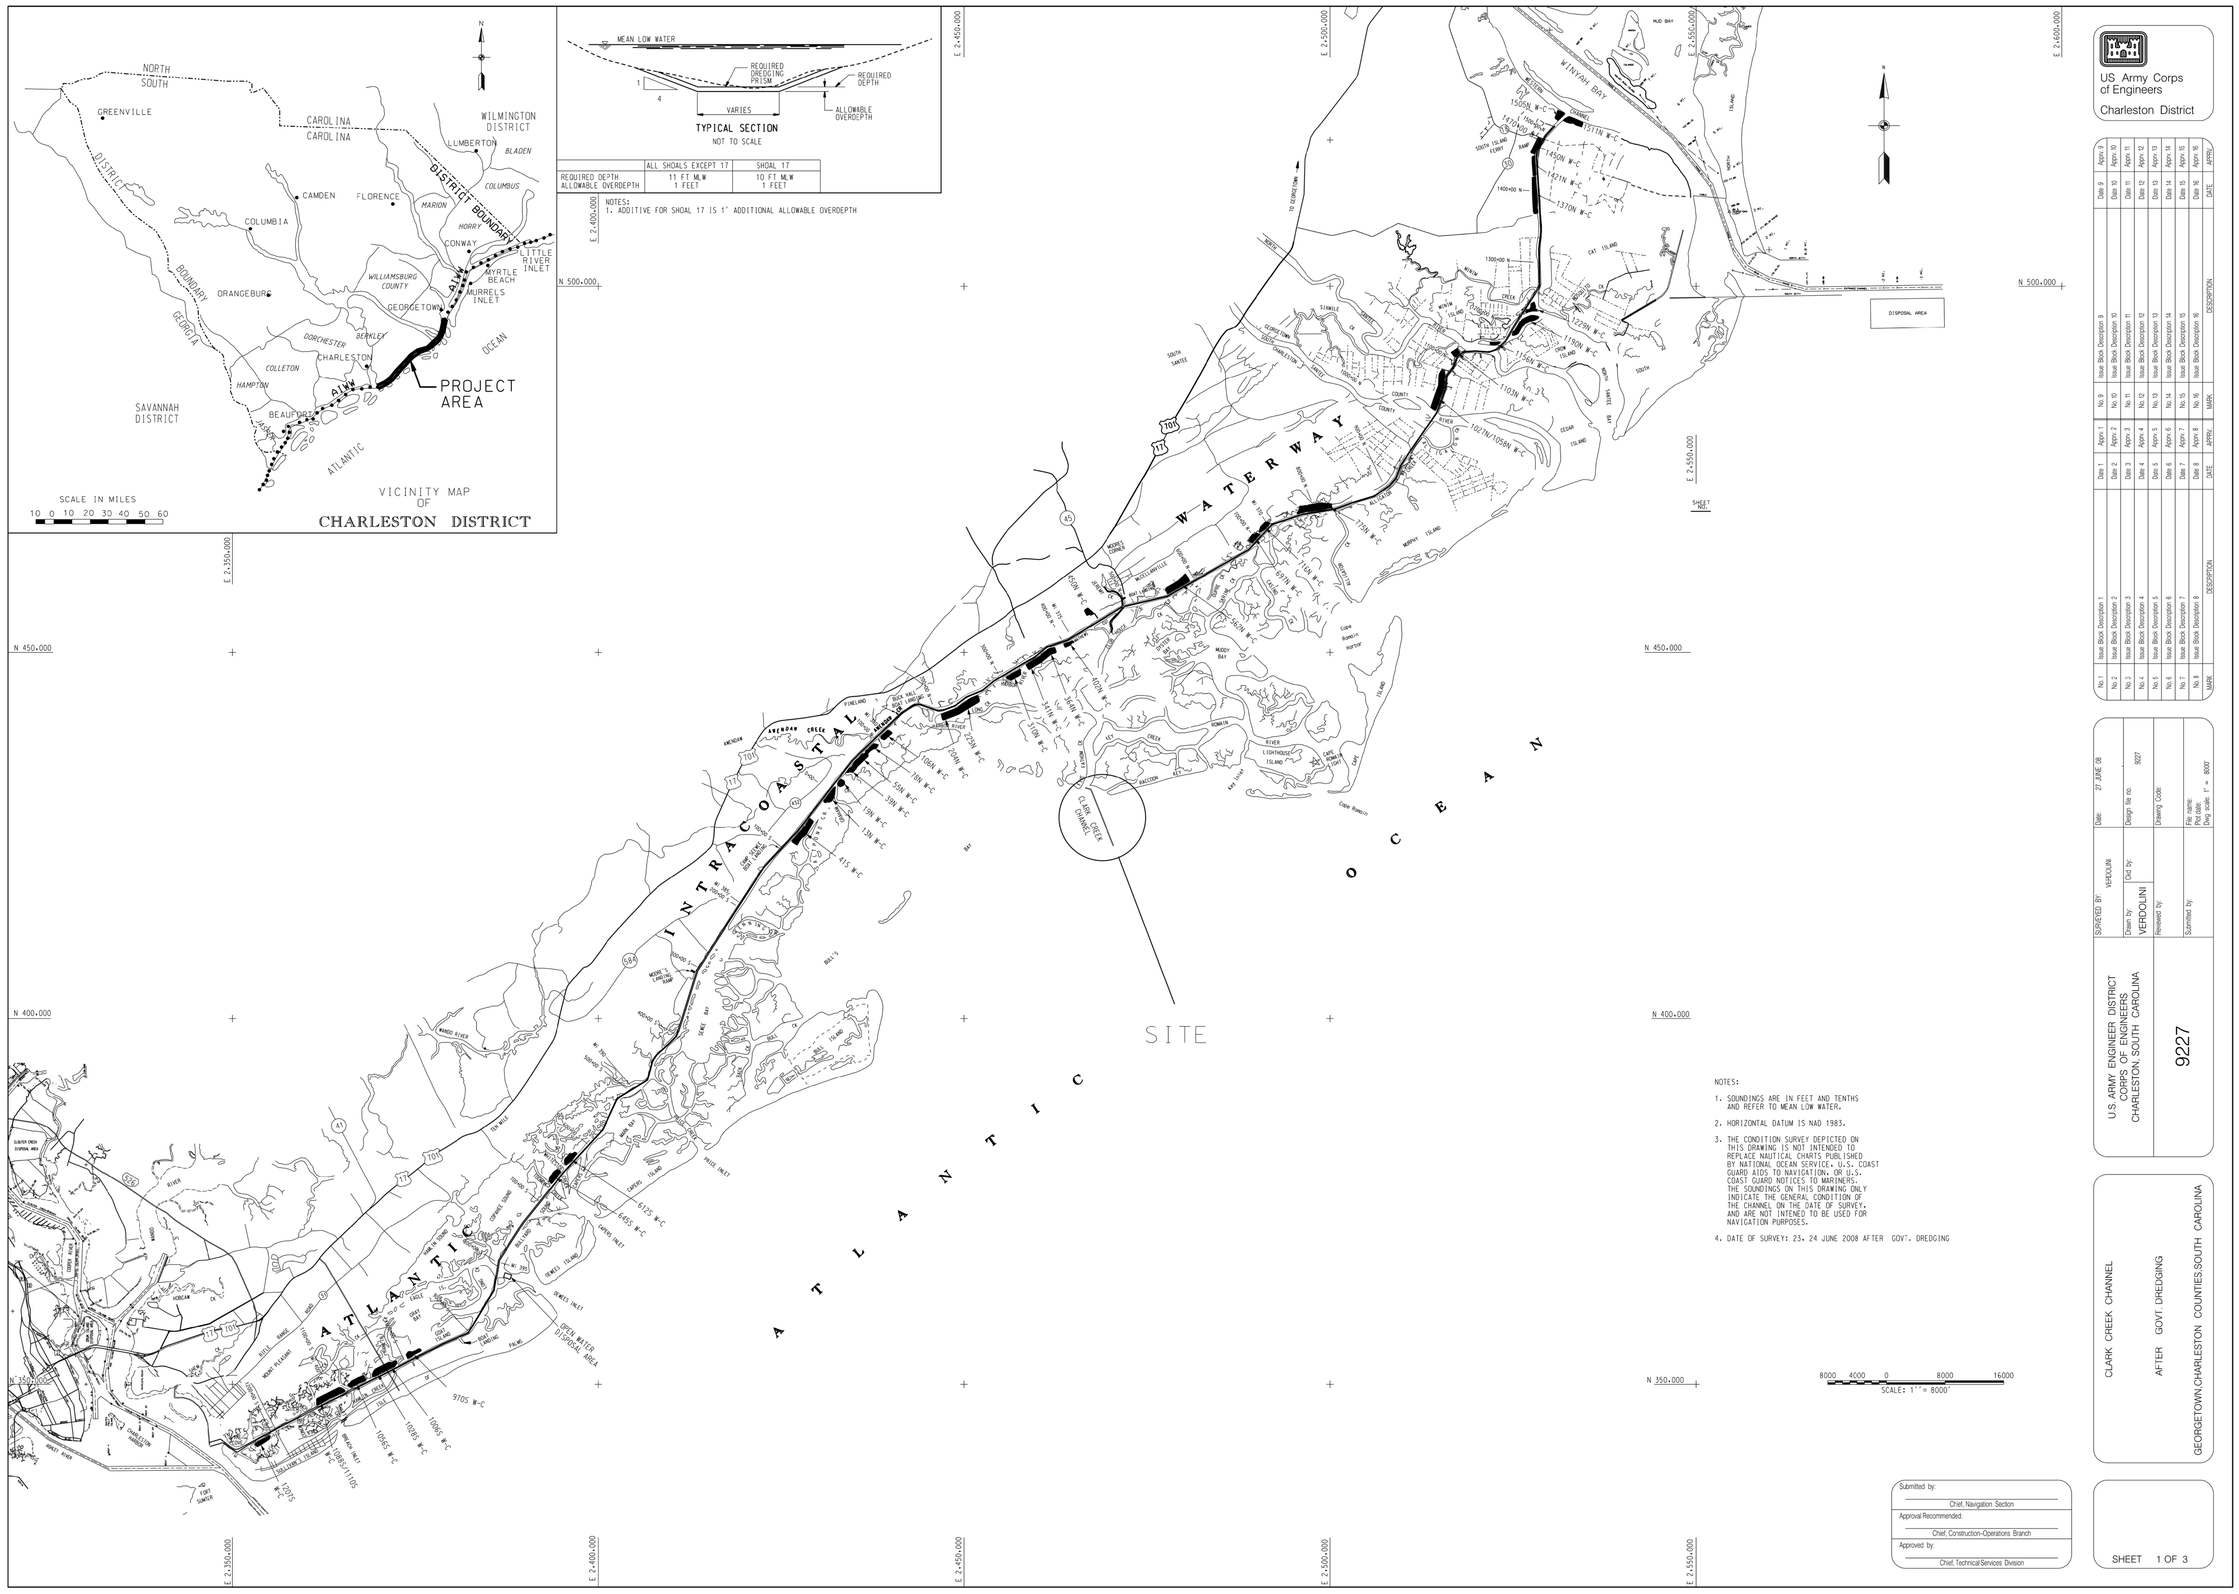

NOTES:

1. SOUNDINGS ARE IN FEET AND TENTHS AND REFER TO MEAN LOW WATER.

2. HORIZONTAL DATUM IS NAD 1983.

3. THE CONDITION SURVEY DEPICTED ON THIS DRAWING IS NOT INTENDED TO REPLACE NAUTICAL CHARTS PUBLISHED BY NATIONAL OCEAN SERVICE, U.S. COAST GUARD AIDS TO NAVIGATION, OR U.S. COAST GUARD NOTICES TO MARINERS. THE SOUNDINGS ON THIS DRAWING ONLY INDICATE THE GENERAL CONDITION OF THE CHANNEL ON THE DATE OF SURVEY, AND ARE NOT INTENED TO BE USED FOR NAVIGATION PURPOSES.

4. DATE OF SURVEY: 23, 24 JUNE 2008 AFTER GOV'T. DREDGING

Submitted by:
Chief, Navigation Section
Approval Recommended:
Chief, Construction-Operations Branch
Approved by:
Chief, Technical Services Division

US Army Corps of Engineers
Charleston District

MARK	DESCRIPTION	APPR.	DATE	MARK	DESCRIPTION	APPR.	DATE
No. 1	Issue Block Description 1	Appr. 1	Date 1	No. 9	Issue Block Description 9	Appr. 9	Date 9
No. 2	Issue Block Description 2	Appr. 2	Date 2	No. 10	Issue Block Description 10	Appr. 10	Date 10
No. 3	Issue Block Description 3	Appr. 3	Date 3	No. 11	Issue Block Description 11	Appr. 11	Date 11
No. 4	Issue Block Description 4	Appr. 4	Date 4	No. 12	Issue Block Description 12	Appr. 12	Date 12
No. 5	Issue Block Description 5	Appr. 5	Date 5	No. 13	Issue Block Description 13	Appr. 13	Date 13
No. 6	Issue Block Description 6	Appr. 6	Date 6	No. 14	Issue Block Description 14	Appr. 14	Date 14
No. 7	Issue Block Description 7	Appr. 7	Date 7	No. 15	Issue Block Description 15	Appr. 15	Date 15
No. 8	Issue Block Description 8	Appr. 8	Date 8	No. 16	Issue Block Description 16	Appr. 16	Date 16

U.S. ARMY ENGINEER DISTRICT
CORPS OF ENGINEERS
CHARLESTON, SOUTH CAROLINA

9227

SURVEYED BY: VERDOLINI
Drawn by: VERDOLINI
Cad by:
Reviewed by:
Submitted by:
Date: 27 JUNE 08
Design file no: 9227
Drawing Code:
File name:
Plot date:
Dwg scale: 1" = 8000'

CLARK CREEK CHANNEL

AFTER GOVT. DREDGING

GEORGETOWN,CHARLESTON COUNTIES,SOUTH CAROLINA

SHEET 1 OF 3

9227.DGN