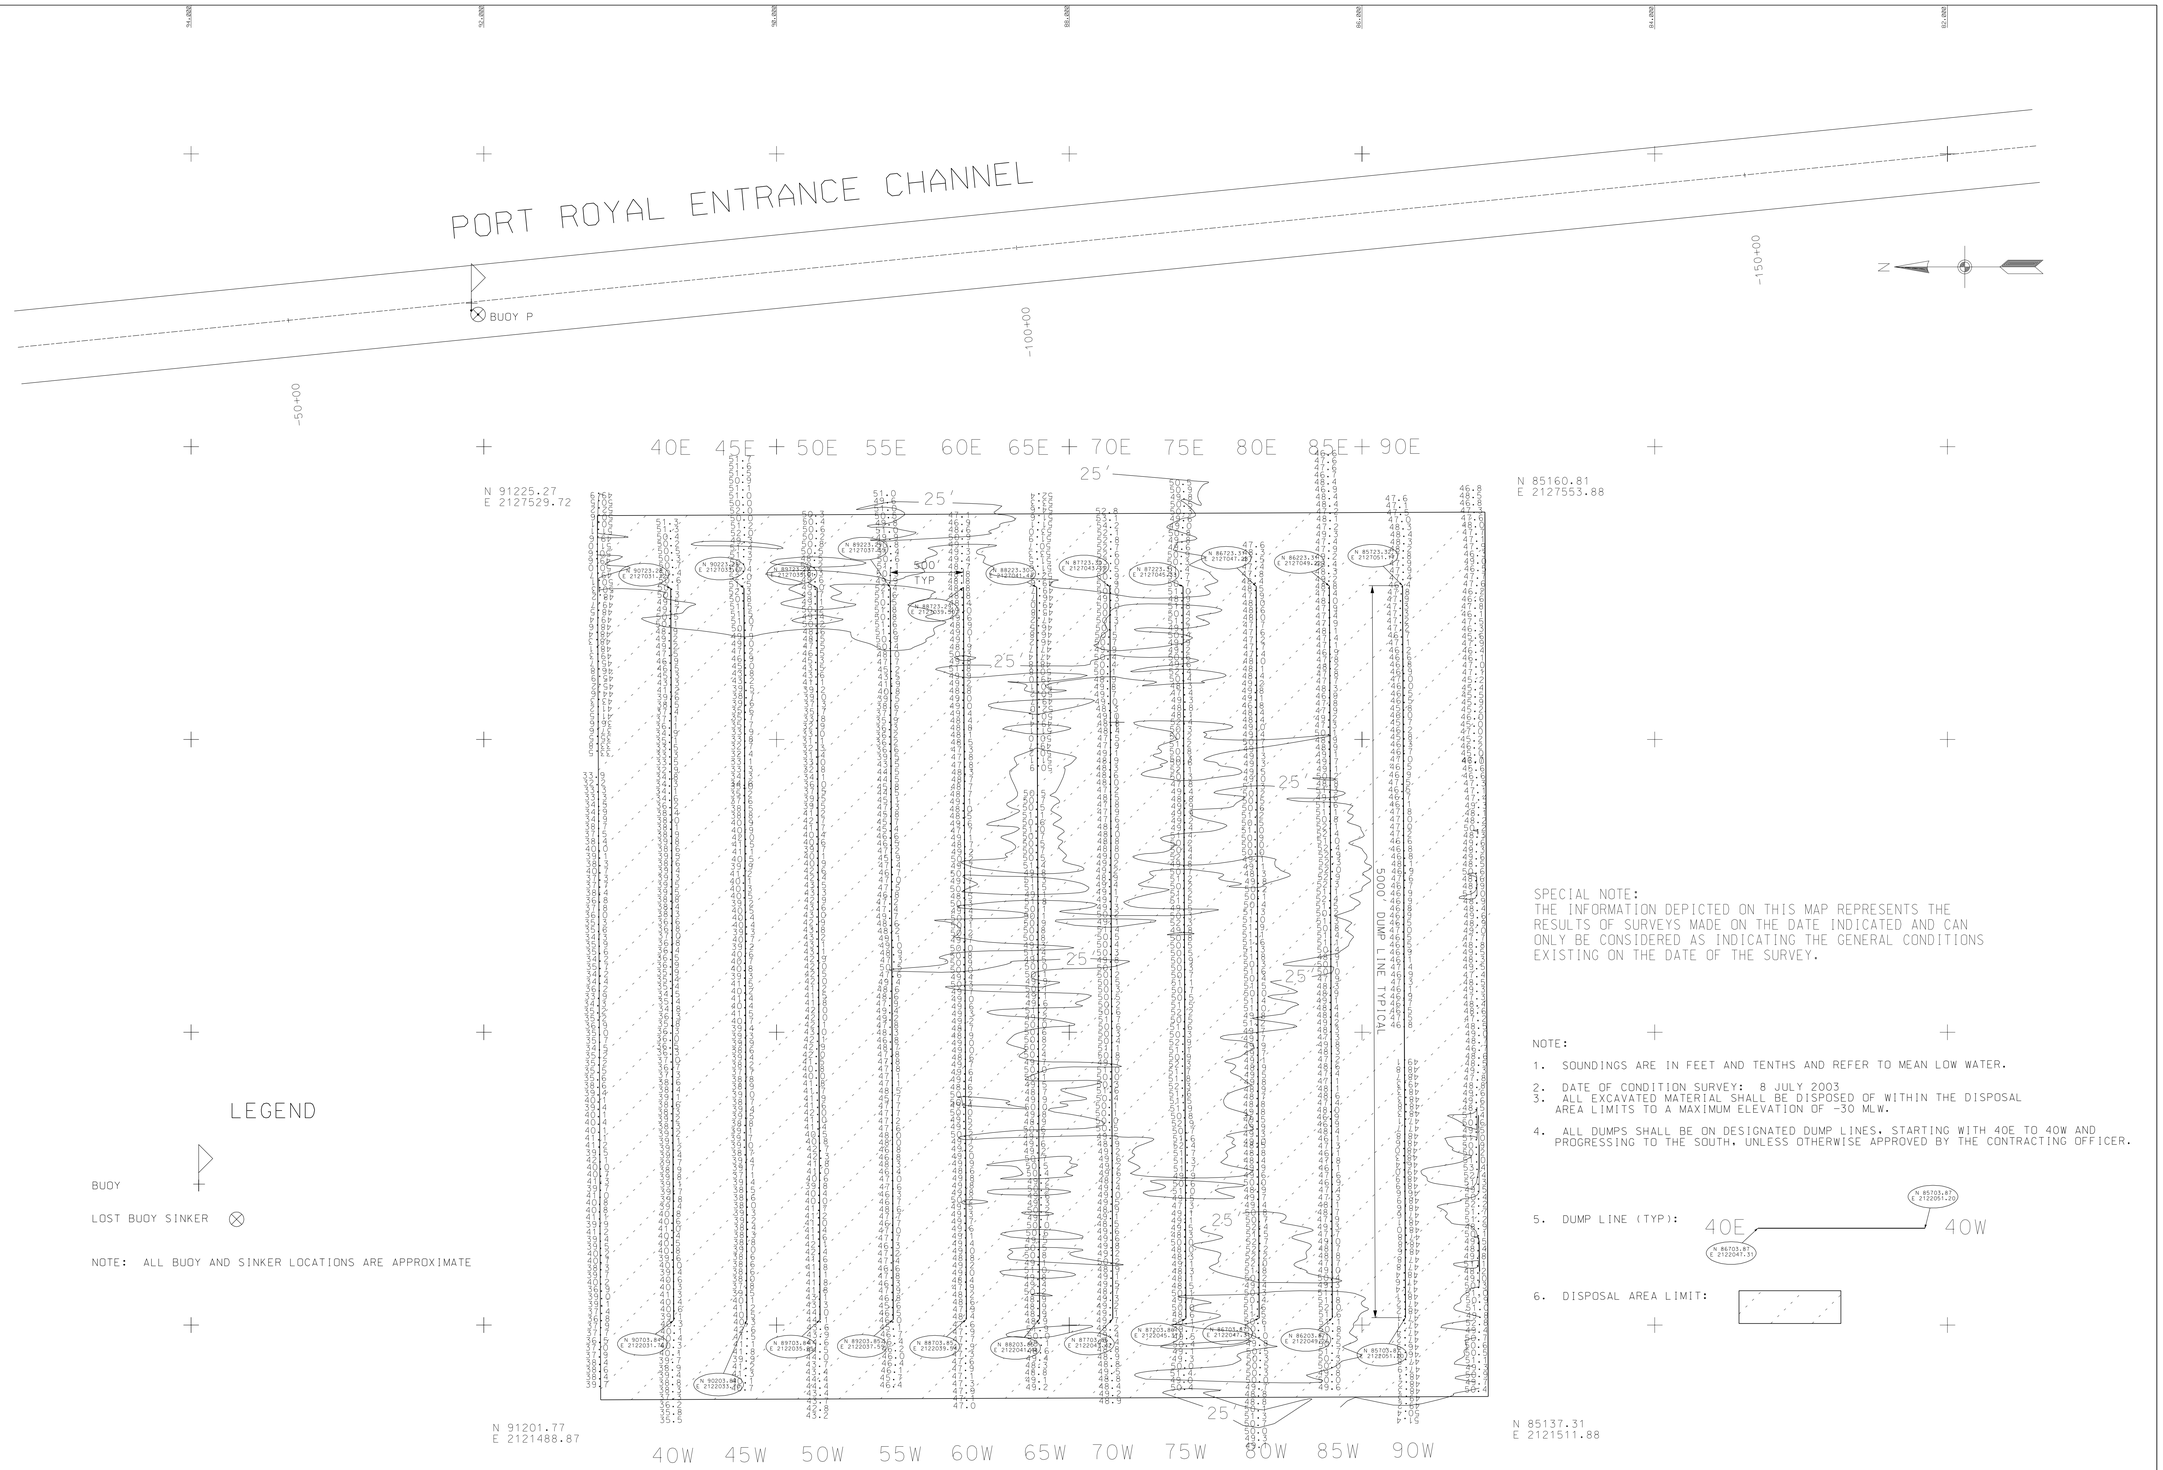

LEGEND

BUOY

LOST BUOY SINKER

NOTE: ALL BUOY AND SINKER LOCATIONS ARE APPROXIMATE

SPECIAL NOTE:
THE INFORMATION DEPICTED ON THIS MAP REPRESENTS THE RESULTS OF SURVEYS MADE ON THE DATE INDICATED AND CAN ONLY BE CONSIDERED AS INDICATING THE GENERAL CONDITIONS EXISTING ON THE DATE OF THE SURVEY.

NOTE:

1. SOUNDINGS ARE IN FEET AND TENTHS AND REFER TO MEAN LOW WATER.
2. DATE OF CONDITION SURVEY: 8 JULY 2003
3. ALL EXCAVATED MATERIAL SHALL BE DISPOSED OF WITHIN THE DISPOSAL AREA LIMITS TO A MAXIMUM ELEVATION OF -30 MLW.
4. ALL DUMPS SHALL BE ON DESIGNATED DUMP LINES, STARTING WITH 40E TO 40W AND PROGRESSING TO THE SOUTH, UNLESS OTHERWISE APPROVED BY THE CONTRACTING OFFICER.
5. DUMP LINE (TYP): 40E — 40W
6. DISPOSAL AREA LIMIT:

OUTER DISPOSAL AREA

NAD 83

CODE IDENT. NO.	SIZE	DRAWING NO.
TS-ON	F	8952
SCALE: 1"= 400'	CONDITION	SHEET 14 OF 24

PORT ROYAL HARBOR — CONDITION — 8952CD24.DGN 4 AUG 2003