COORDINATES					
PT.	STATION	NAD 27		NAD 83	
NO.	W/OFFSET	EAST (X)	NORTHING (Y)	EAST (X)	NORTHING (Y)
	204+69.07N 500L	2,446,447.53	442,400.55	2,446,466.09	442,551.56
	203+00N 500L	2,446,395.04	442,418.80	2,446,413.60	442,569.80
	195+00N 300L	2,445,573.87	442,492.35	2,445,592.45	442,643.14
	195+00N 425R	2,445,336.06	441,807.49	2,445,354.82	441,958.27
	178+87.16N 425R	2,443,859.83	442,320.10	2,443,878.54	442,470.48
	178+87.16N 300L	2,444,017.19	443,032.82	2,444,035.72	443,183.20
	176+76.42N 425R	2,443,749.24	442,331.29	2,443,767.95	442,481.65
	171+00N 275R	2,443,265.04	442,418.33	2,443,283.76	442,568.56
	152+00N 190L	2,441,431.20	441,846.95	2,441,450.14	441,996.77
	152+00N 275R	2,441,717.05	441,476.61	2,441,476.61	441,626.52
	132+00N 275R	2,440,300.82	440,108.23	2,440,320.23	440,257.88
	132+00N 190L	2,439,977.75	440,442.63	2,439,997.10	440,592.18

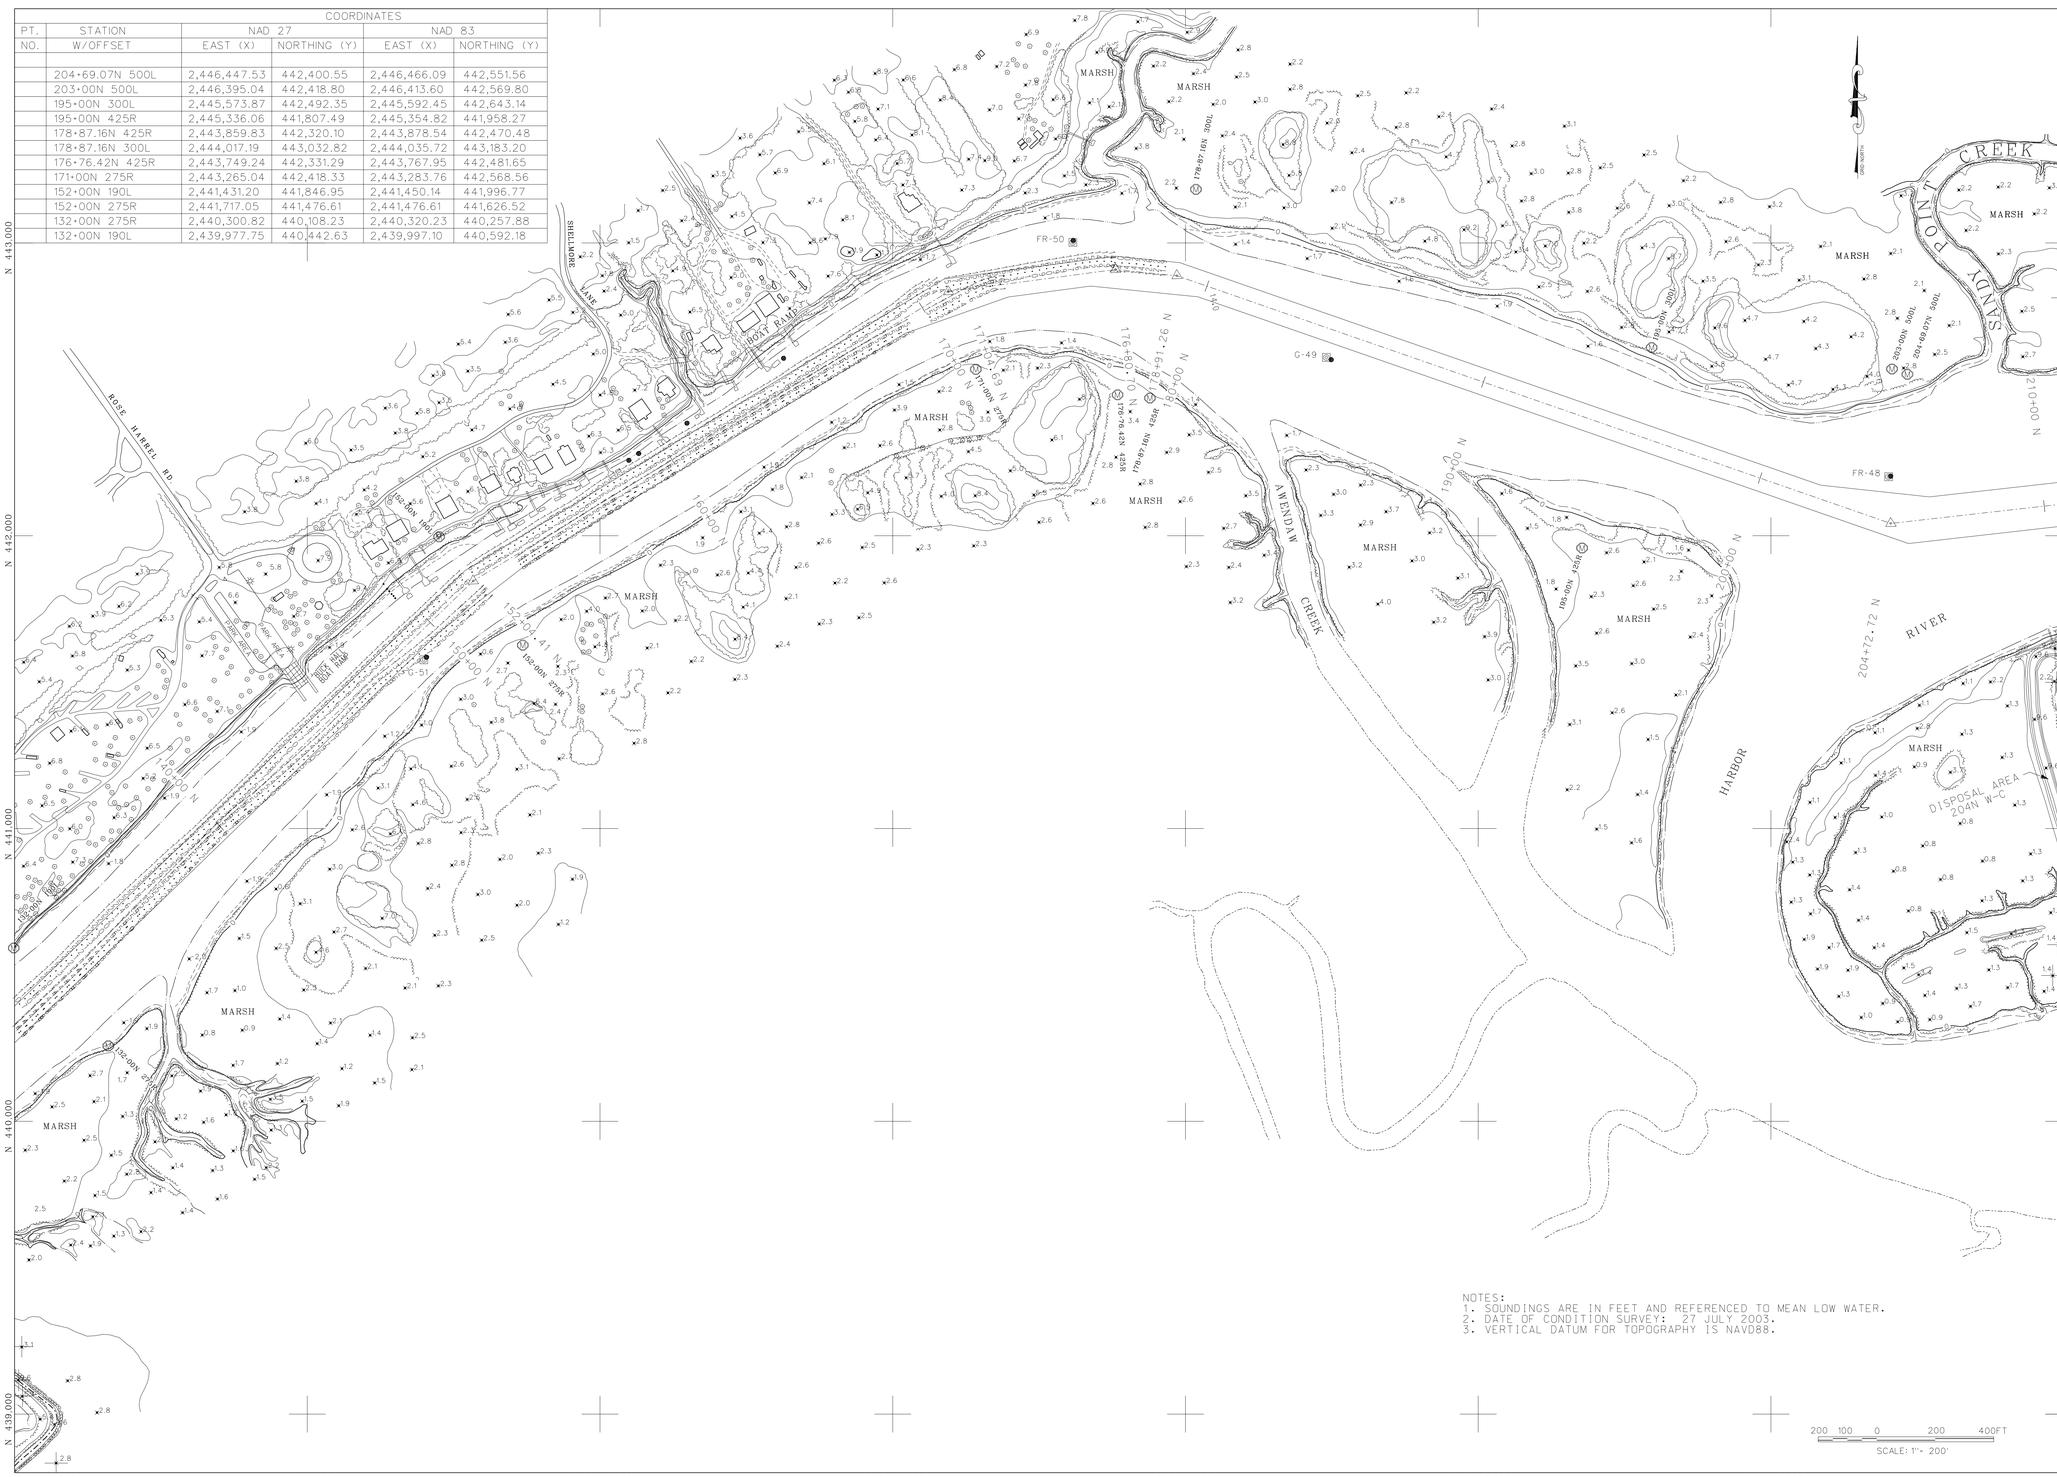

NOTES:
1. SOUNDINGS ARE IN FEET AND REFERENCED TO MEAN LOW WATER.
2. DATE OF CONDITION SURVEY: 27 JULY 2003.
3. VERTICAL DATUM FOR TOPOGRAPHY IS NAVD88.

U.S. Army Corps of Engineers
Charleston District
69A Hagood Ave
Charleston, SC 29403-5107

LEGEND

- BUILDING
- FENCE
- GUARD RAIL
- TREE LINE
- INDIVIDUAL TREE
- POWER POLE
- LIGHT POLE
- WATER
- WALL
- RETAINING WALL
- SHRUB
- BRUSH-MARSH LINE
- POST
- PAVED ROAD
- UNPAVED ROAD
- NAVAID GREEN G-46
- NAVAID RED R-45
- DISPOSAL AREA
- GPS CONTROL POINT
- H&V CONTROL
- U S HIGHWAY
- STATE HIGHWAY
- ROAD NUMBER 30
- WATERWAY
- ANCHORAGE
- WRECK
- MONUMENT

WINYAH BAY TO CHARLESTON

SHEET INDEX

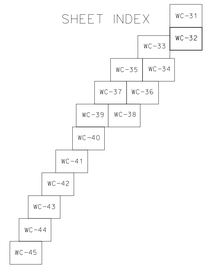

SPECIAL NOTE: THE INFORMATION SHOWN ON THIS DRAWING REPRESENTS THE RESULTS OF SURVEYS MADE ON THE DATES INDICATED ON EACH MAP AND CAN ONLY BE CONSIDERED AS INDICATING THE GENERAL CONDITIONS EXISTING ON THAT DATE.

NOTE:

ALL COORDINATES SHOWN ARE IN THE NAD 83 SOUTH CAROLINA STATE PLANE COORDINATE SYSTEM AND VERTICAL DATUM IS NAVD 88. OFFSET MONUMENTATION ( ) GOVERNMENT FURNISHED FOR INFORMATION ONLY.

PREPARED BY:

NOVA Digital Systems, INC.
PHOTOGRAMMETRIC ENGINEERING, SURVEYING & GIS SERVICES
800 TOWNE CENTRE BLVD, SUITE 400 PINEVILLE, NC 28134
P.O. (704) 889-5808

FROM AERIAL PHOTOGRAPHY
FLOWN APRIL 19 - 2001
AT A SCALE 1" = 1000'

ATLANTIC INTRACOASTAL WATERWAY

STA. 130+25N TO STA. 210+67N

WINYAH BAY TO CHARLESTON SOUTH CAROLINA

SIZE	DRAWING NO.	
E	8932	
	DACW60-03-B-00XX	8932wc32.dgn

SCALE: 1"= 200' SHEET 29 OF 62