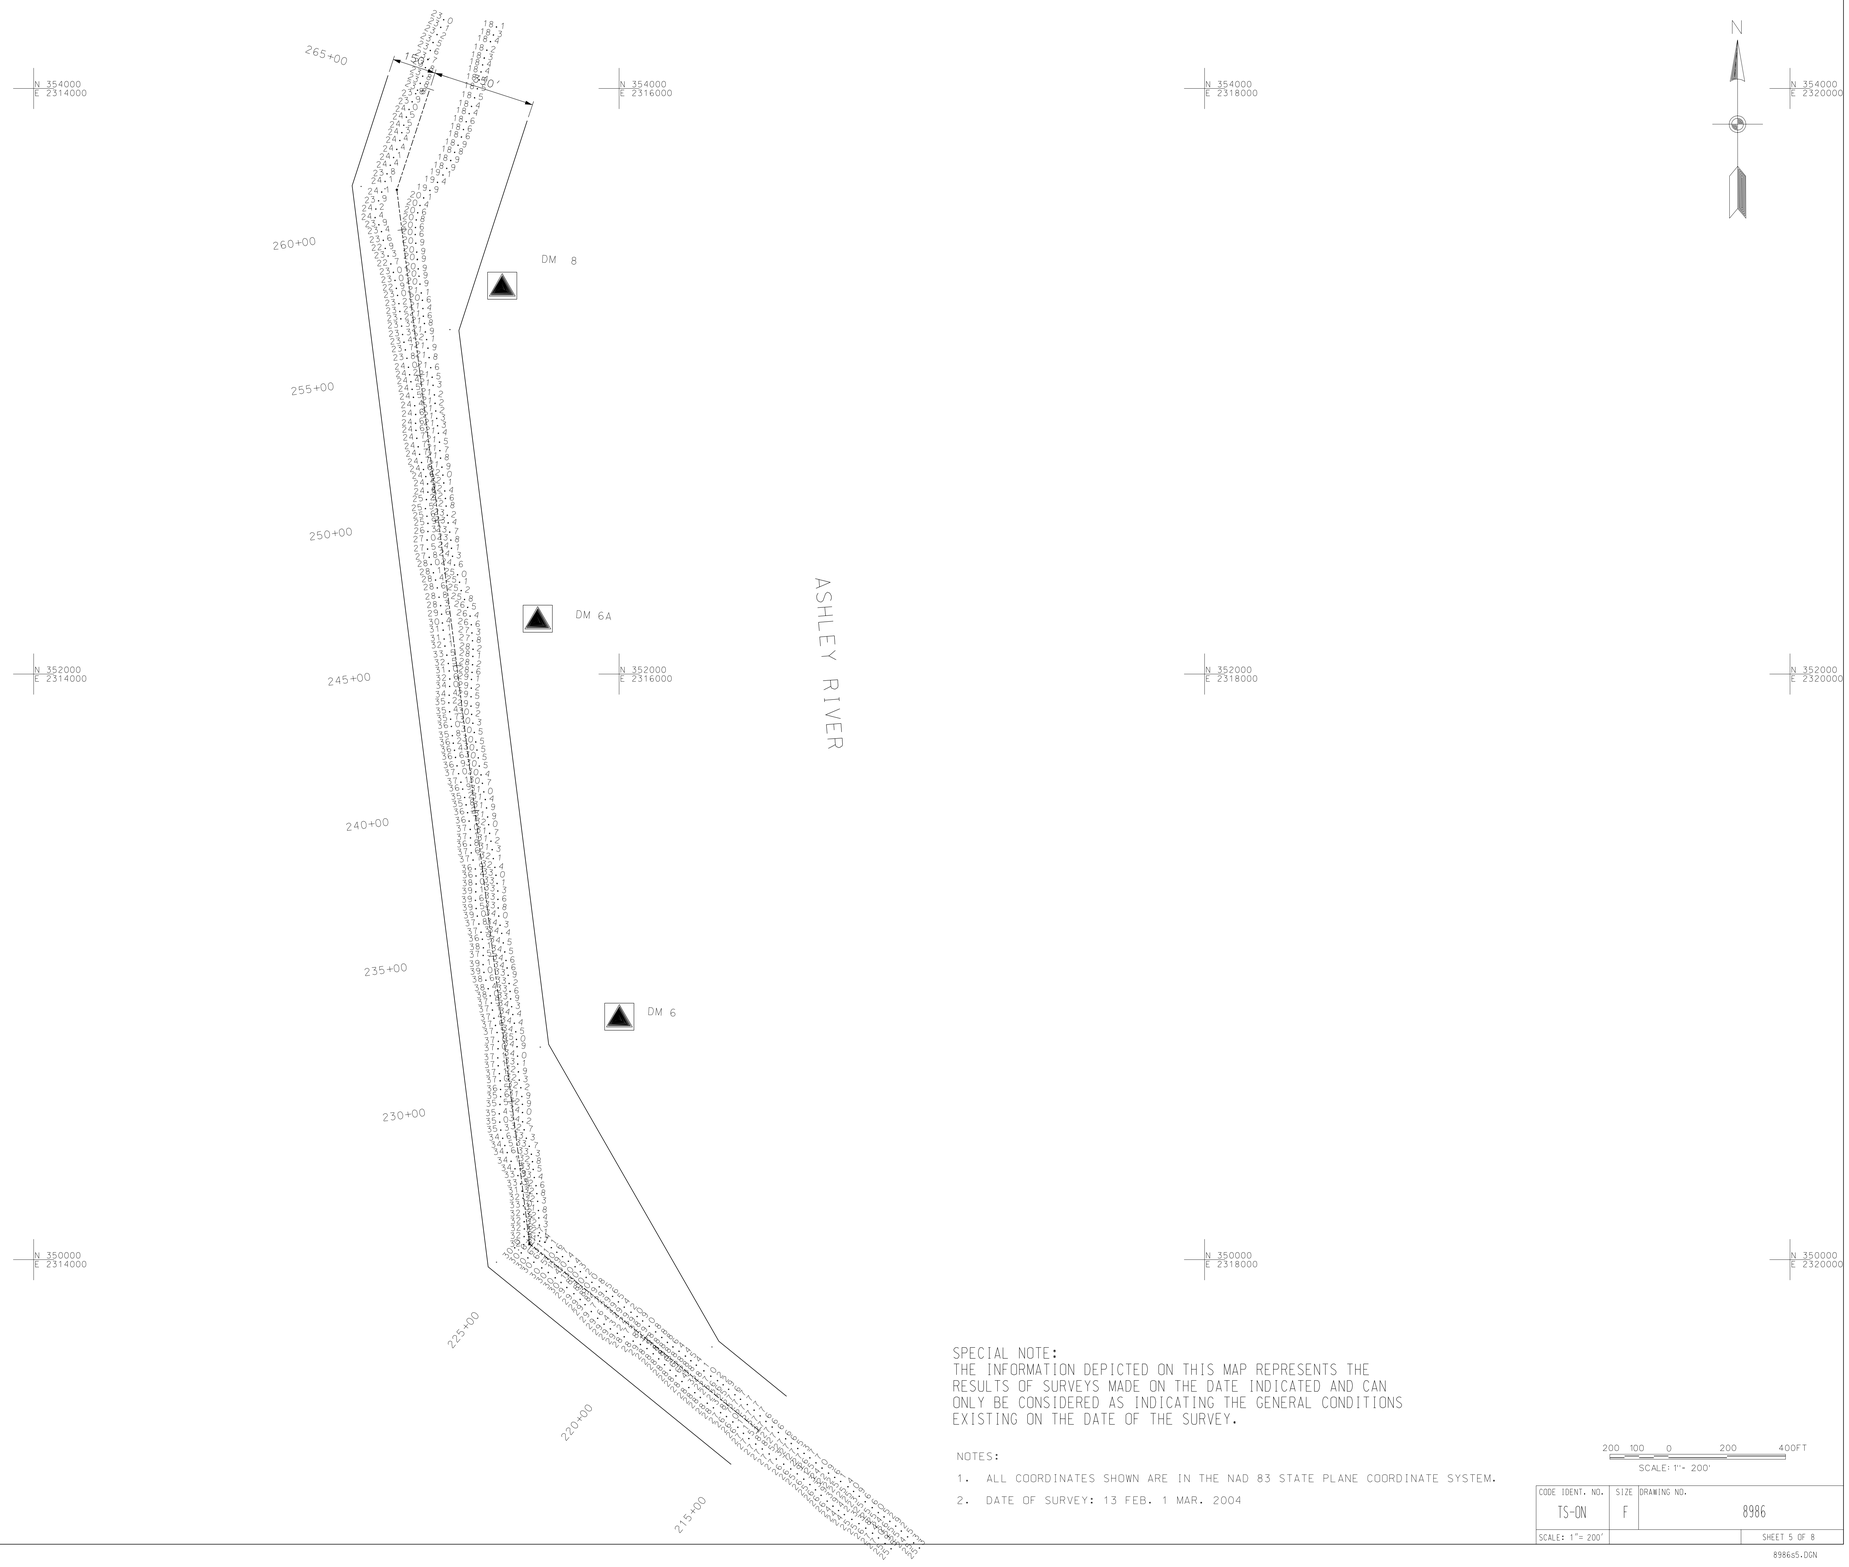

SPECIAL NOTE:
THE INFORMATION DEPICTED ON THIS MAP REPRESENTS THE RESULTS OF SURVEYS MADE ON THE DATE INDICATED AND CAN ONLY BE CONSIDERED AS INDICATING THE GENERAL CONDITIONS EXISTING ON THE DATE OF THE SURVEY.

NOTES:

1. ALL COORDINATES SHOWN ARE IN THE NAD 83 STATE PLANE COORDINATE SYSTEM.
2. DATE OF SURVEY: 13 FEB. 1 MAR. 2004

200 100 0 200 400FT
SCALE: 1"= 200'

CODE IDENT. NO.	SIZE	DRAWING NO.
TS-ON	F	8986
SCALE: 1"= 200'		SHEET 5 OF 8

8986s5.DGN