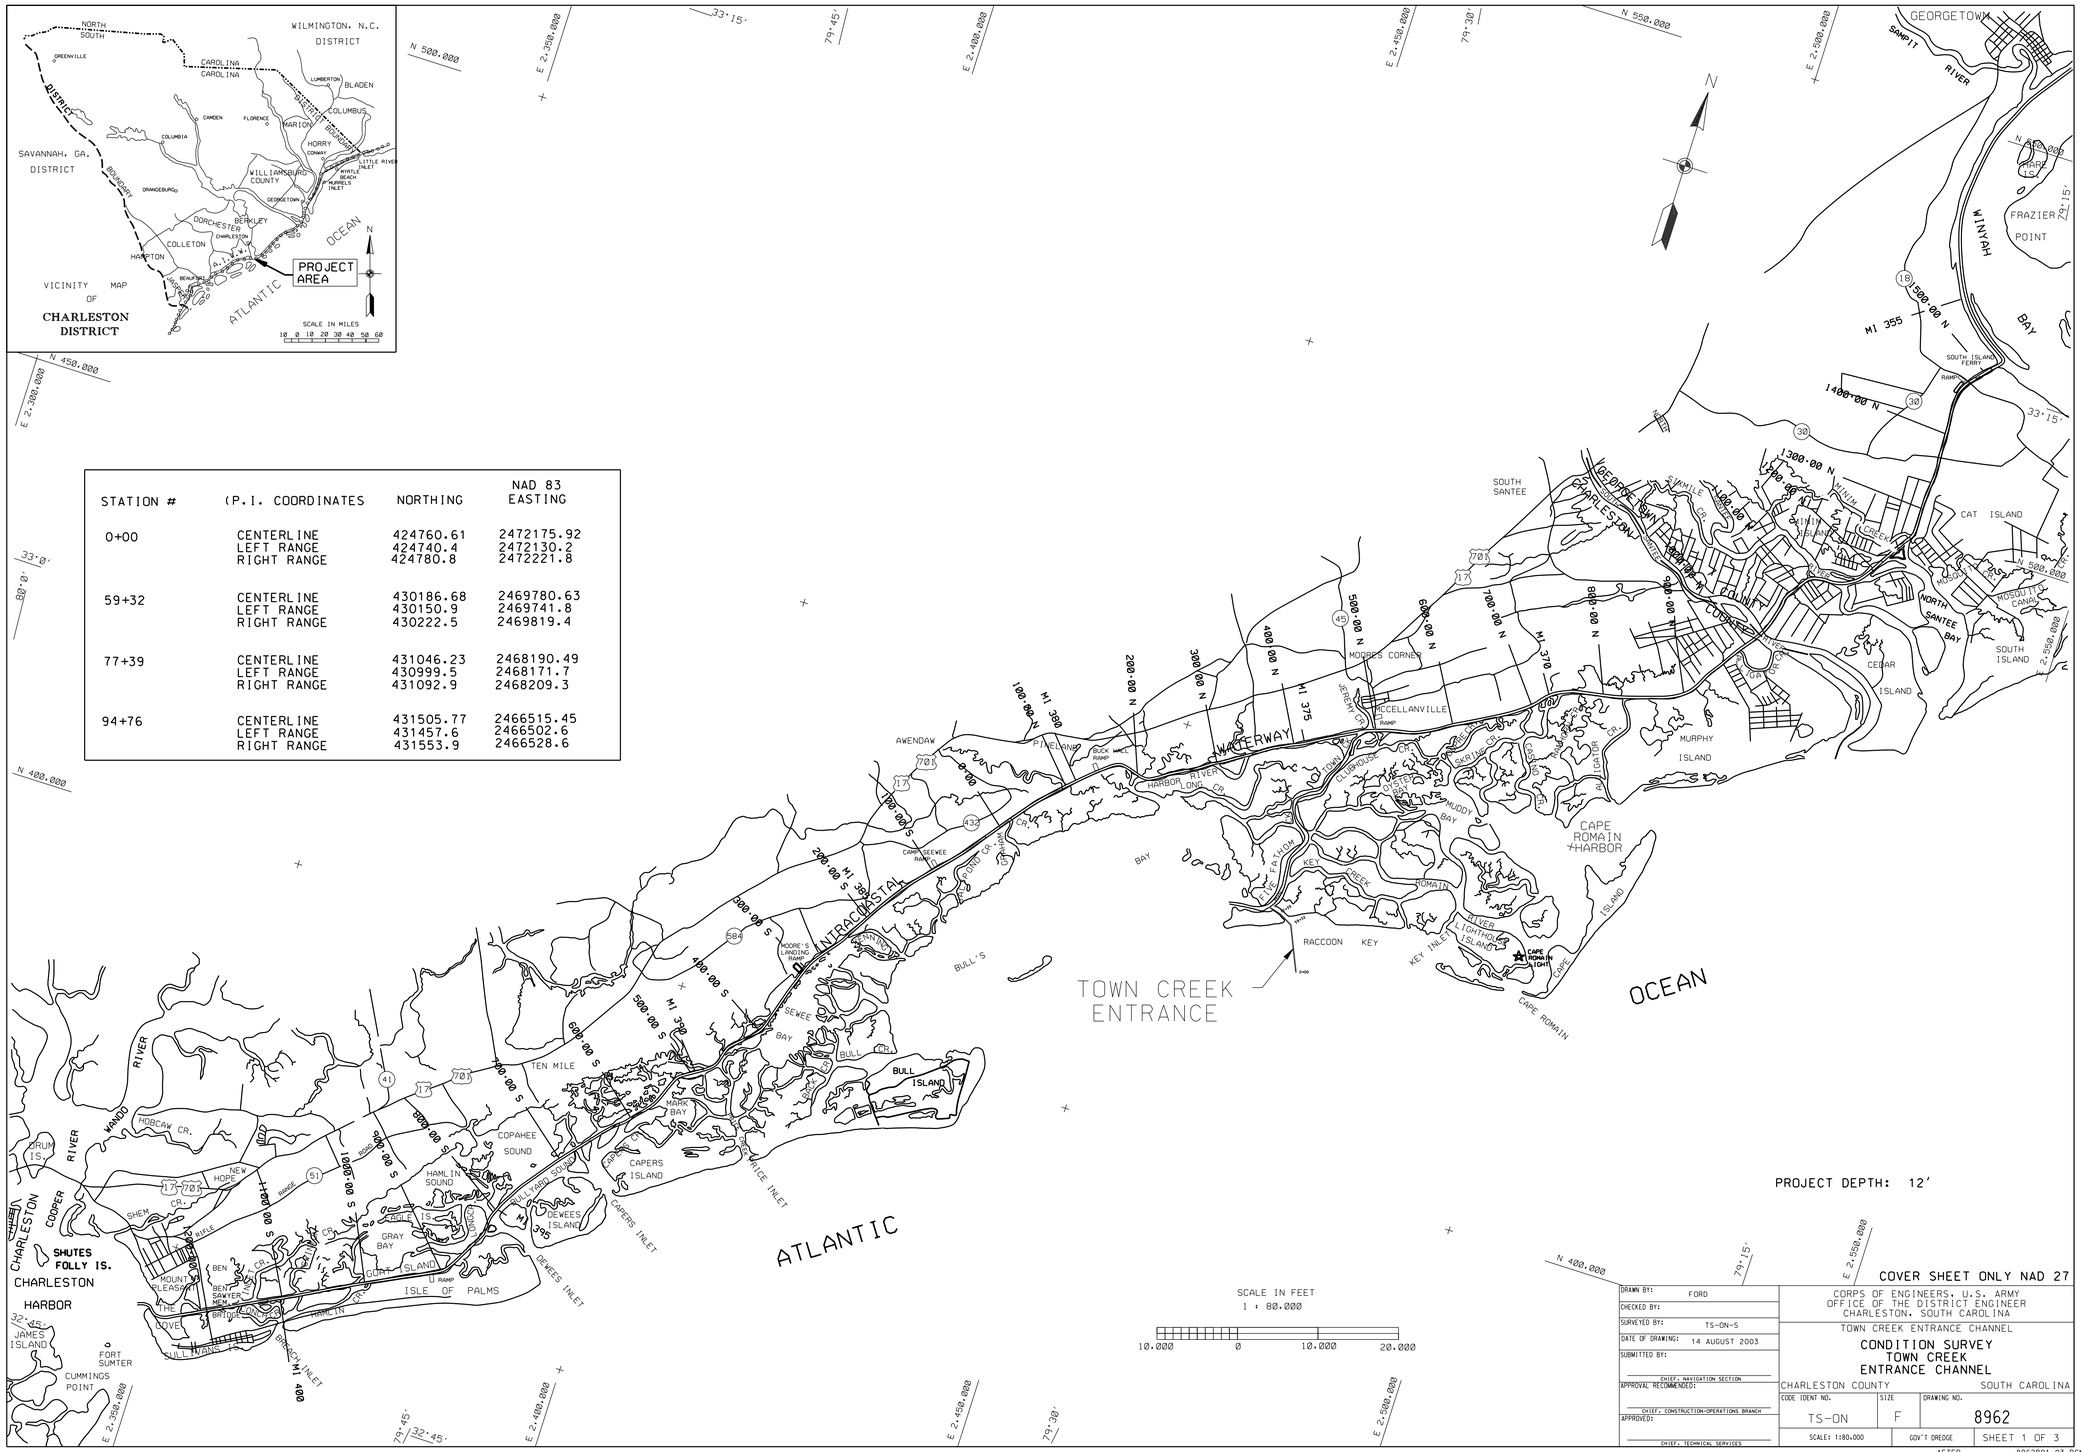

STATION #	(P.I. COORDINATES	NORTHING	NAD 83 EASTING
0+00	CENTERLINE	424760.61	2472175.92
	LEFT RANGE	424740.4	2472130.2
	RIGHT RANGE	424780.8	2472221.8
59+32	CENTERLINE	430186.68	2469780.63
	LEFT RANGE	430150.9	2469741.8
	RIGHT RANGE	430222.5	2469819.4
77+39	CENTERLINE	431046.23	2468190.49
	LEFT RANGE	430999.5	2468171.7
	RIGHT RANGE	431092.9	2468209.3
94+76	CENTERLINE	431505.77	2466515.45
	LEFT RANGE	431457.6	2466502.6
	RIGHT RANGE	431553.9	2466528.6

DRAWN BY: FORD	CORPS OF ENGINEERS, U.S. ARMY OFFICE OF THE DISTRICT ENGINEER CHARLESTON, SOUTH CAROLINA
CHECKED BY:	TOWN CREEK ENTRANCE CHANNEL
SURVEYED BY: TS-ON-S	CONDITION SURVEY TOWN CREEK ENTRANCE CHANNEL
DATE OF DRAWING: 14 AUGUST 2003	
SUBMITTED BY:	
CHIEF, NAVIGATION SECTION	
APPROVAL RECOMMENDED:	CHARLESTON COUNTY — SOUTH CAROLINA
CHIEF, CONSTRUCTION-OPERATIONS BRANCH	CODE IDENT NO. TS-ON — SIZE F — DRAWING NO. 8962
APPROVED:	SCALE: 1:80,000 — GOV'T DREDGE — SHEET 1 OF 3
CHIEF, TECHNICAL SERVICES	

AFTER

8962B01 03.DGN
14 AUGUST 2003
(SCALE: PLOT AT 1" = 6666.67')