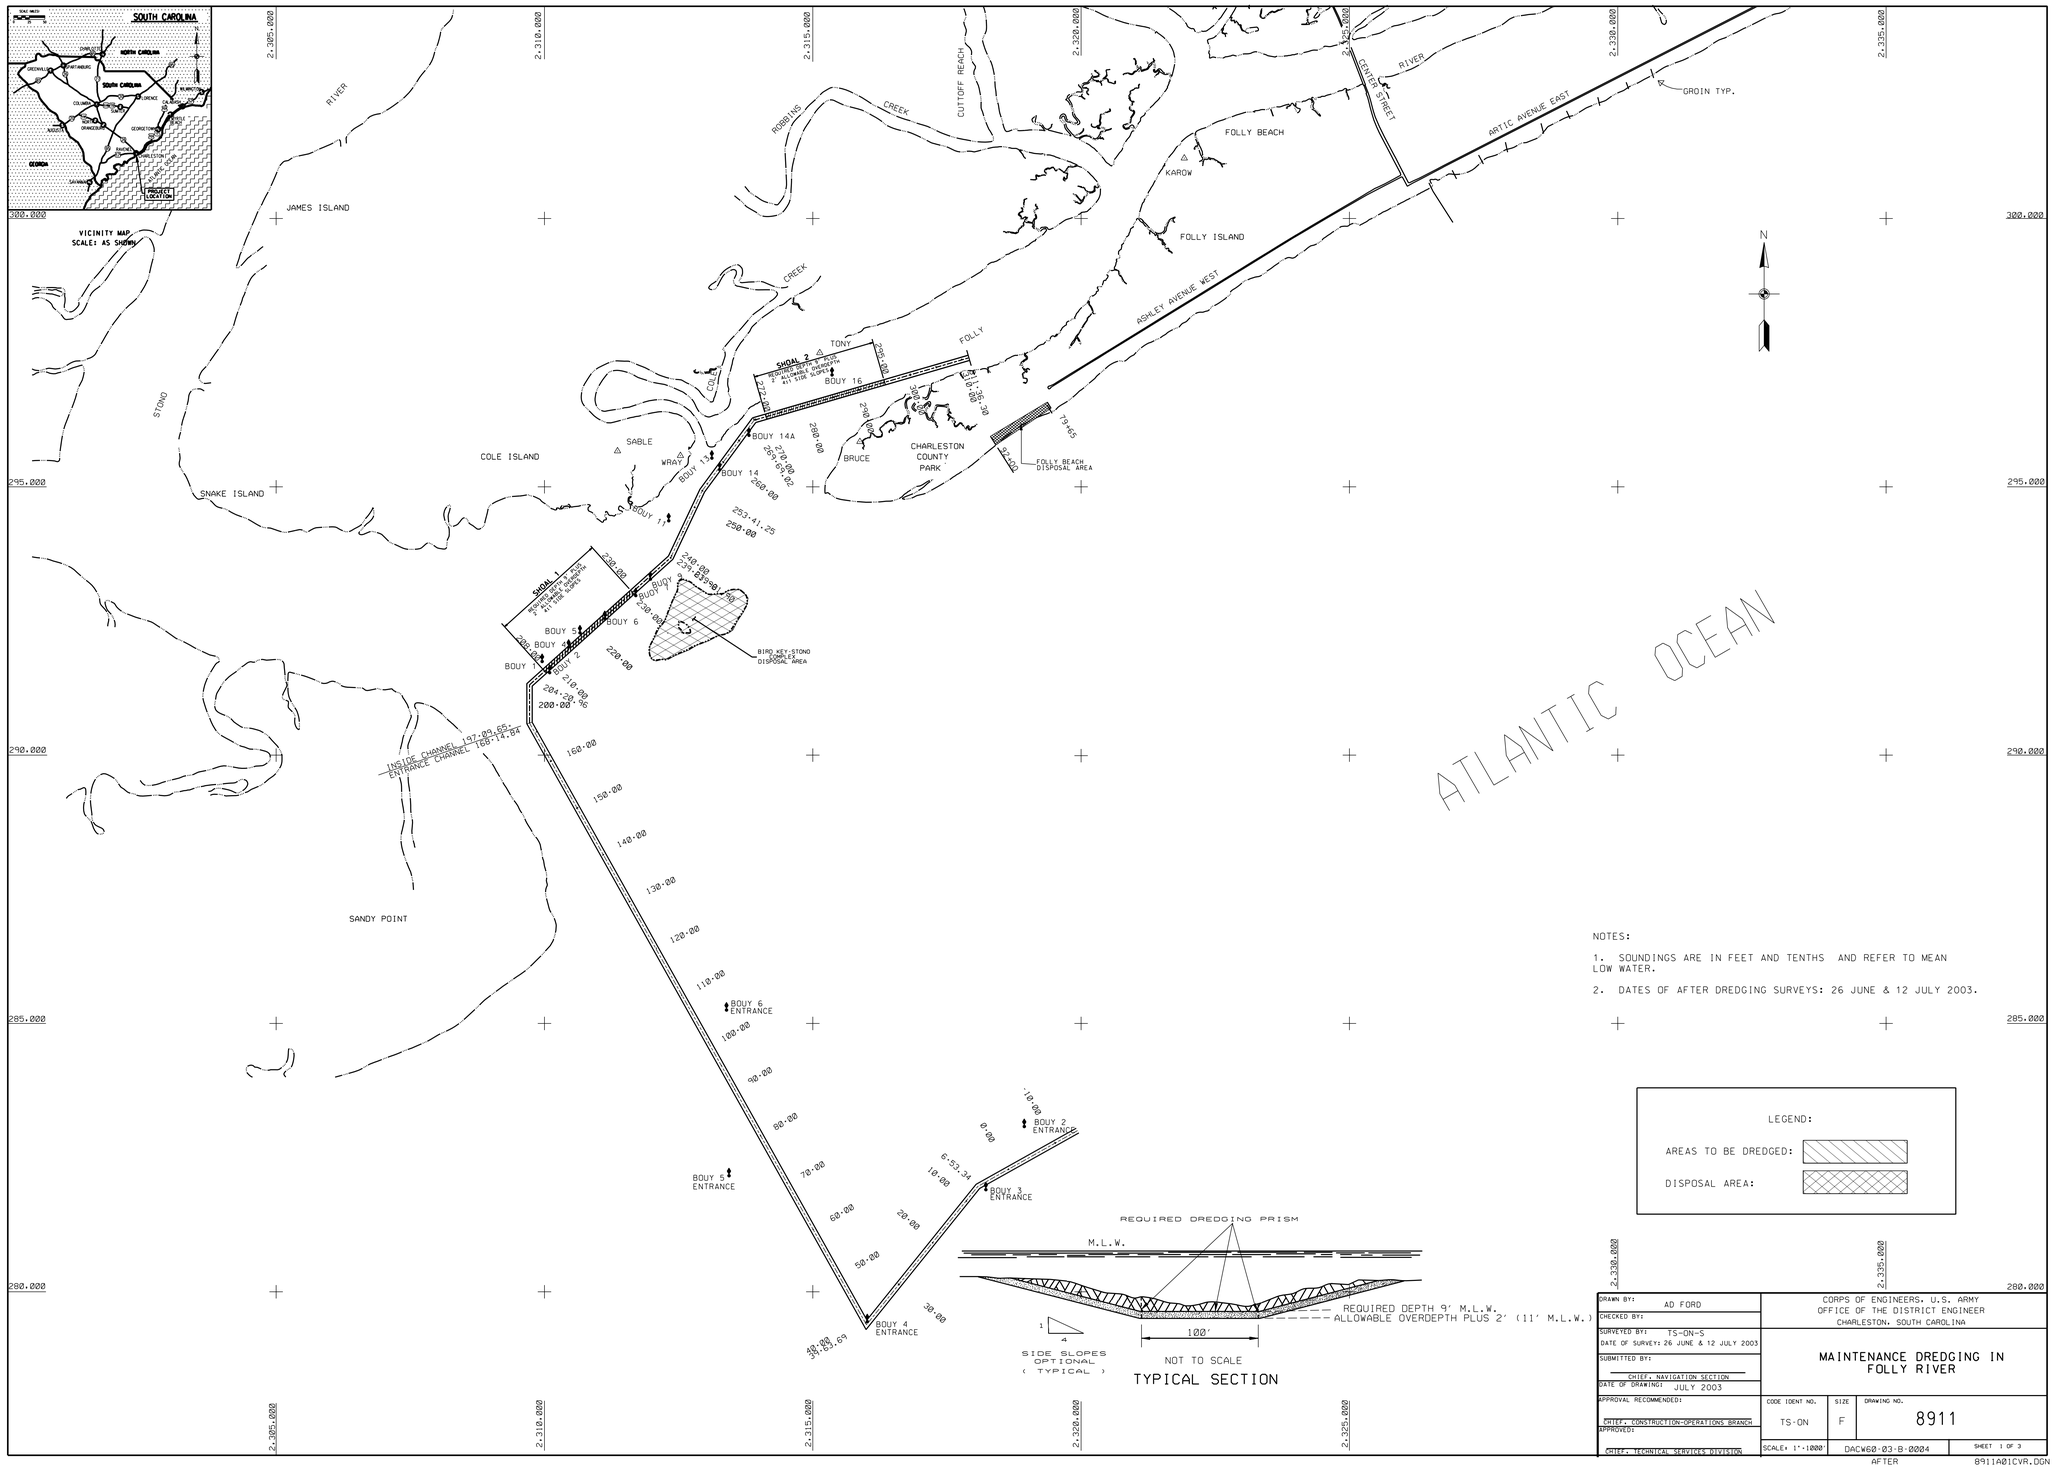

NOTES:

1. SOUNDINGS ARE IN FEET AND TENTHS AND REFER TO MEAN LOW WATER.

2. DATES OF AFTER DREDGING SURVEYS: 26 JUNE & 12 JULY 2003.

DRAWN BY: AD FORD	CORPS OF ENGINEERS, U.S. ARMY OFFICE OF THE DISTRICT ENGINEER CHARLESTON, SOUTH CAROLINA
CHECKED BY:	
SURVEYED BY: TS-ON-S DATE OF SURVEY: 26 JUNE & 12 JULY 2003	MAINTENANCE DREDGING IN FOLLY RIVER
SUBMITTED BY: CHIEF, NAVIGATION SECTION	
DATE OF DRAWING: JULY 2003	
APPROVAL RECOMMENDED: CHIEF, CONSTRUCTION-OPERATIONS BRANCH	CODE IDENT NO. TS-ON · SIZE F · DRAWING NO. 8911
APPROVED: CHIEF, TECHNICAL SERVICES DIVISION	SCALE: 1"=1000' · DACW60-03-B-0004 · SHEET 1 OF 3

AFTER

8911A01CVR.DGN