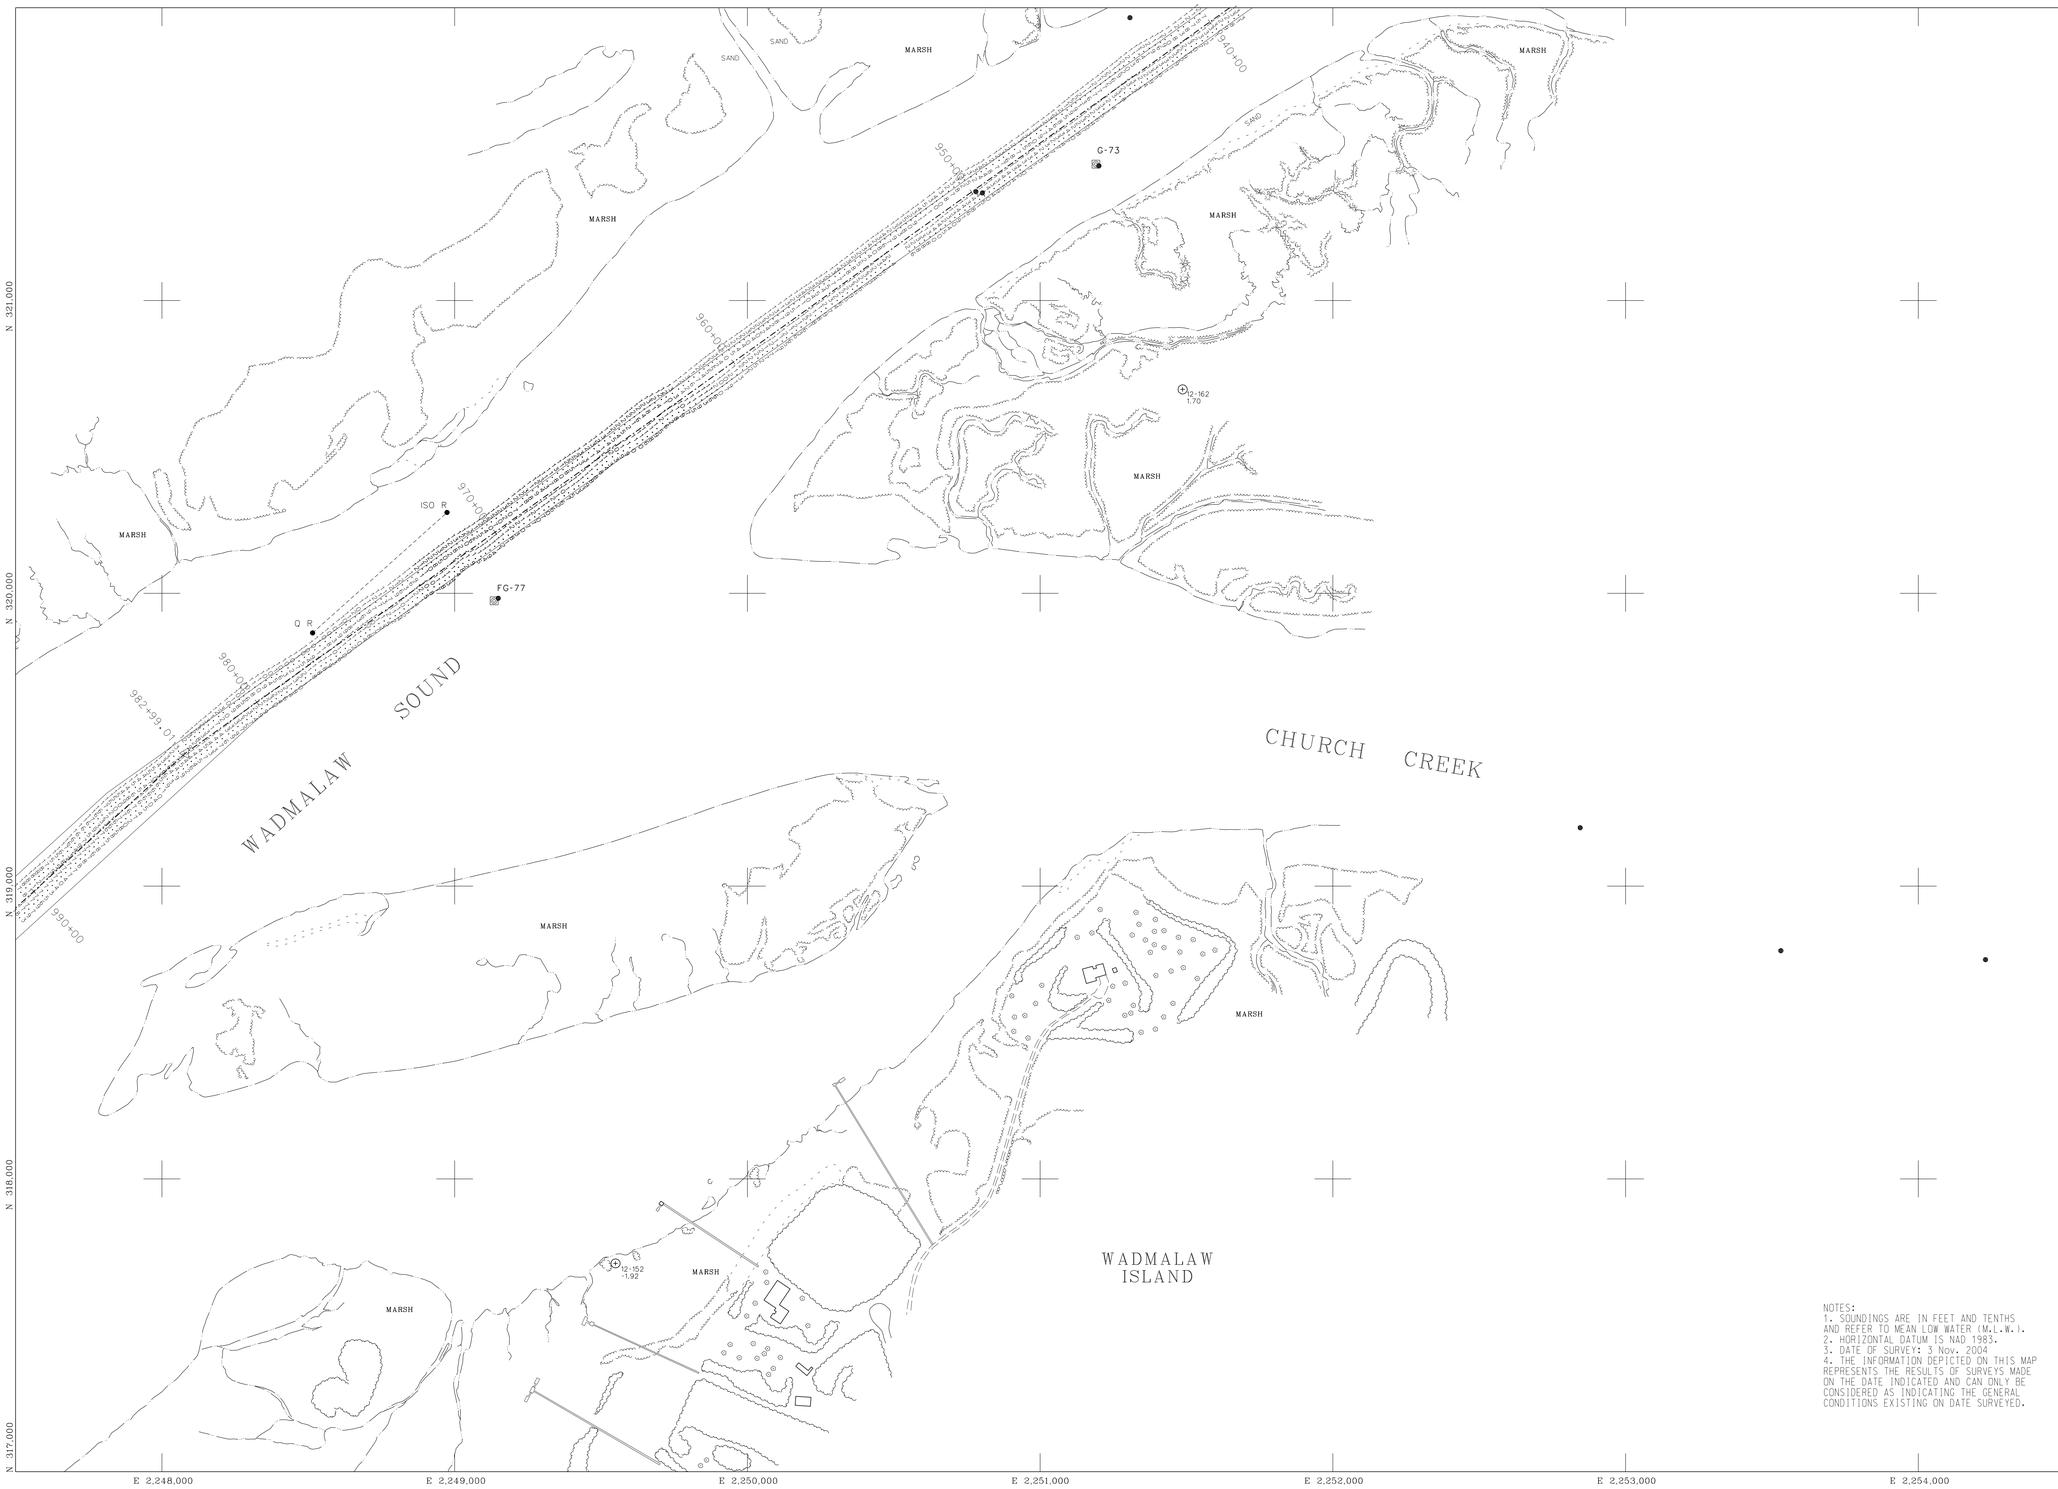

NOTES:
1. SOUNDINGS ARE IN FEET AND TENTHS AND REFER TO MEAN LOW WATER (M.L.W.).
2. HORIZONTAL DATUM IS NAD 1983.
3. DATE OF SURVEY: 3 Nov. 2004
4. THE INFORMATION DEPICTED ON THIS MAP REPRESENTS THE RESULTS OF SURVEYS MADE ON THE DATE INDICATED AND CAN ONLY BE CONSIDERED AS INDICATING THE GENERAL CONDITIONS EXISTING ON DATE SURVEYED.

U.S. Army Corps of Engineers
Charleston District
69A Hagood Ave
Charleston, SC 29403-5107

LEGEND

- BUILDING
- FENCE
- GUARD RAIL
- TREE LINE
- INDIVIDUAL TREE
- POWER POLE
- LIGHT POLE
- WATER
- WALL
- RETAINING WALL
- SHRUB
- BRUSH-MARSH LINE
- POST
- PAVED ROAD
- UNPAVED ROAD
- NAVAID GREEN G-46
- NAVAID RED R-45
- BERM
- GPS CONTROL POINT W-1402 5.93
- H&V CONTROL 32.6 LADY
- U S HIGHWAY
- STATE HIGHWAY
- ROAD NUMBER 30
- WATERWAY
- ANCHORAGE A
- WRECK W
- MONUMENT M

ATLANTIC INTRACOASTAL WATERWAY (AIWW). CHARLESTON - S.C.

PLANIMETRIC MAP

CHARLESTON TO PORT ROYAL

SHEET INDEX

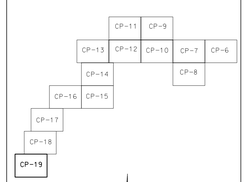

200 100 0 200 400FT

SCALE: 1"= 200'

NOTE:

ALL COORDINATES SHOWN ARE IN THE NAD 83 SOUTH CAROLINA STATE PLANE COORDINATE SYSTEM AND VERTICAL DATUM IS NAVD 88. OFFSET MONUMENTATION ( ) GOVERNMENT FURNISHED FOR INFORMATION ONLY.

PREPARED BY:

NOVA Digital Systems, INC.
PHOTOGRAMMETRIC ENGINEERING/SURVEYING & GIS SERVICES
600 TOWNE CENTRE BLVD. SUITE 405 PINEVILLE, NC 28134
P.O. (704) 888-5856

FROM AERIAL PHOTOGRAPHY
FLOWN APRIL 19 - 2001
AT A SCALE 1" = 1000'

SIZE	DRAWING NO.
E	9013aiwcpV-HP0019.dgn

SCALE: 1"= 200' | SHEET 19 OF 66