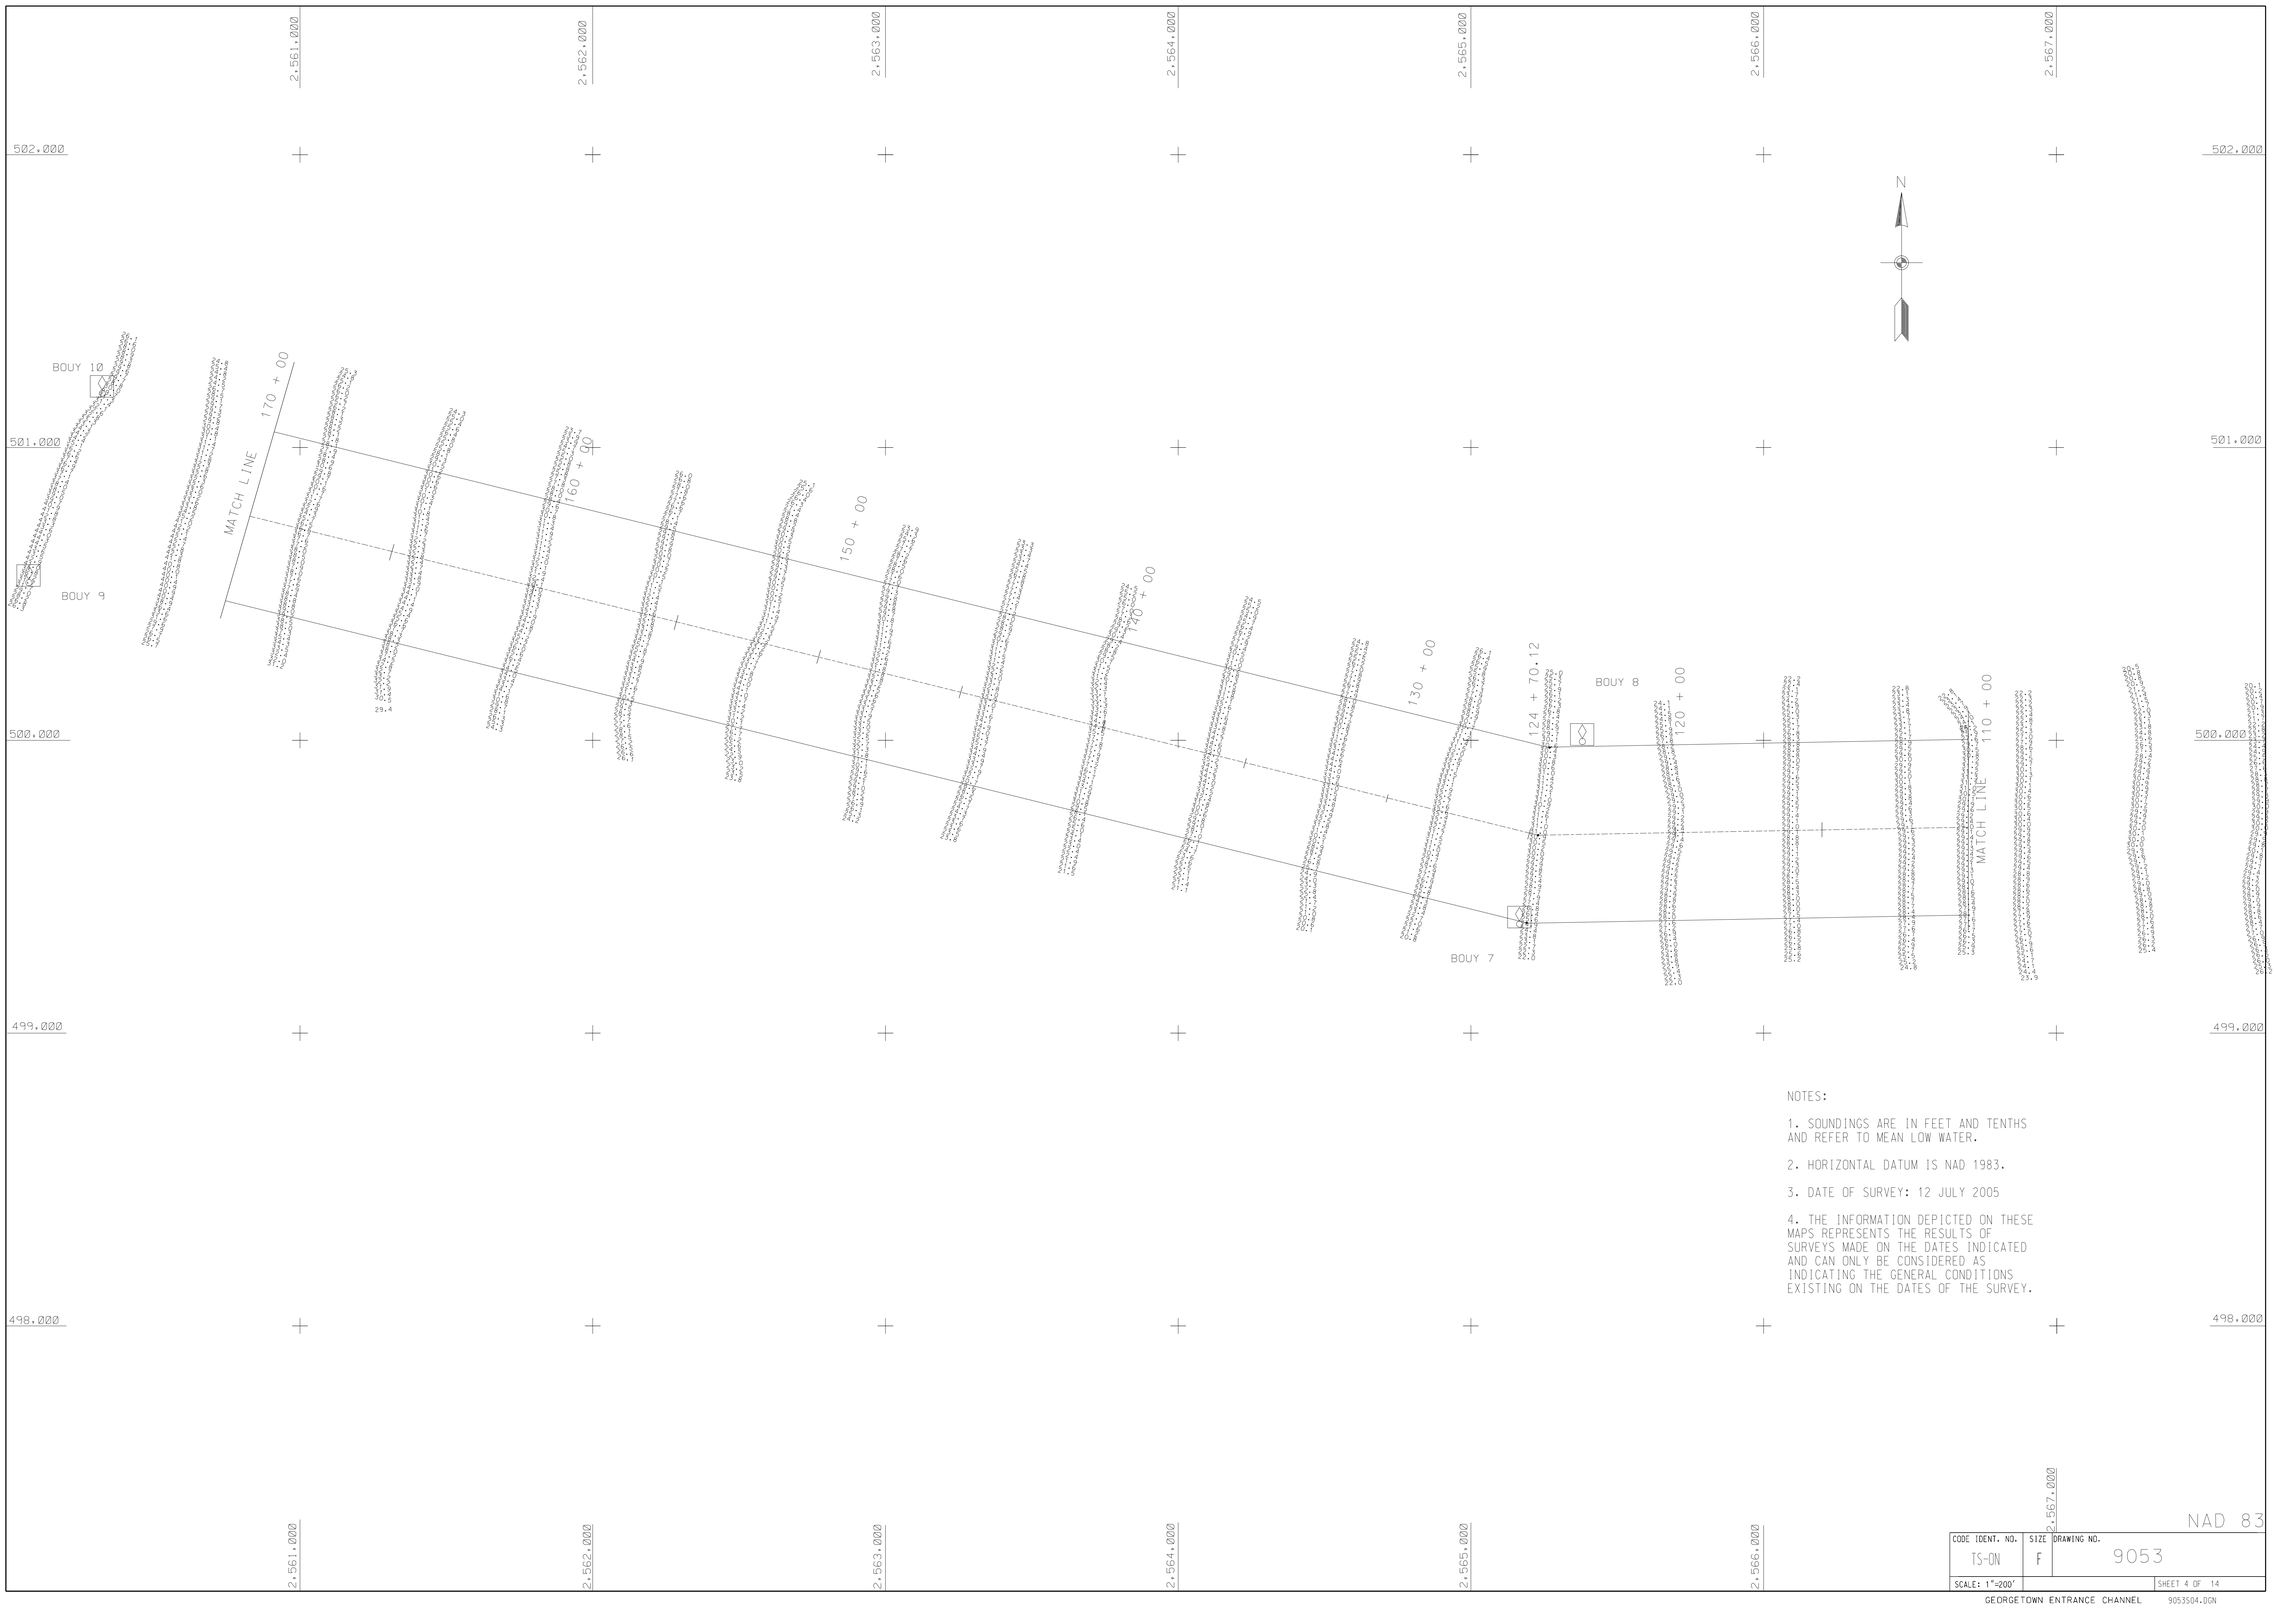

CODE IDENT. NO.	SIZE	DRAWING NO.
TS-ON	F	9053
SCALE: 1"=200'		SHEET 4 OF 14

GEORGETOWN ENTRANCE CHANNEL 9053S04.DGN