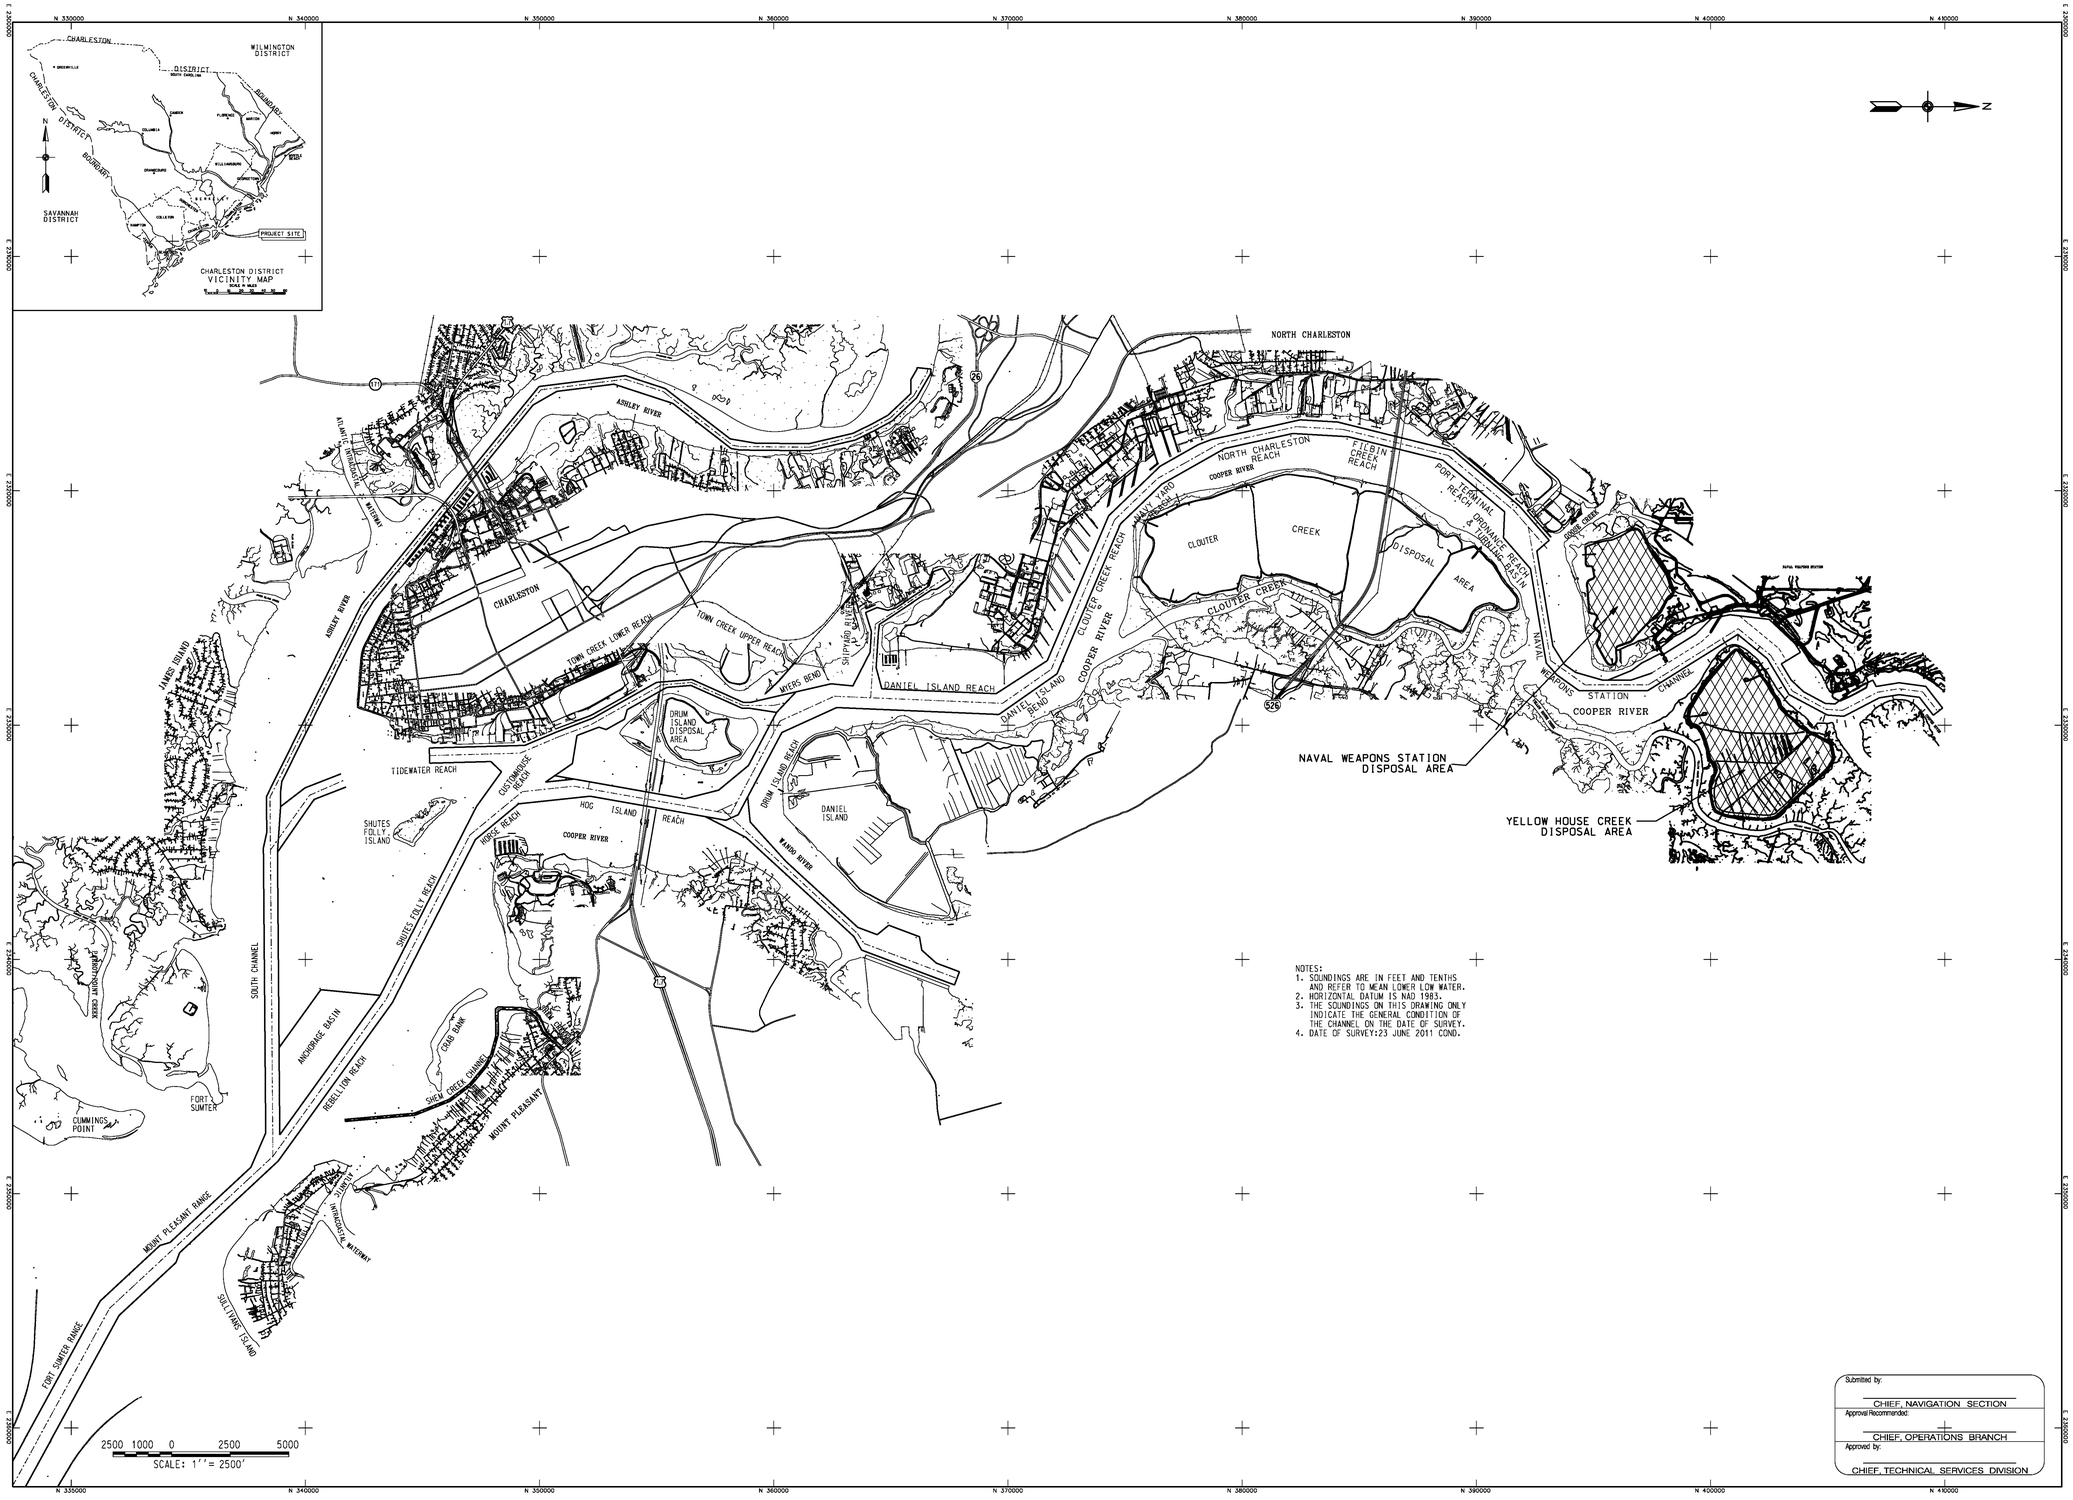

NOTES:
1. SOUNDINGS ARE IN FEET AND TENTHS AND REFER TO MEAN LOWER LOW WATER.
2. HORIZONTAL DATUM IS NAD 1983.
3. THE SOUNDINGS ON THIS DRAWING ONLY INDICATE THE GENERAL CONDITION OF THE CHANNEL ON THE DATE OF SURVEY.
4. DATE OF SURVEY:23 JUNE 2011 COND.

Submitted by:
CHIEF, NAVIGATION SECTION
Approval Recommended:
CHIEF, OPERATIONS BRANCH
Approved by:
CHIEF, TECHNICAL SERVICES DIVISION

US Army Corps of Engineers
Charleston District

DESCRIPTION	DATE	APPRV.	MARK	DESCRIPTION	DATE	APPRV.

Designed by:
Drawn by: MRV
Ckd by:
Reviewed by:
Submitted by:
Date: 24 JUN 11
Rev:
Design file no. 9379
Drawing Code:
File name:
Plot date:
Dwg scale: 1" = 2500'

U.S. ARMY ENGINEER DISTRICT
CORPS OF ENGINEERS
CHARLESTON, SOUTH CAROLINA

MAINTENANCE DREDGING IN
NAVAL WEAPONS STATION CHANNEL

9379

BERKELEY COUNTY SOUTH CAROLINA

SHEET REFERENCE NUMBER

SHEET 1 OF 5

SHEET REFERENCE NUMBER

SHEET 2 OF 5

CHARLESTON HARBOR
MAIN CHANNEL w/(NAVAL WEAPONS STATION)
CHARLESTON, SC

CONDITION SURVEY

9379

CHARLESTON COUNTY SOUTH CAROLINA

U.S. ARMY ENGINEER DISTRICT
CORPS OF ENGINEERS
CHARLESTON, SOUTH CAROLINA

Designed by:		Date: 24 JUN 11	Rev:
Drawn by: MRV	Ckd by:	Design file no. 9379	
Reviewed by:		Drawing Code:	
Submitted by:		File name: Plot date: Dwg scale: 1" = 200'	

MARK	DESCRIPTION	DATE	APPRV.	MARK	DESCRIPTION	DATE	APPRV.

US Army Corps of Engineers
Charleston District

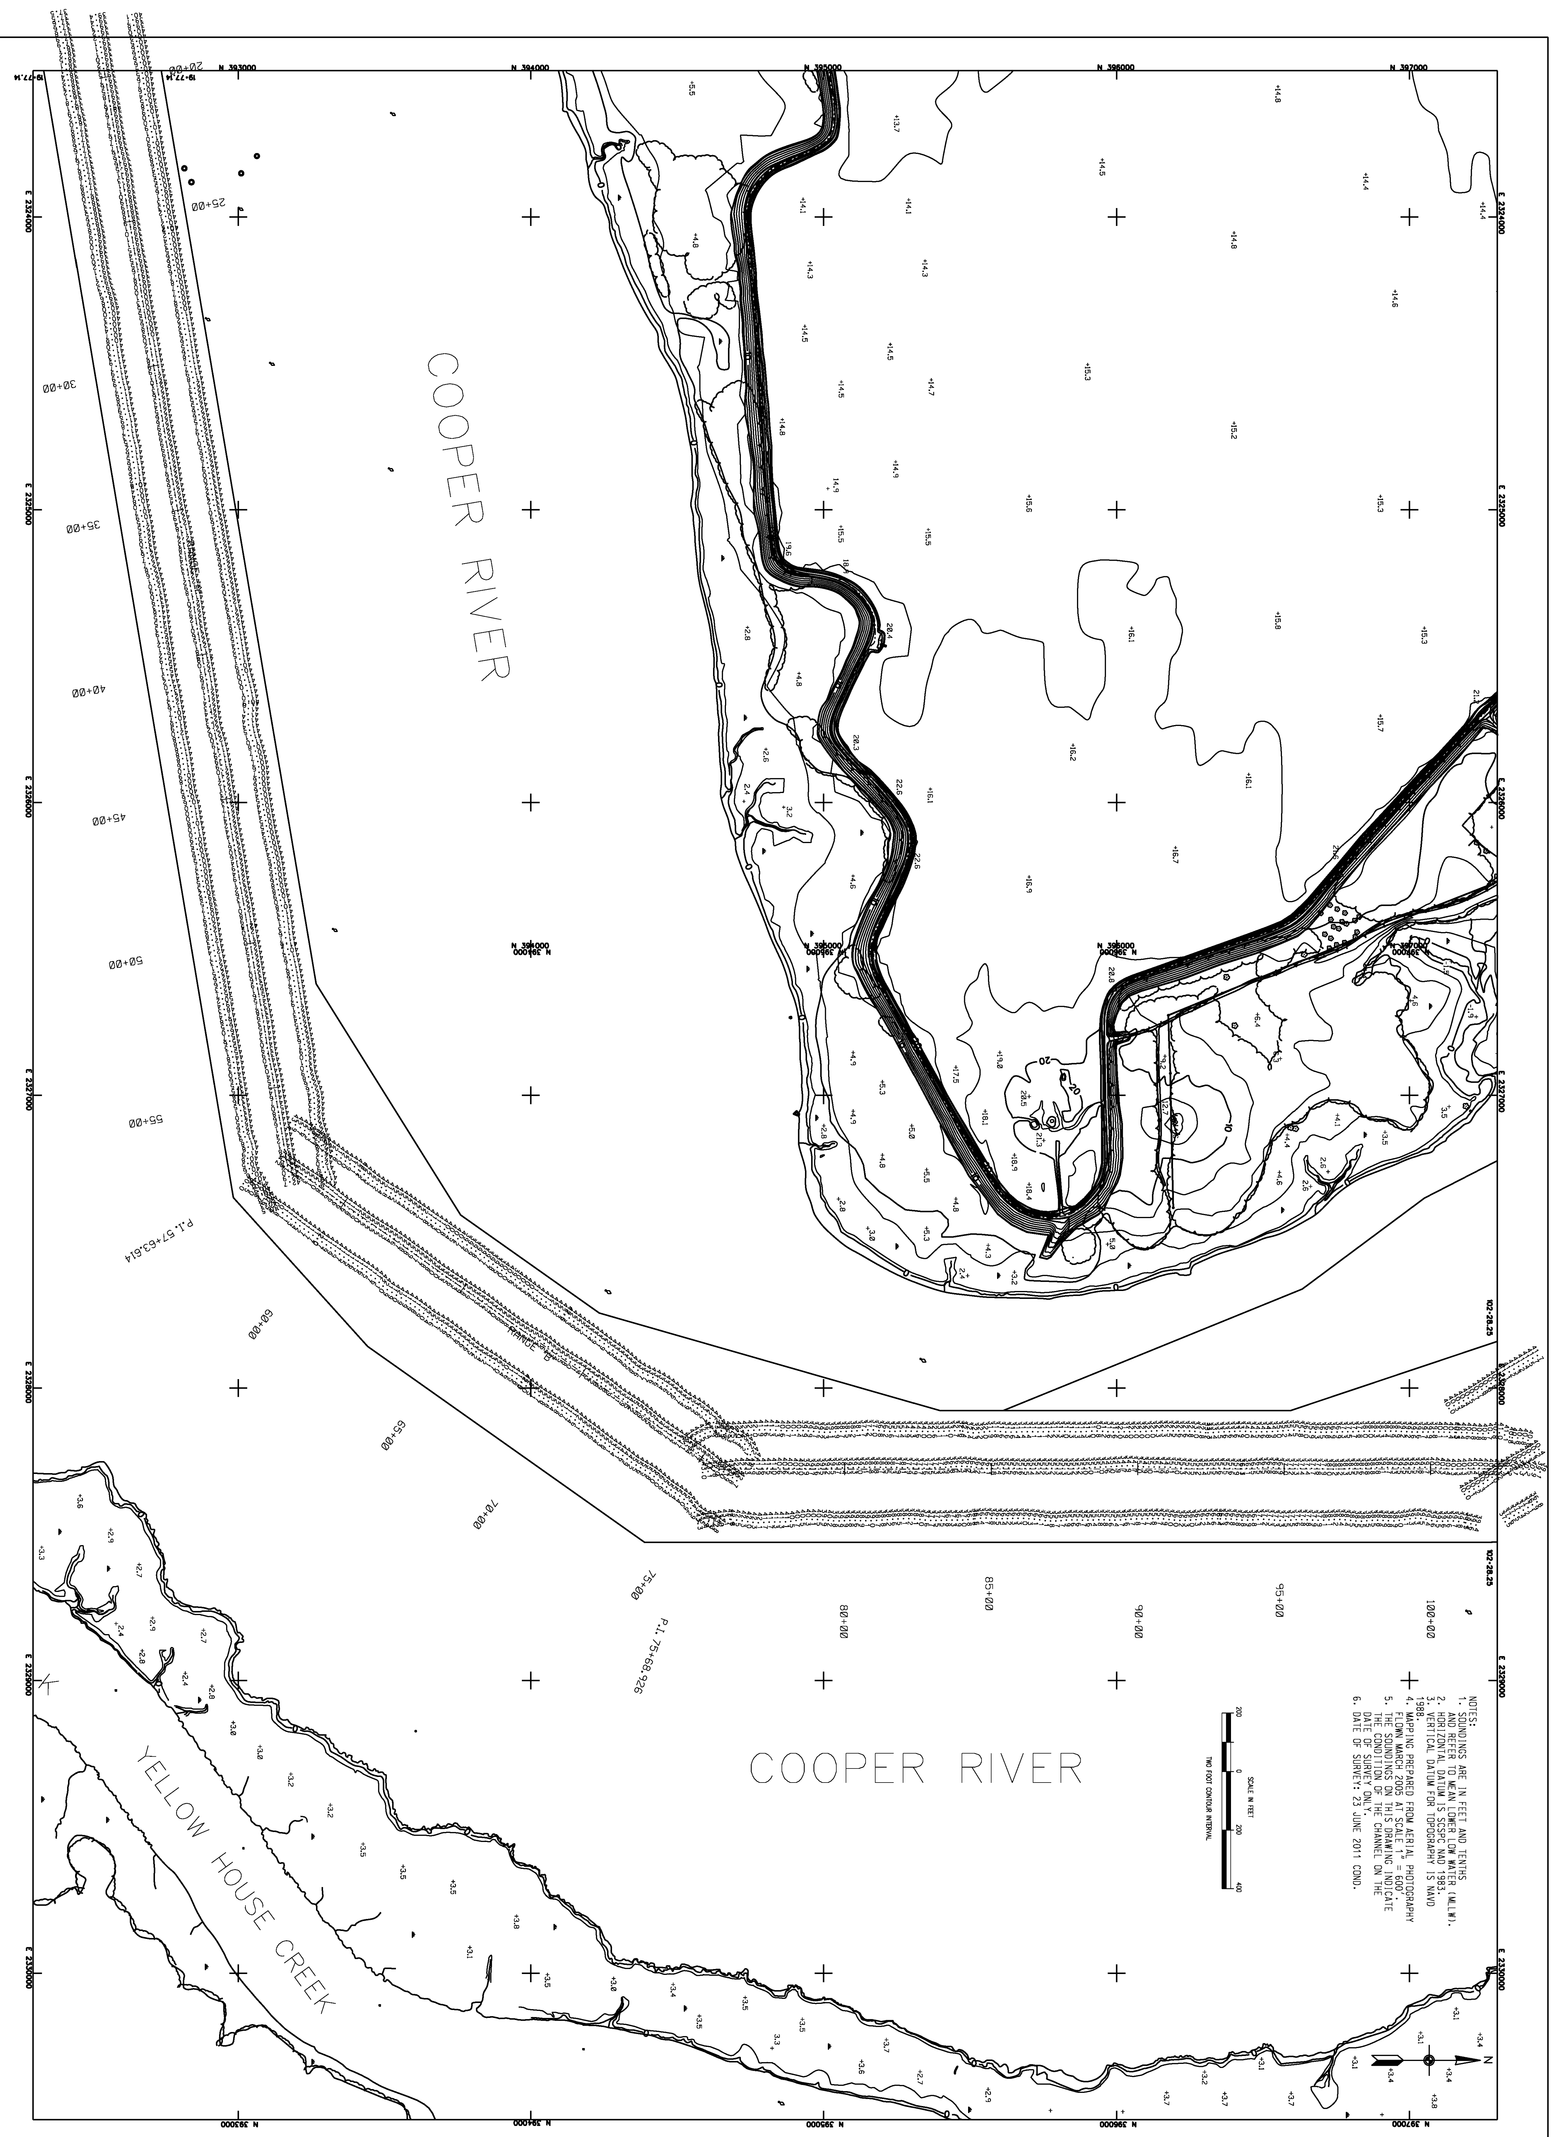

SHEET REFERENCE NUMBER

SHEET 3 OF 5

CHARLESTON HARBOR
NAVAL WEAPONS STATION
CHARLESTON, SC

CONDITION SURVEY
9379

CHARLESTON COUNTY SOUTH CAROLINA

U.S. ARMY ENGINEER DISTRICT
CORPS OF ENGINEERS
CHARLESTON, SOUTH CAROLINA

Designed by:		Date: 24 JUN 11	Rev:
Drawn by: MRV	Ckd by:	Design file no. 9379	
Reviewed by:		Drawing Code:	
Submitted by:		File name: Plot date: Dwg scale: 1" = 200'	

MARK	DESCRIPTION	DATE	APPR.	MARK	DESCRIPTION	DATE	APPR.

US Army Corps of Engineers
Charleston District

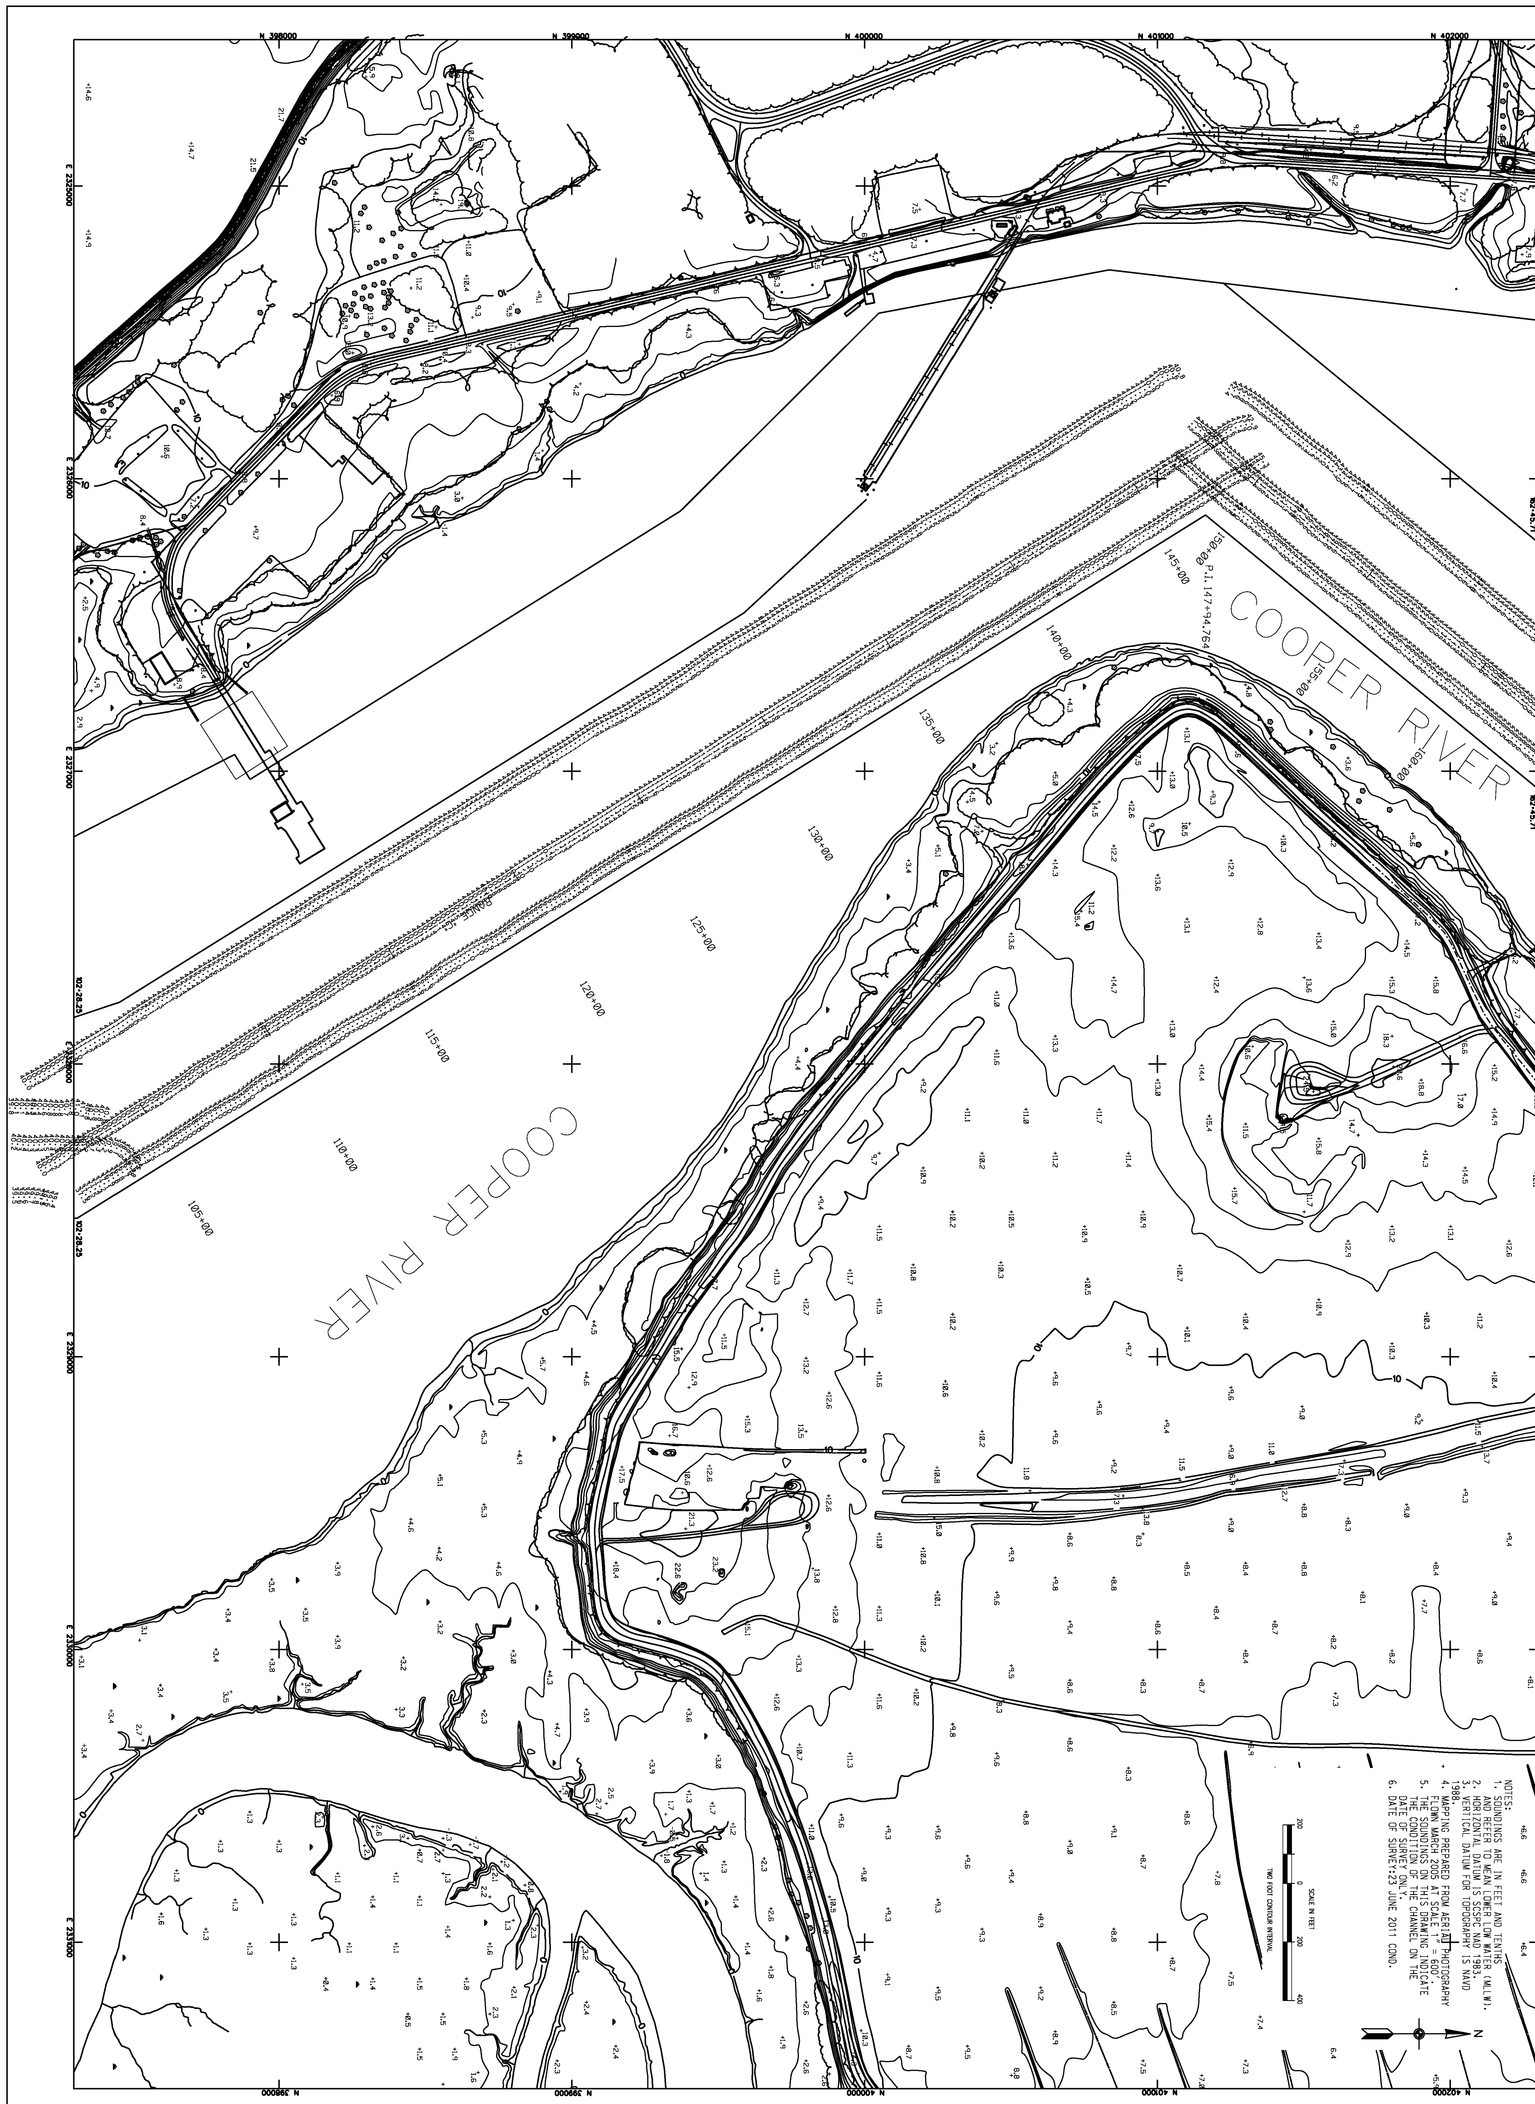

CHARLESTON HARBOR
MAIN CHANNEL
CHARLESTON, SC

CONDITION SURVEY
9379

CHARLESTON COUNTY SOUTH CAROLINA

SHEET REFERENCE NUMBER

SHEET 4 OF 5

U.S. ARMY ENGINEER DISTRICT
CORPS OF ENGINEERS
CHARLESTON, SOUTH CAROLINA

Designed by:		Date: 24 JUN 11	Rev:
Drawn by: MRV	Ckd by:	Design file no. 9379	
Reviewed by:		Drawing Code:	
Submitted by:		File name: Plot date: Dwg scale: 1" = 200'	

MARK	DESCRIPTION	DATE	APPRV.	MARK	DESCRIPTION	DATE	APPRV.

US. Army Corps of Engineers
Charleston District

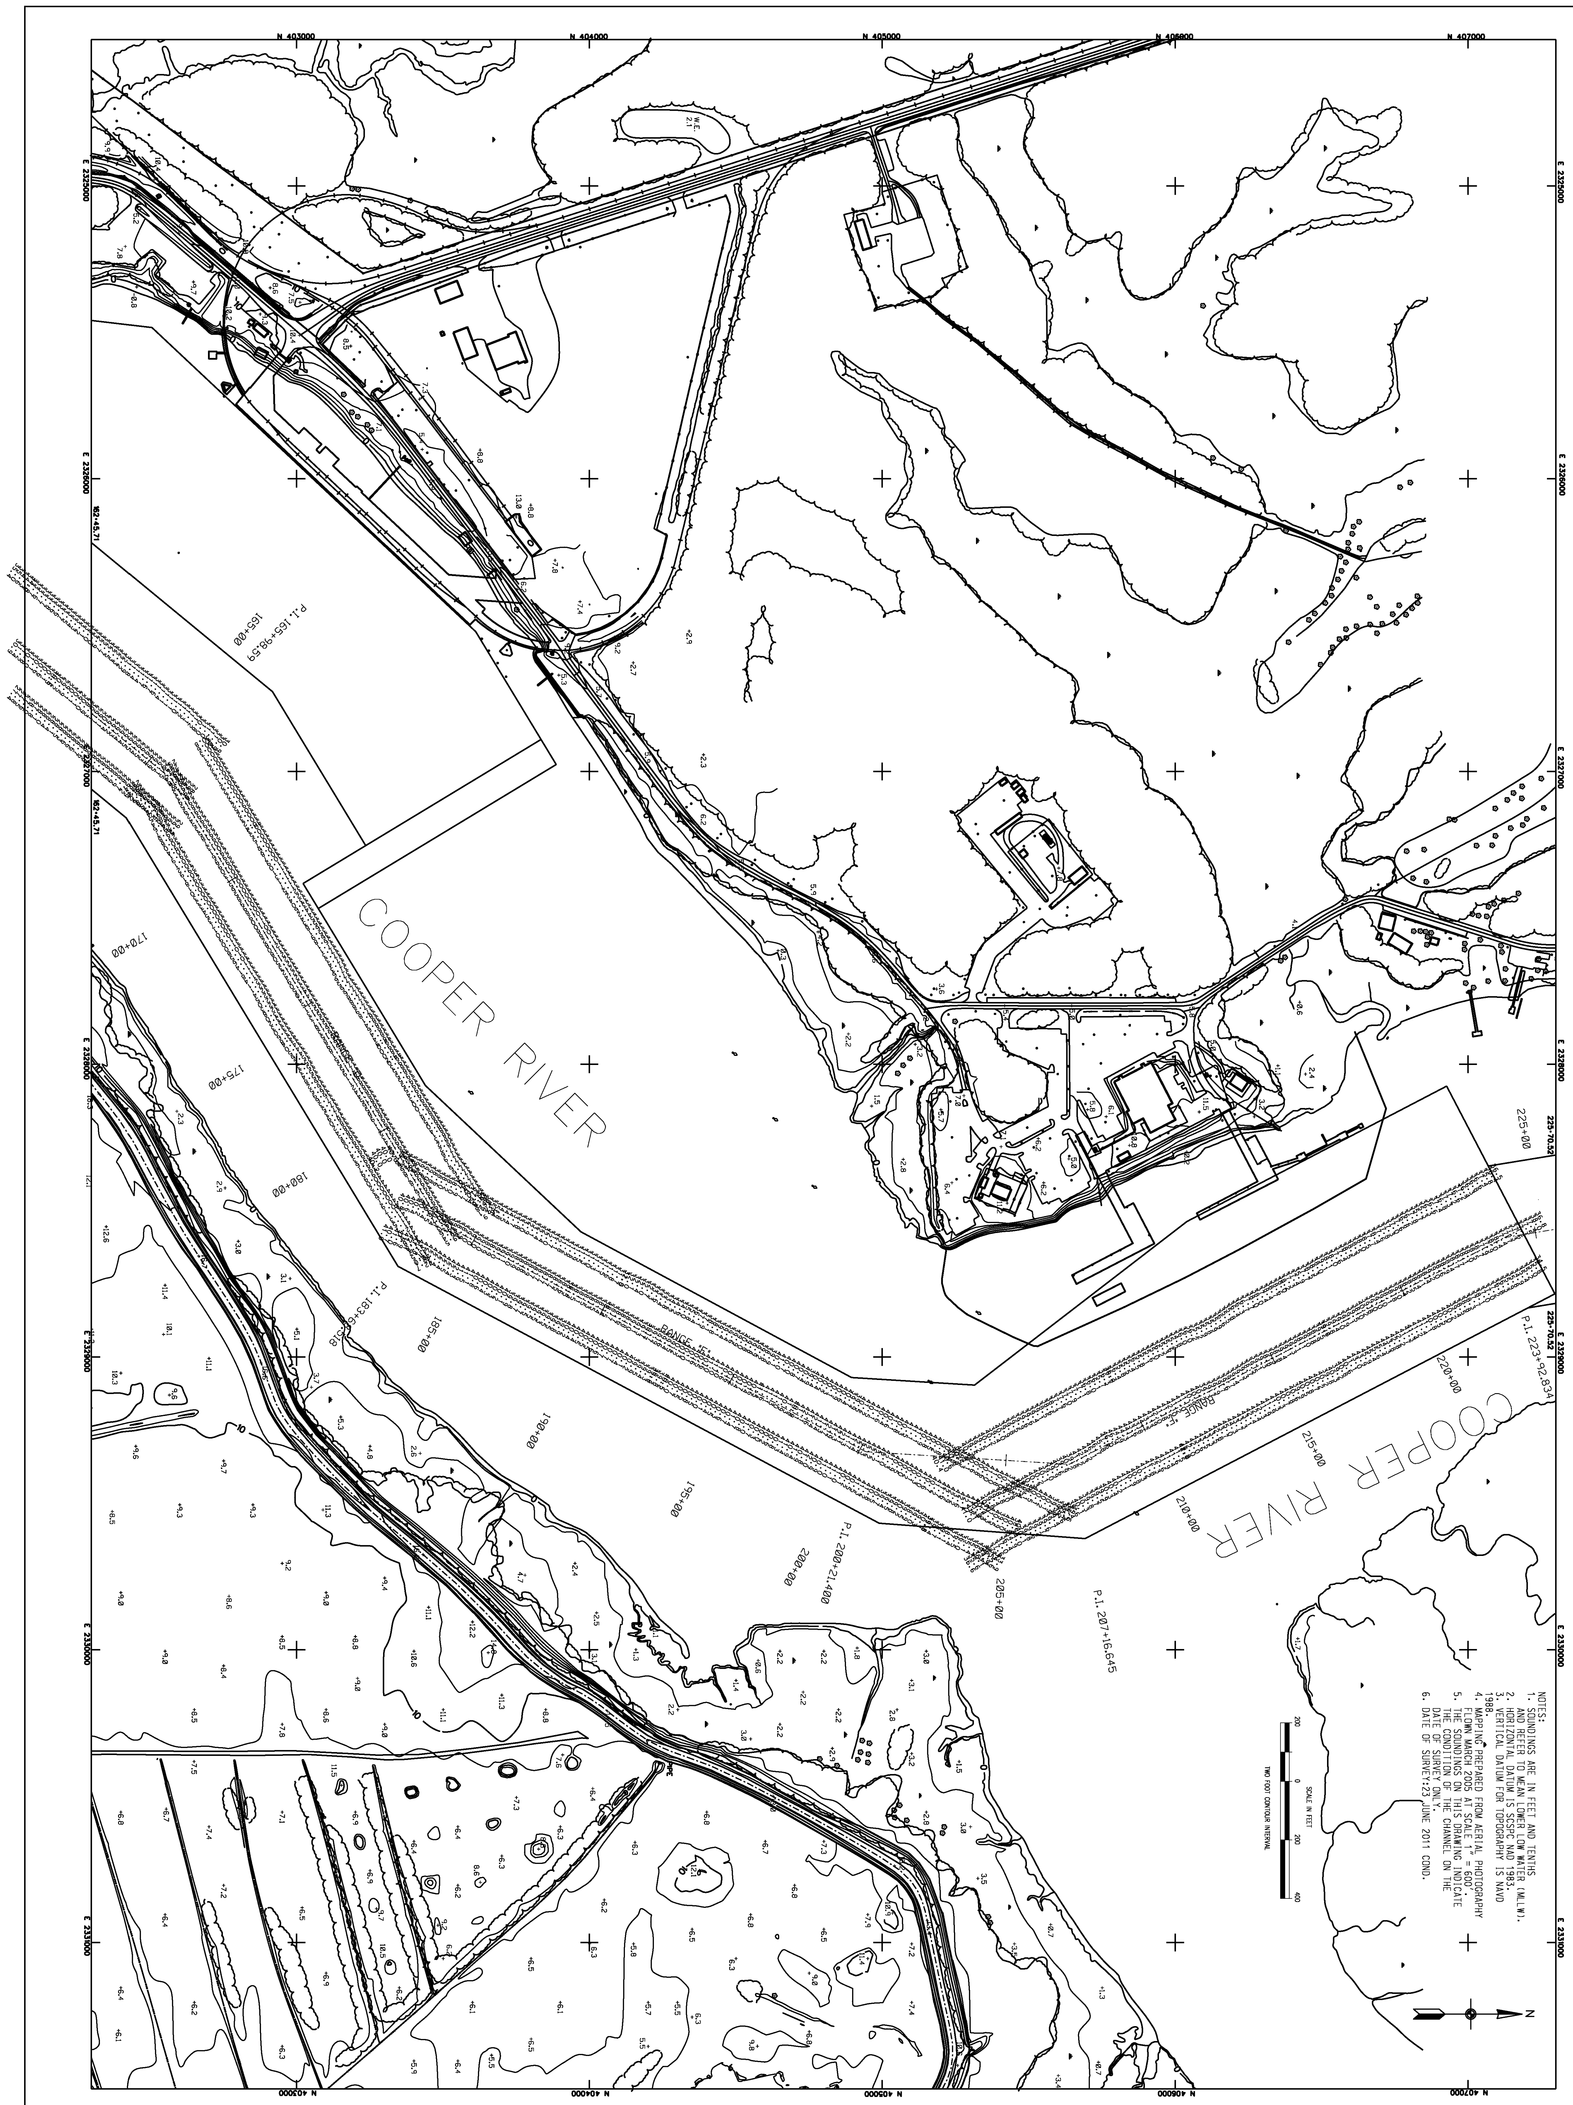

CHARLESTON HARBOR
NAVAL WEAPONS STATION
CHARLESTON, SC

CONDITION SURVEY
9379

CHARLESTON COUNTY SOUTH CAROLINA

SHEET REFERENCE NUMBER
SHEET 5 OF 5

U.S. ARMY ENGINEER DISTRICT
CORPS OF ENGINEERS
CHARLESTON, SOUTH CAROLINA

Designed by:		Date: 24 JUN 11	Rev:
Drawn by: MRV	Ckd. by:	Design file no. 9379	
Reviewed by:		Drawing Code:	
Submitted by:		File name: Plot date: Dwg. scale: 1" = 200'	

MARK	DESCRIPTION	DATE	APPR'V.	MARK	DESCRIPTION	DATE	APPR'V.

US Army Corps of Engineers
Charleston District